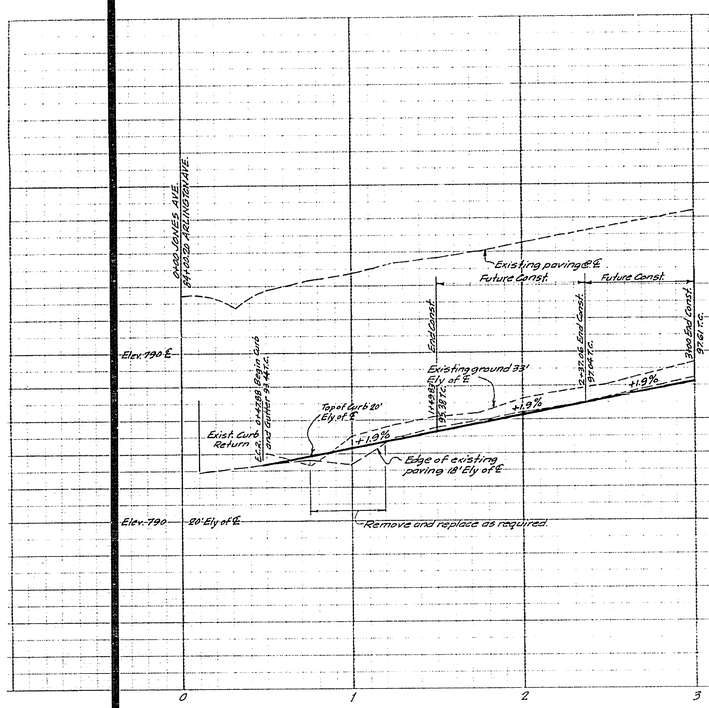

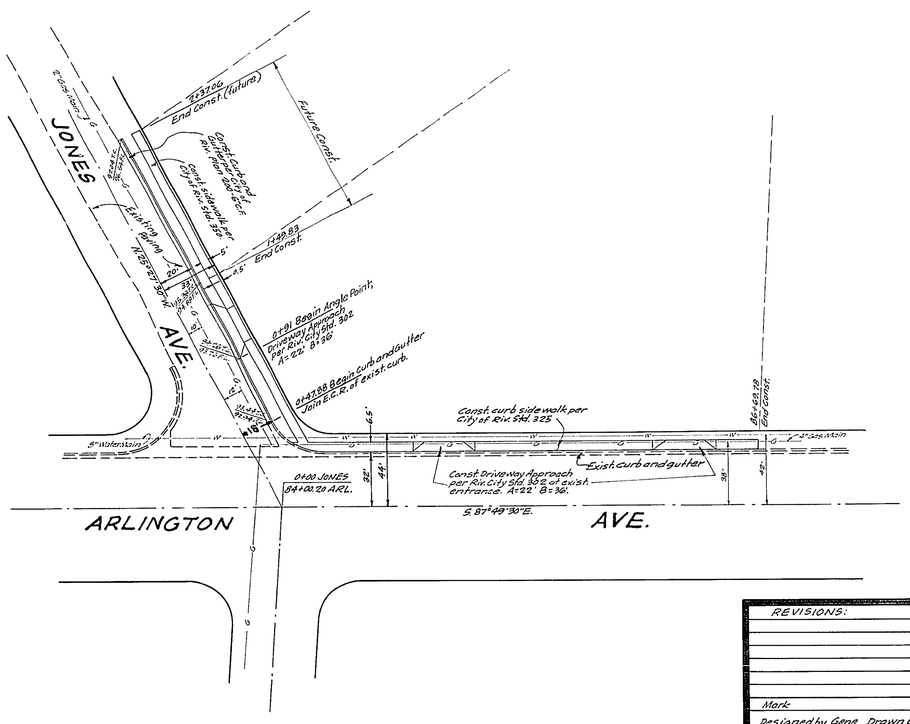

GENERAL NOTES

1. It shall be the responsibility of the contractor to clear the right of way in accordance with the provisions of law as it affects each utility including irrigation lines and appurtenances at no cost to the City.
2. Construction shall be in accordance with the city of Riverside Department of Public Works, specifications No. 461 and Standard Drawings.
3. Prime Coat, Seal Coat, and Paint Binder are required.
4. Grading will require a permit under Ordinance 3093 for a cut or fill exceeding 100 cubic yards, or a fill over one foot in depth.
5. Trim edge of existing pavement, where new paving joins existing pavement, to a clean, straight line construct match-up paving as shown and overlay paving as directed in the field to produce a smooth crown section. The amount of asphalt overlay on existing pavement has been estimated by the Engineer to be approximately 0 tons.
6. For relocation of any City Domestic or Irrigation water facility, or Electric Power Utility Facility to be done by City forces, contact the, Water Commercial Engineer at 787-7441, and the Southwest Water Company at 689-4224.

CITY B.M.
Pk. Nail in NE curb return
JONES AVE. at ARLINGTON AVE. Elev. 792.92
F.B. 704/28

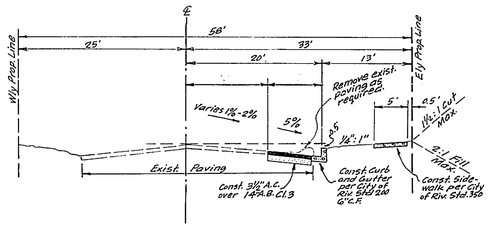

TYPICAL SECTION
JONES AVENUE
T.I. = 6

REVISIONS:		
Mark	Appr.	Date

Designed by Gene Drawn by Gene

GEO. M. UNDERWOOD
Registered Civil Engineer

Approved by Geo. M. Underwood Date 5/16/67
R.C.E. No. 5530

Horiz. Scale 1" = 40' Vert. Scale 1" = 4'

CITY OF RIVERSIDE, CALIFORNIA
DEPARTMENT OF PUBLIC WORKS

Approved by	By	Date
Office Engr.	Hanes	6-27
Park Dept.	—	—
Traffic Div.	[illegible]	6-27-67
Assist. City Engr.	[illegible]	6-27

APPROVED BY [signature]
DIRECTOR OF PUBLIC WORKS
Date June 30, 1967

STREET PLAN & PROFILE
JONES AVENUE
M.E. CORNER ARLINGTON AVENUE
FOR BUILDING PERMIT 10391
ARLINGTON AVENUE.

R-1232

SHEET 1 OF 1