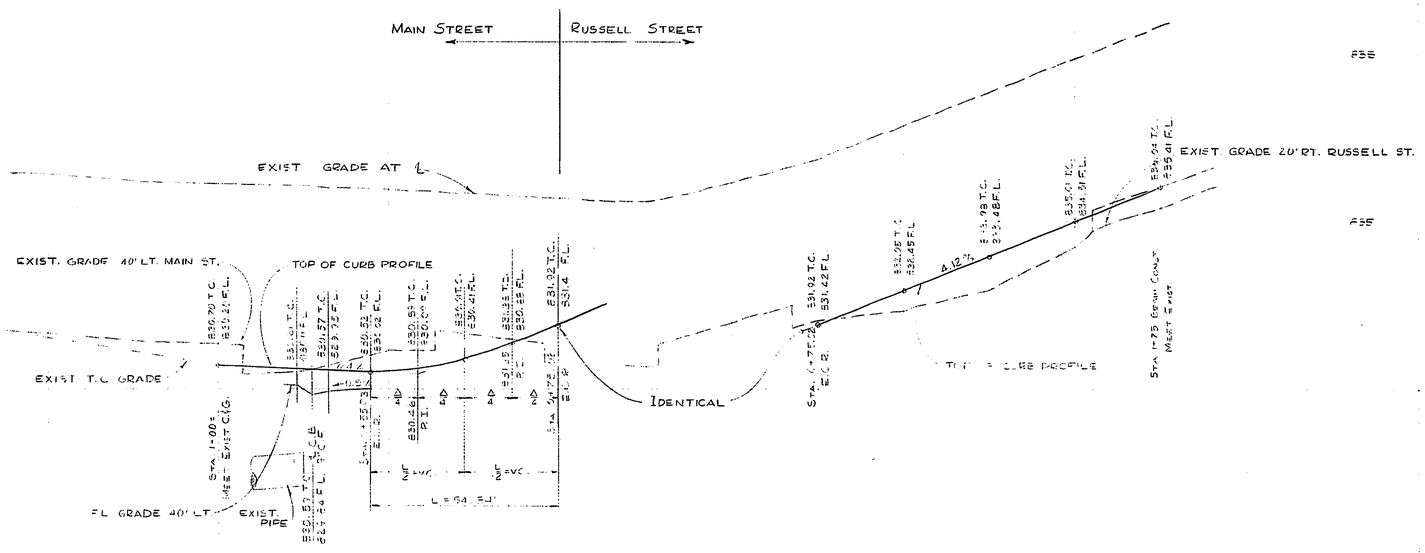

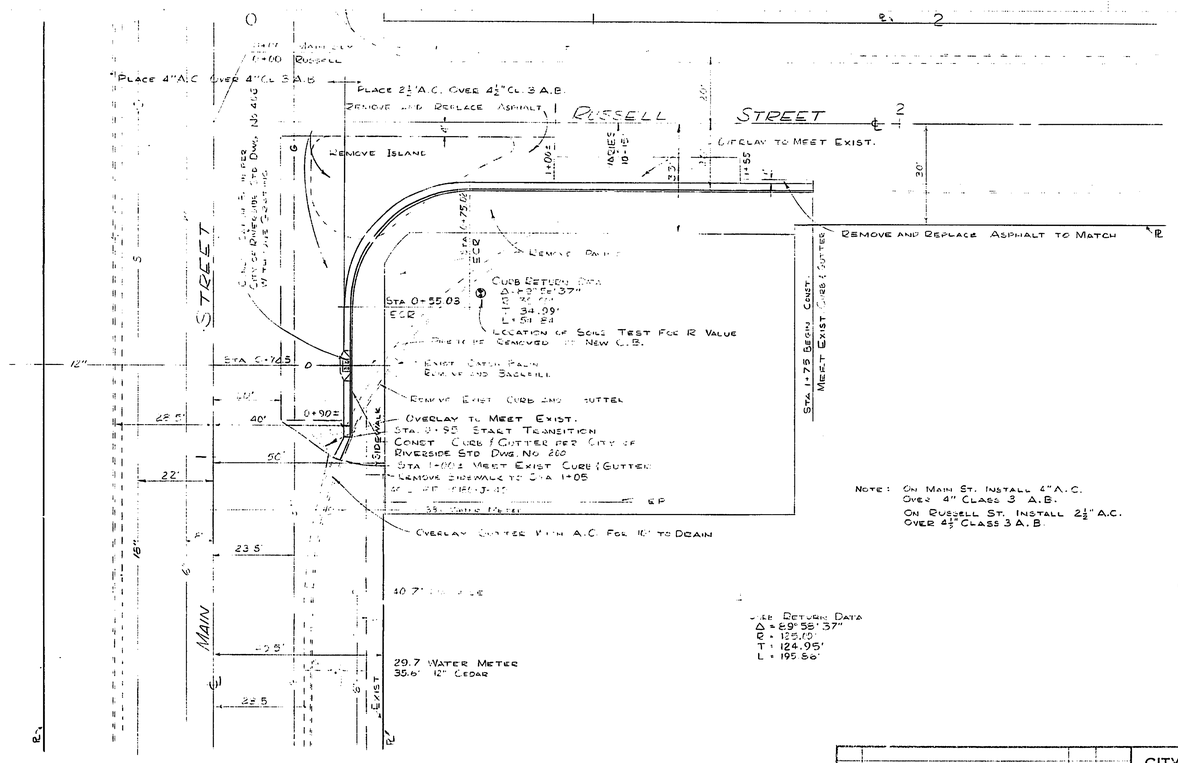

NOTE: ON MAIN ST. INSTALL 4" A.C. OVER 4" CLASS 3 A.B.
ON RUSSELL ST. INSTALL 2½" A.C. OVER 4½" CLASS 3 A.B.

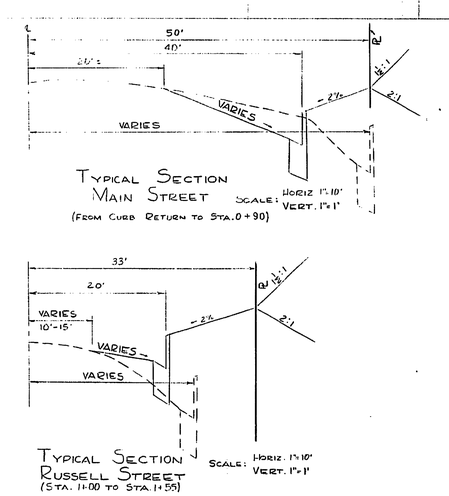

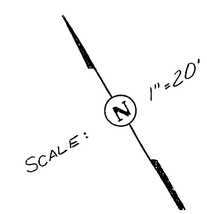

F.B. 840/14-20
BM 830.921 S-L IN W. CURB OF MAIN ST. OPPOSITE C/L OF RUSSELL ST.

R VALUE = 58 ZONING CASE R-9-678

MARK	REVISIONS	APPR.	DATE

DESIGNED BY ___ DRAWN BY ___ CHECKED BY ___

CITY OF RIVERSIDE, CALIFORNIA
DEPARTMENT OF PUBLIC WORKS

APPROVED BY	BY	DATE
OFFICE ENGINEER		11-1
PARK DEPARTMENT		
TRAFFIC DIVISION		10-26
ASSISTANT CITY ENG.		

APPROVED BY
DIRECTOR OF PUBLIC WORKS
DATE

CURB and GUTTER REVISION at SOUTHEAST CORNER of

MAIN AND RUSSELL STREET

PROJECT NO. 3150

R-1244

SHEET 1 OF 1

HORIZ. SCALE: 1" = 20' VERT. SCALE: 1" = 2'

FILE NO.