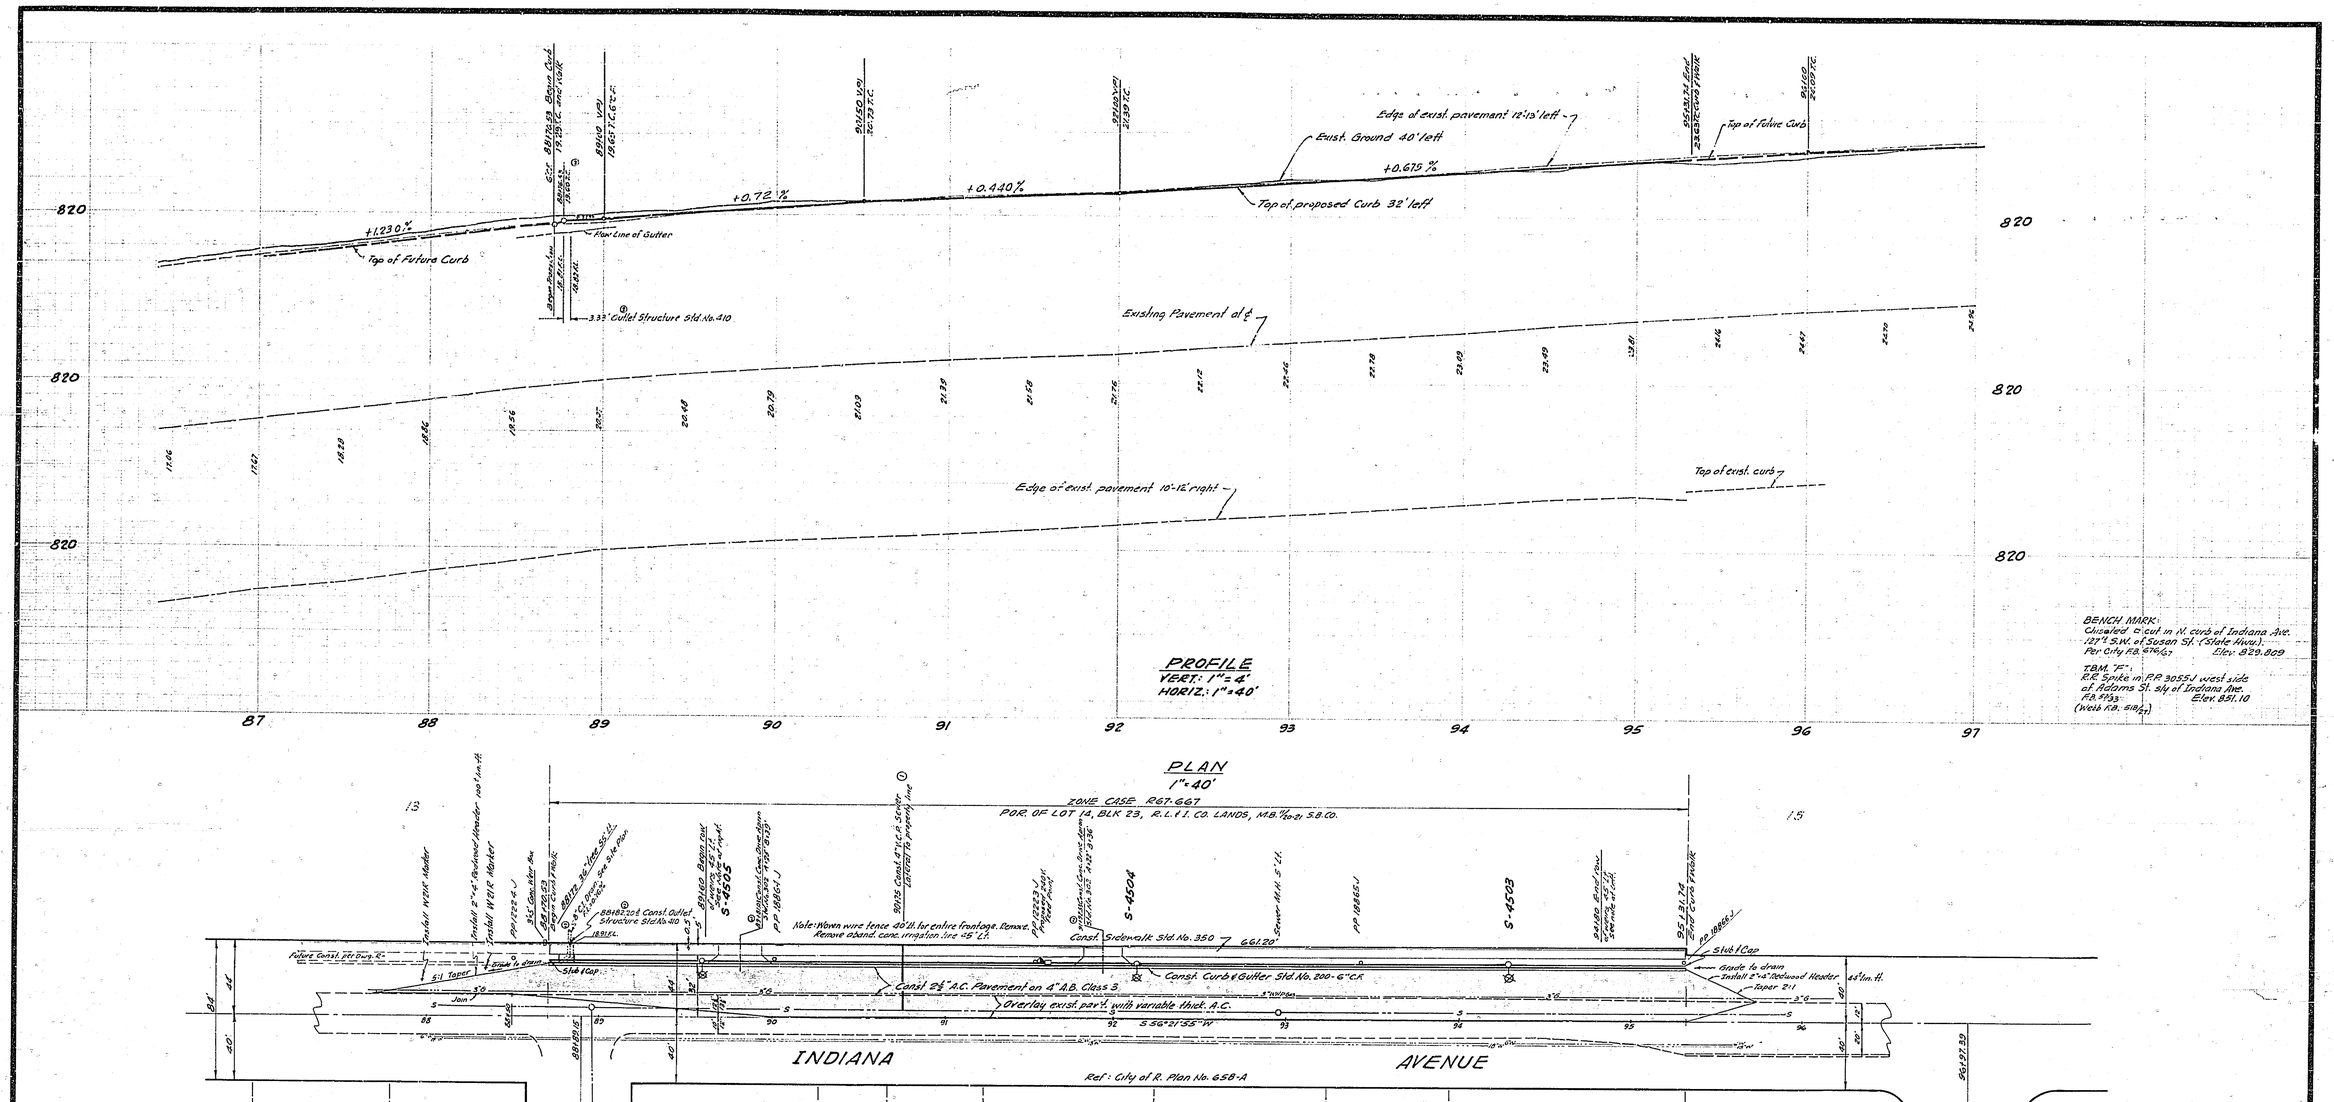

BENCH MARK:
Chiseled ☐ cut in N. curb of Indiana Ave. 127'± S.W. of Susan St. (State Hwy.)
Per City F.B. 676-G; Elev. 829.809

T.B.M. "F":
R.R. Spike in P.P. 3055-J west side of Adams St. s/y of Indiana Ave.
F.B. 876-J; Elev. 831.10
(Weis F.B. 618-J)

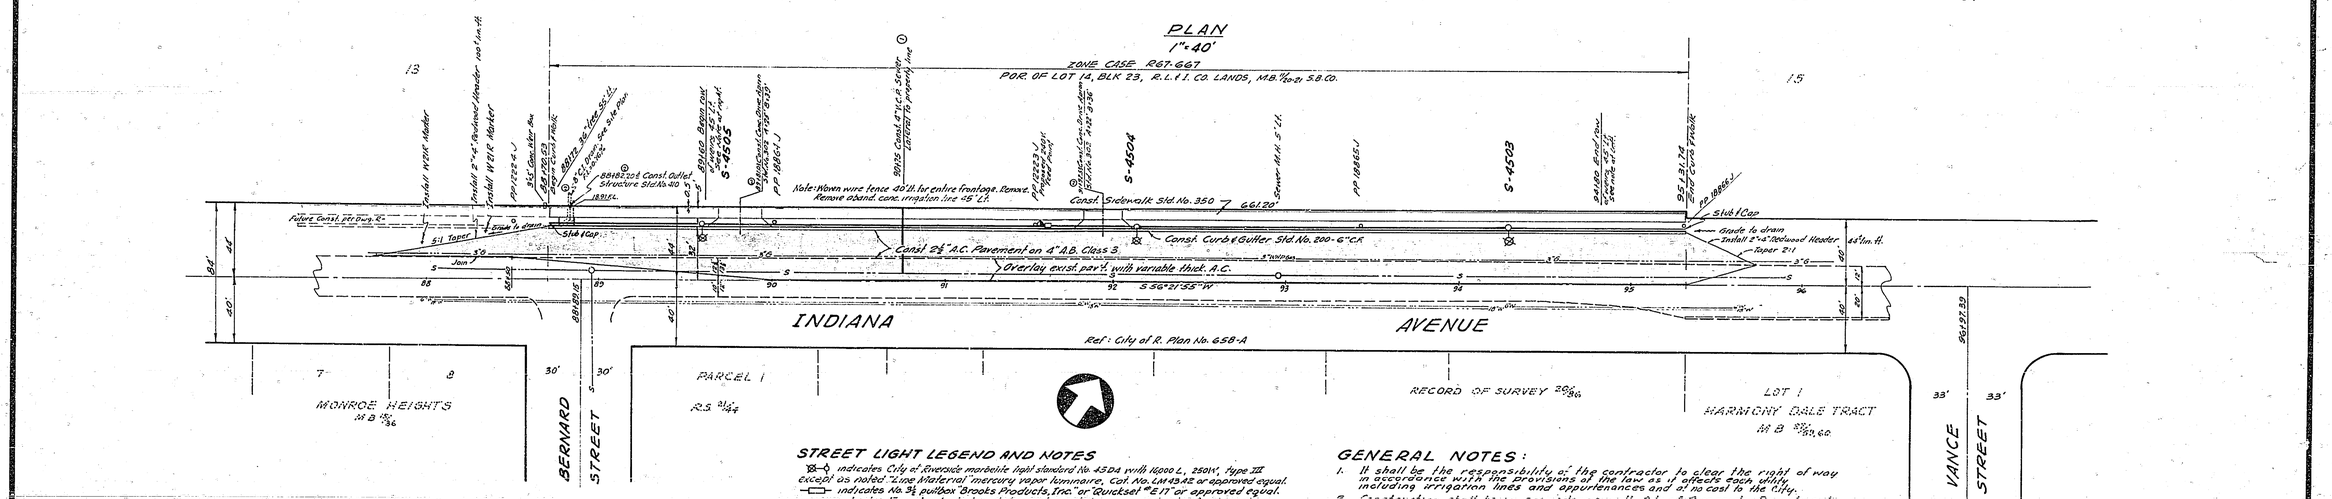

STREET LIGHT LEGEND AND NOTES

- indicates City of Riverside morbelite light standard No. 43DA with 16000 L, 250W, type III except as noted "Line Material" mercury vapor luminaire, Cat. No. LM45AZ or approved equal.
- indicates No. 3½ pullbox "Brooks Products, Inc." or "Quickset" E17" or approved equal.
- indicates 1" rigid galv. steel conduit, except as noted.
- indicates feed point.

All street light standards and pullboxes to be field located by contractor according to plans and approved by city, f. lities personnel.
All street light standards shall be checked for clearance of driveways, fire hydrants and returns.
Excavation for street light bases, pullboxes and conduits must be done after installation of curbs and gutters, but before installation of sidewalks.
Contractor to obtain a street opening permit from City of Riverside Public Works Dept. prior to any excavation in proposed or dedicated street right of way.
Backfill to be of type and compacted as specified by City Public Works Dept. Specification #461.
All construction to comply with the latest revision of City Public Utilities Dept. Street Light Spec. #119.
Inspections shall be called for as outlined in Specification #119.
This is a five wire 240 volt multiple system.
Feed point to be confirmed at time of construction.
See City of Riverside Dwg. No. LI-13008 for Light Standard Details, Dwg No. LI-13003 for Pullbox Details and Dwg. No. LI-13201 for Riser Details.
*B&G connection and inspection fees to be paid. Date paid: _____.

GENERAL NOTES:

1. It shall be the responsibility of the contractor to clear the right of way in accordance with the provisions of the law as it effects each utility including irrigation lines and appurtenances and at no cost to the city.
2. Construction shall be in accordance with City of Riverside, Department of Public Works Specifications No. 461 and Standard Drawings.
3. Prime coat, seal coat and paint binder are required.
4. Grading will require a permit under Ordinance No. 3093 for a cut or fill exceeding 100 cubic yards or a fill over one foot in depth.
5. Trim edge of existing pavement where new paving joins existing paving to a clean straight edge. Construct match-up paving as shown and overlay as directed in the field to produce a smooth crown section. Engineer estimates the overlay paving to be 27 tons.
6. The finished subgrade shall have a compaction of not less than 90% for a depth of 0.5 feet as determined by Test Method No. "Calif. 216" immediately prior to placement of the cover.
7. Sewer lateral to be installed prior to street improvements.

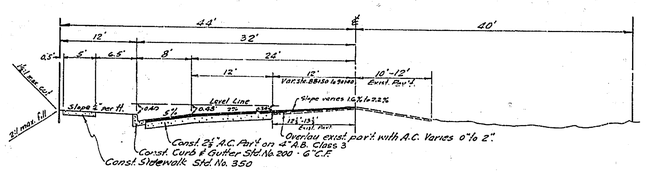

TYPICAL SECTION
INDIANA AVENUE
Sta. 88+70.53 to Sta. 95+31.74

Approved for Street Lights:
General Supt. & Chief Engineer — 12-12-67 Date

CRAWLEY, HAWKINS & HIEBER
ENGINEERS & SURVEYORS
RIVERSIDE, CALIFORNIA

Approved: George O. Crawley — Date: 8/14/67
Reg'd Civil Engr. No. 9455

MARK	REVISIONS	APPR.	DATE
1	Changed location of sewer & [illegible]		
2	Changed for [illegible]		10-23-68

J.O. 690 | FOR: S.B.-RIV. CO. BLOOD-BANK | F.B. 76-58 | DESIGNED BY G.C. | DRAWN BY G.C. | CHECKED BY

CITY OF RIVERSIDE, CALIFORNIA
DEPARTMENT OF PUBLIC WORKS

APPROVED BY	BY	DATE
OFFICE ENGINEER		
PARK DEPARTMENT		
TRAFFIC DIVISION		1-29-68
ASSISTANT CITY ENG.		2-19-68
IRRIG. DIVISION		1-31-68

APPROVED BY
DIRECTOR OF PUBLIC WORKS
DATE 2-19-68

S.R. 695 R-77

STREET PLAN & PROFILE
INDIANA AVENUE
FROM BERNARD ST. TO VANCE STREET
Northerly side only

Zone Case R67-667

HORIZ. SCALE: 1" = 40' VERT. SCALE: 1" = 4'

PROJECT NO. LS-13267
R-1255
SHEET 1 OF 1
FILE NO. 4123