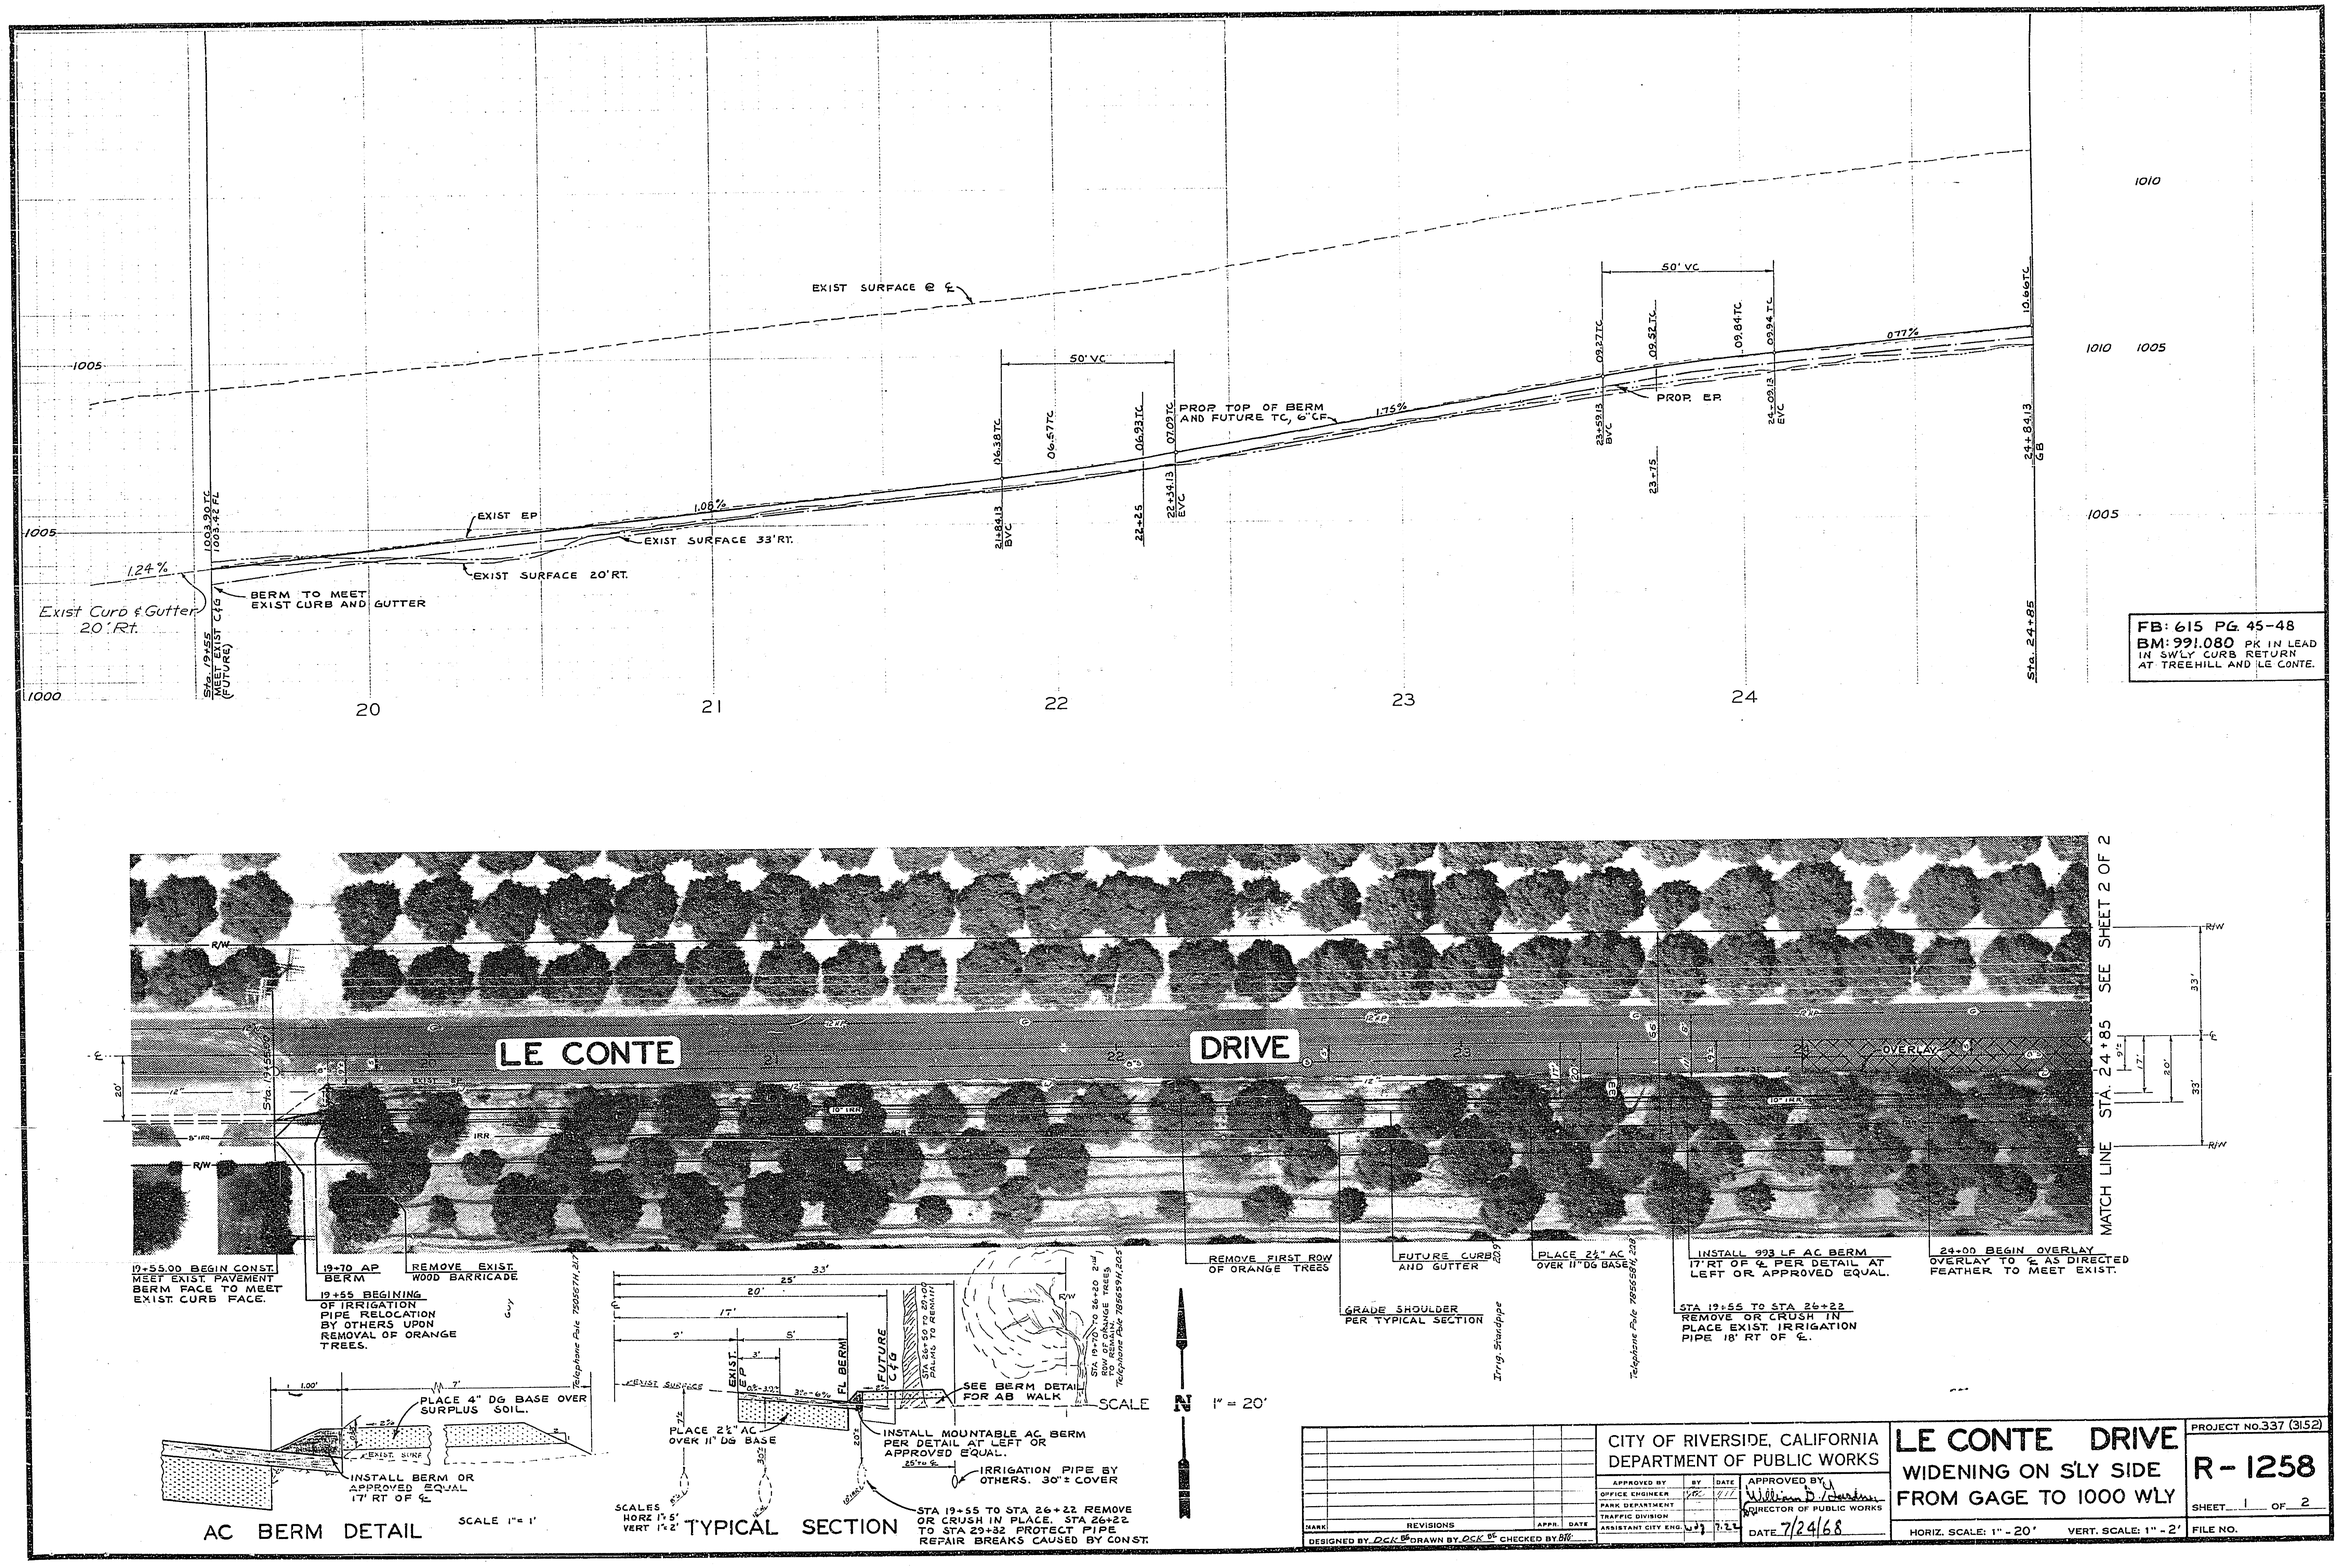

FB: 615 PG. 45-48
BM: 991.080 PK IN LEAD IN SWLY CURB RETURN AT TREEHILL AND LE CONTE.

AC BERM DETAIL

TYPICAL SECTION

SCALE 1" = 20'

MARK	REVISIONS	APPR.	DATE

DESIGNED BY DCK DRAWN BY DCK CHECKED BY BW

CITY OF RIVERSIDE, CALIFORNIA
DEPARTMENT OF PUBLIC WORKS

APPROVED BY	BY	DATE
OFFICE ENGINEER		
PARK DEPARTMENT		
TRAFFIC DIVISION		
ASSISTANT CITY ENG.		7-24

APPROVED BY William D. Thurston
DIRECTOR OF PUBLIC WORKS
DATE 7/24/68

LE CONTE DRIVE
WIDENING ON S'LY SIDE FROM GAGE TO 1000 W'LY

HORIZ. SCALE: 1" - 20' VERT. SCALE: 1" - 2'

PROJECT NO. 337 (3152)
R - 1258
SHEET 1 OF 2
FILE NO.

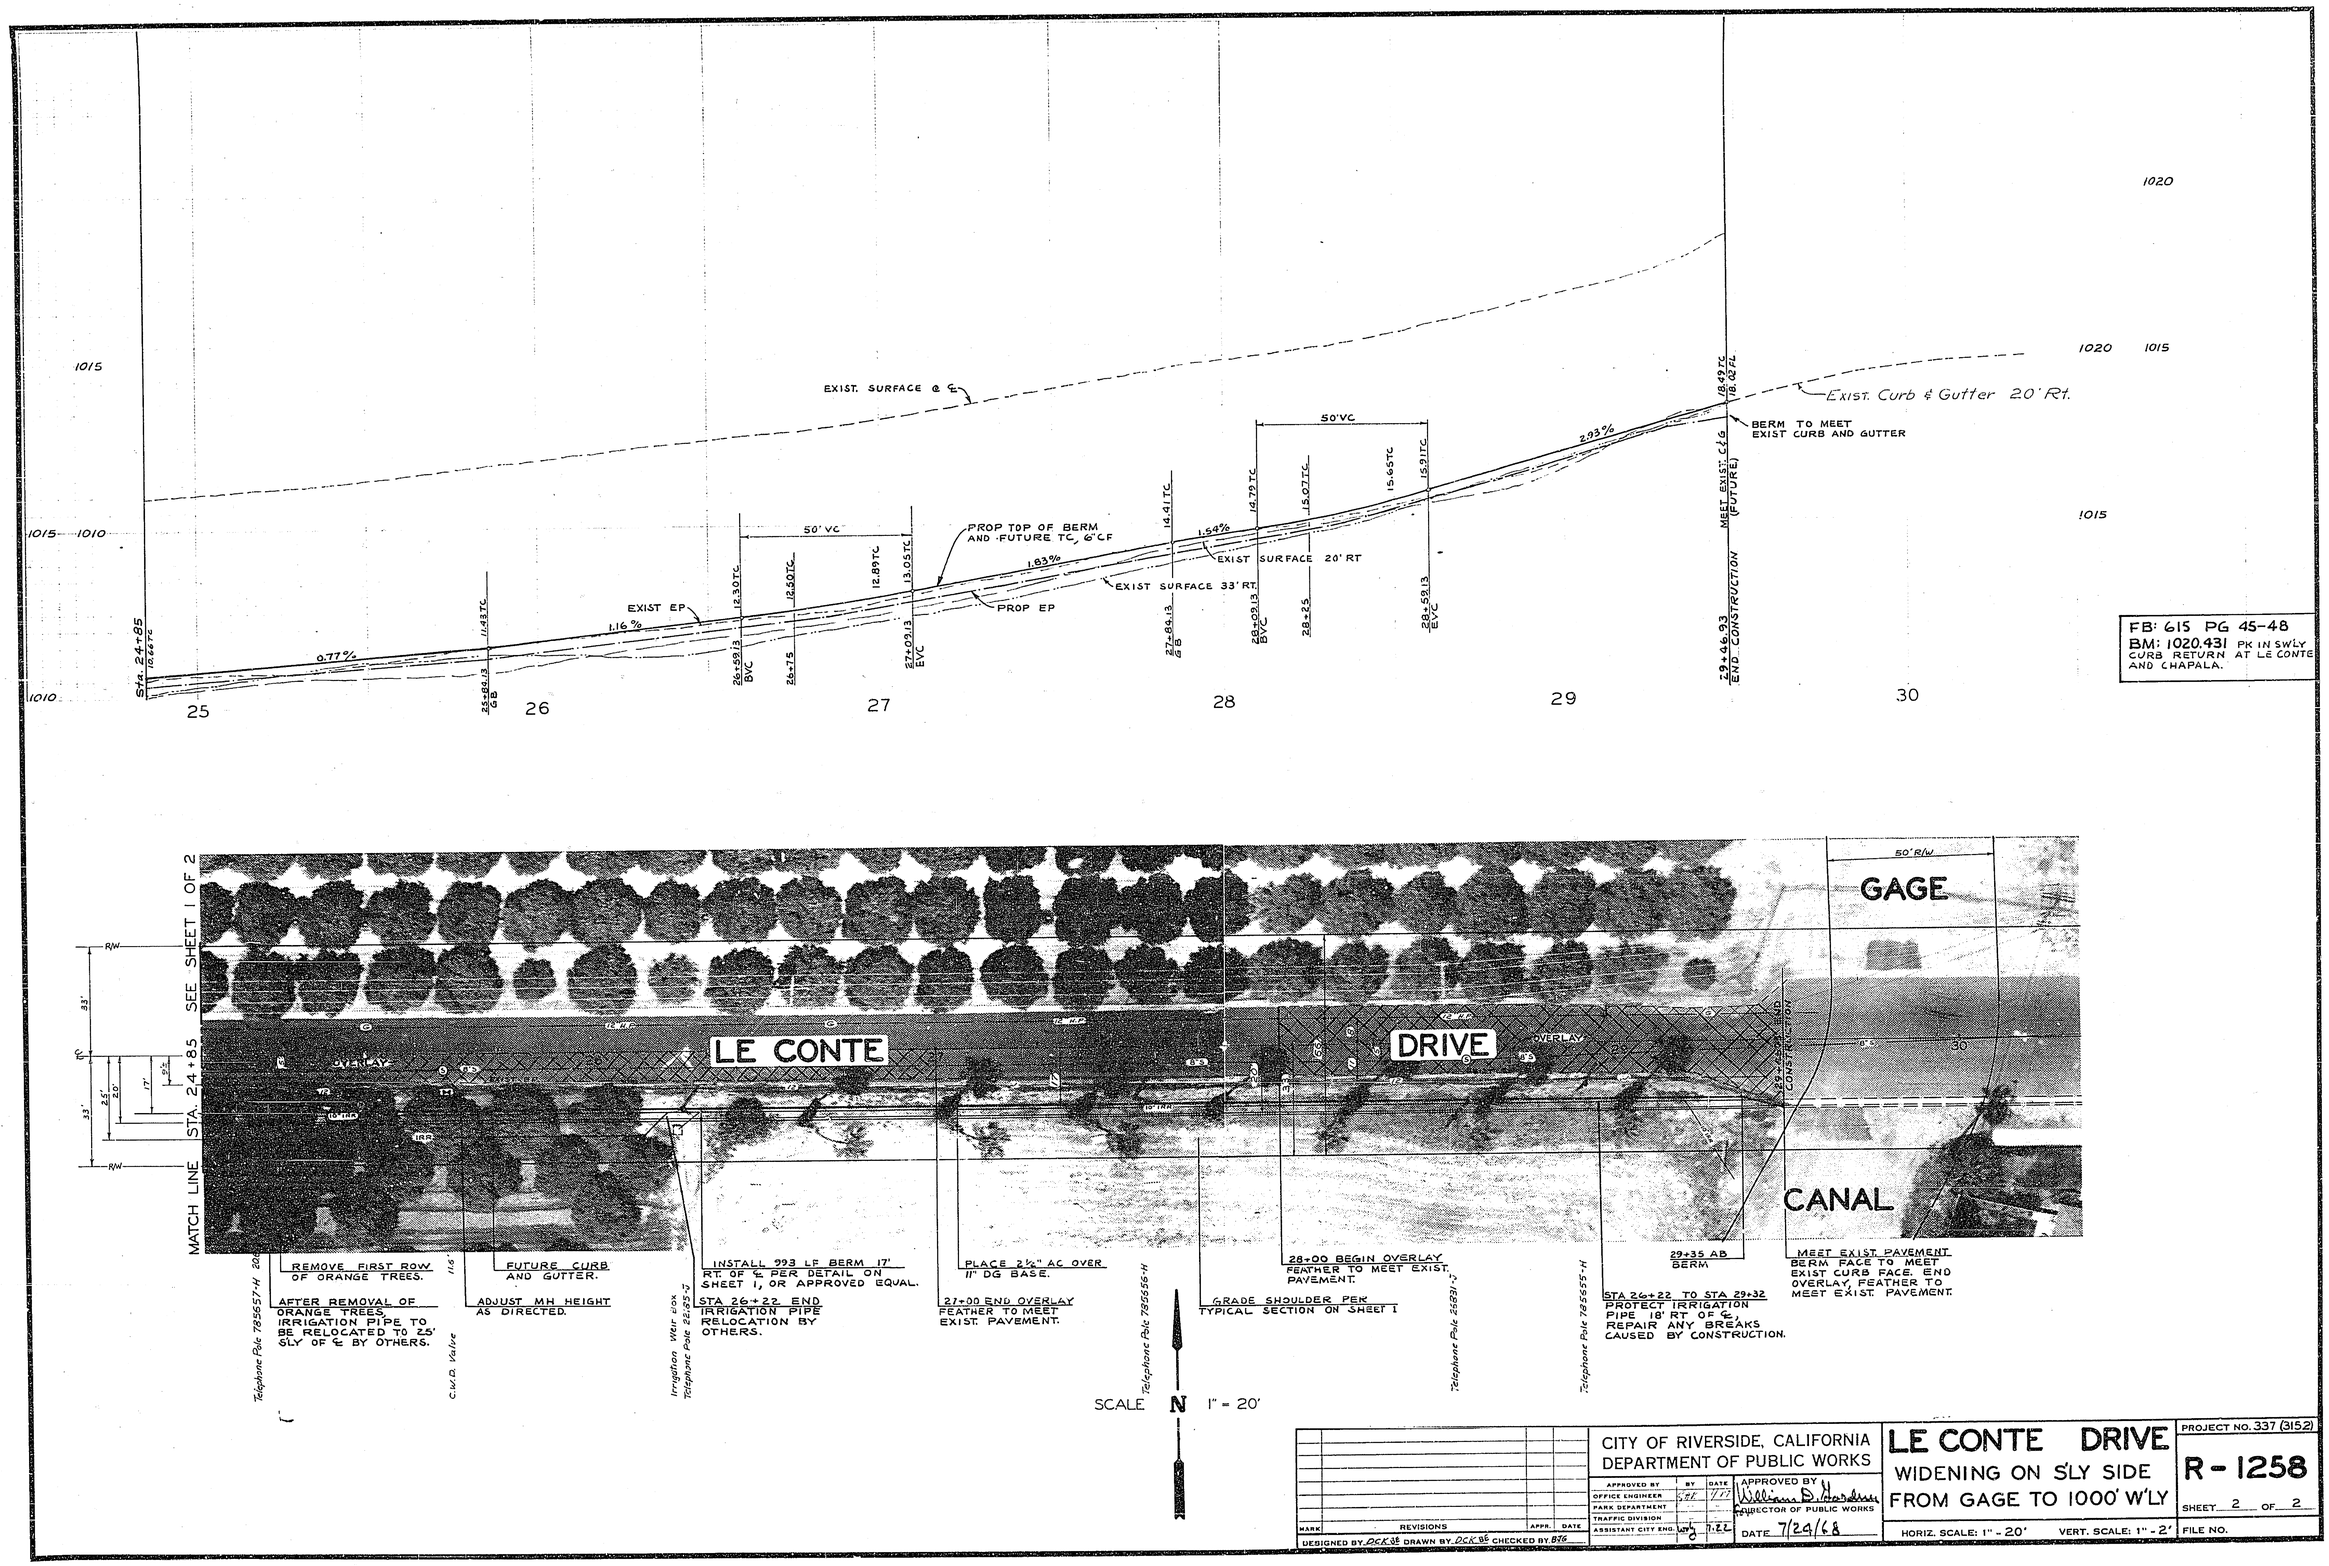

MARK	REVISIONS	APPR.	DATE

DESIGNED BY DCK 98 DRAWN BY DCK 98 CHECKED BY BTG

CITY OF RIVERSIDE, CALIFORNIA
DEPARTMENT OF PUBLIC WORKS

APPROVED BY	BY	DATE
OFFICE ENGINEER		
PARK DEPARTMENT		
TRAFFIC DIVISION		
ASSISTANT CITY ENG.		7-22

APPROVED BY William D. Hardin
DIRECTOR OF PUBLIC WORKS
DATE 7/24/68

LE CONTE DRIVE
WIDENING ON S'LY SIDE
FROM GAGE TO 1000' W'LY

HORIZ. SCALE: 1" - 20' VERT. SCALE: 1" - 2'

PROJECT NO. 337 (315.2)

R - 1258

SHEET 2 OF 2

FILE NO.