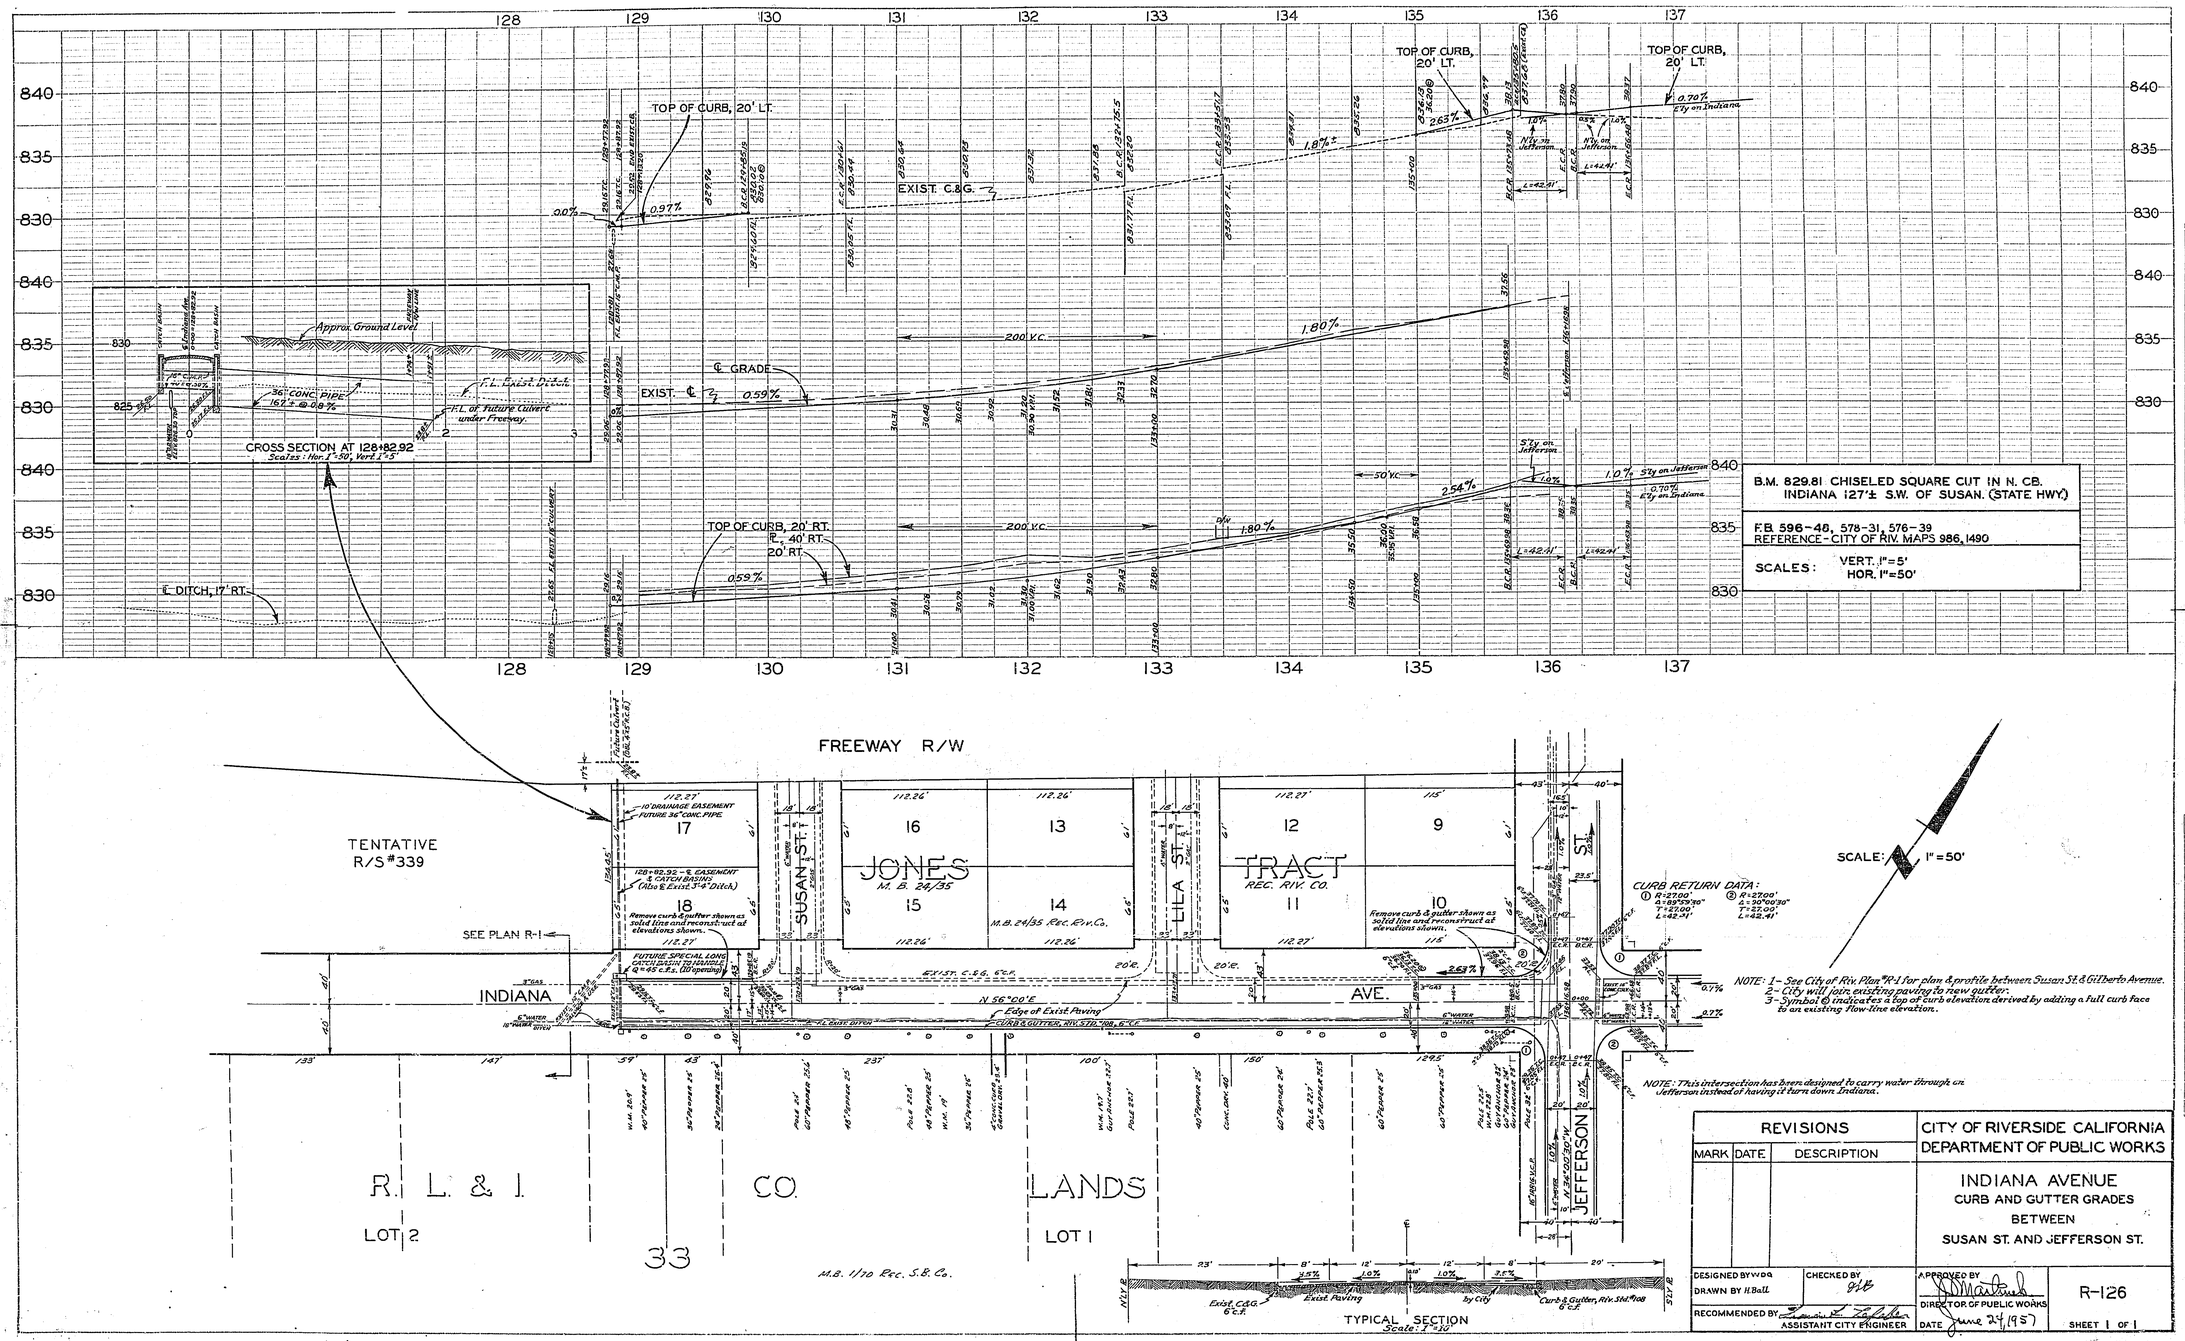

REVISIONS		
MARK	DATE	DESCRIPTION

CITY OF RIVERSIDE CALIFORNIA
DEPARTMENT OF PUBLIC WORKS

INDIANA AVENUE
CURB AND GUTTER GRADES
BETWEEN
SUSAN ST. AND JEFFERSON ST.

DESIGNED BY WWDG
DRAWN BY H Ball
CHECKED BY
RECOMMENDED BY
ASSISTANT CITY ENGINEER
APPROVED BY
DIRECTOR OF PUBLIC WORKS
DATE June 24, 1957

R-126

SHEET 1 OF 1