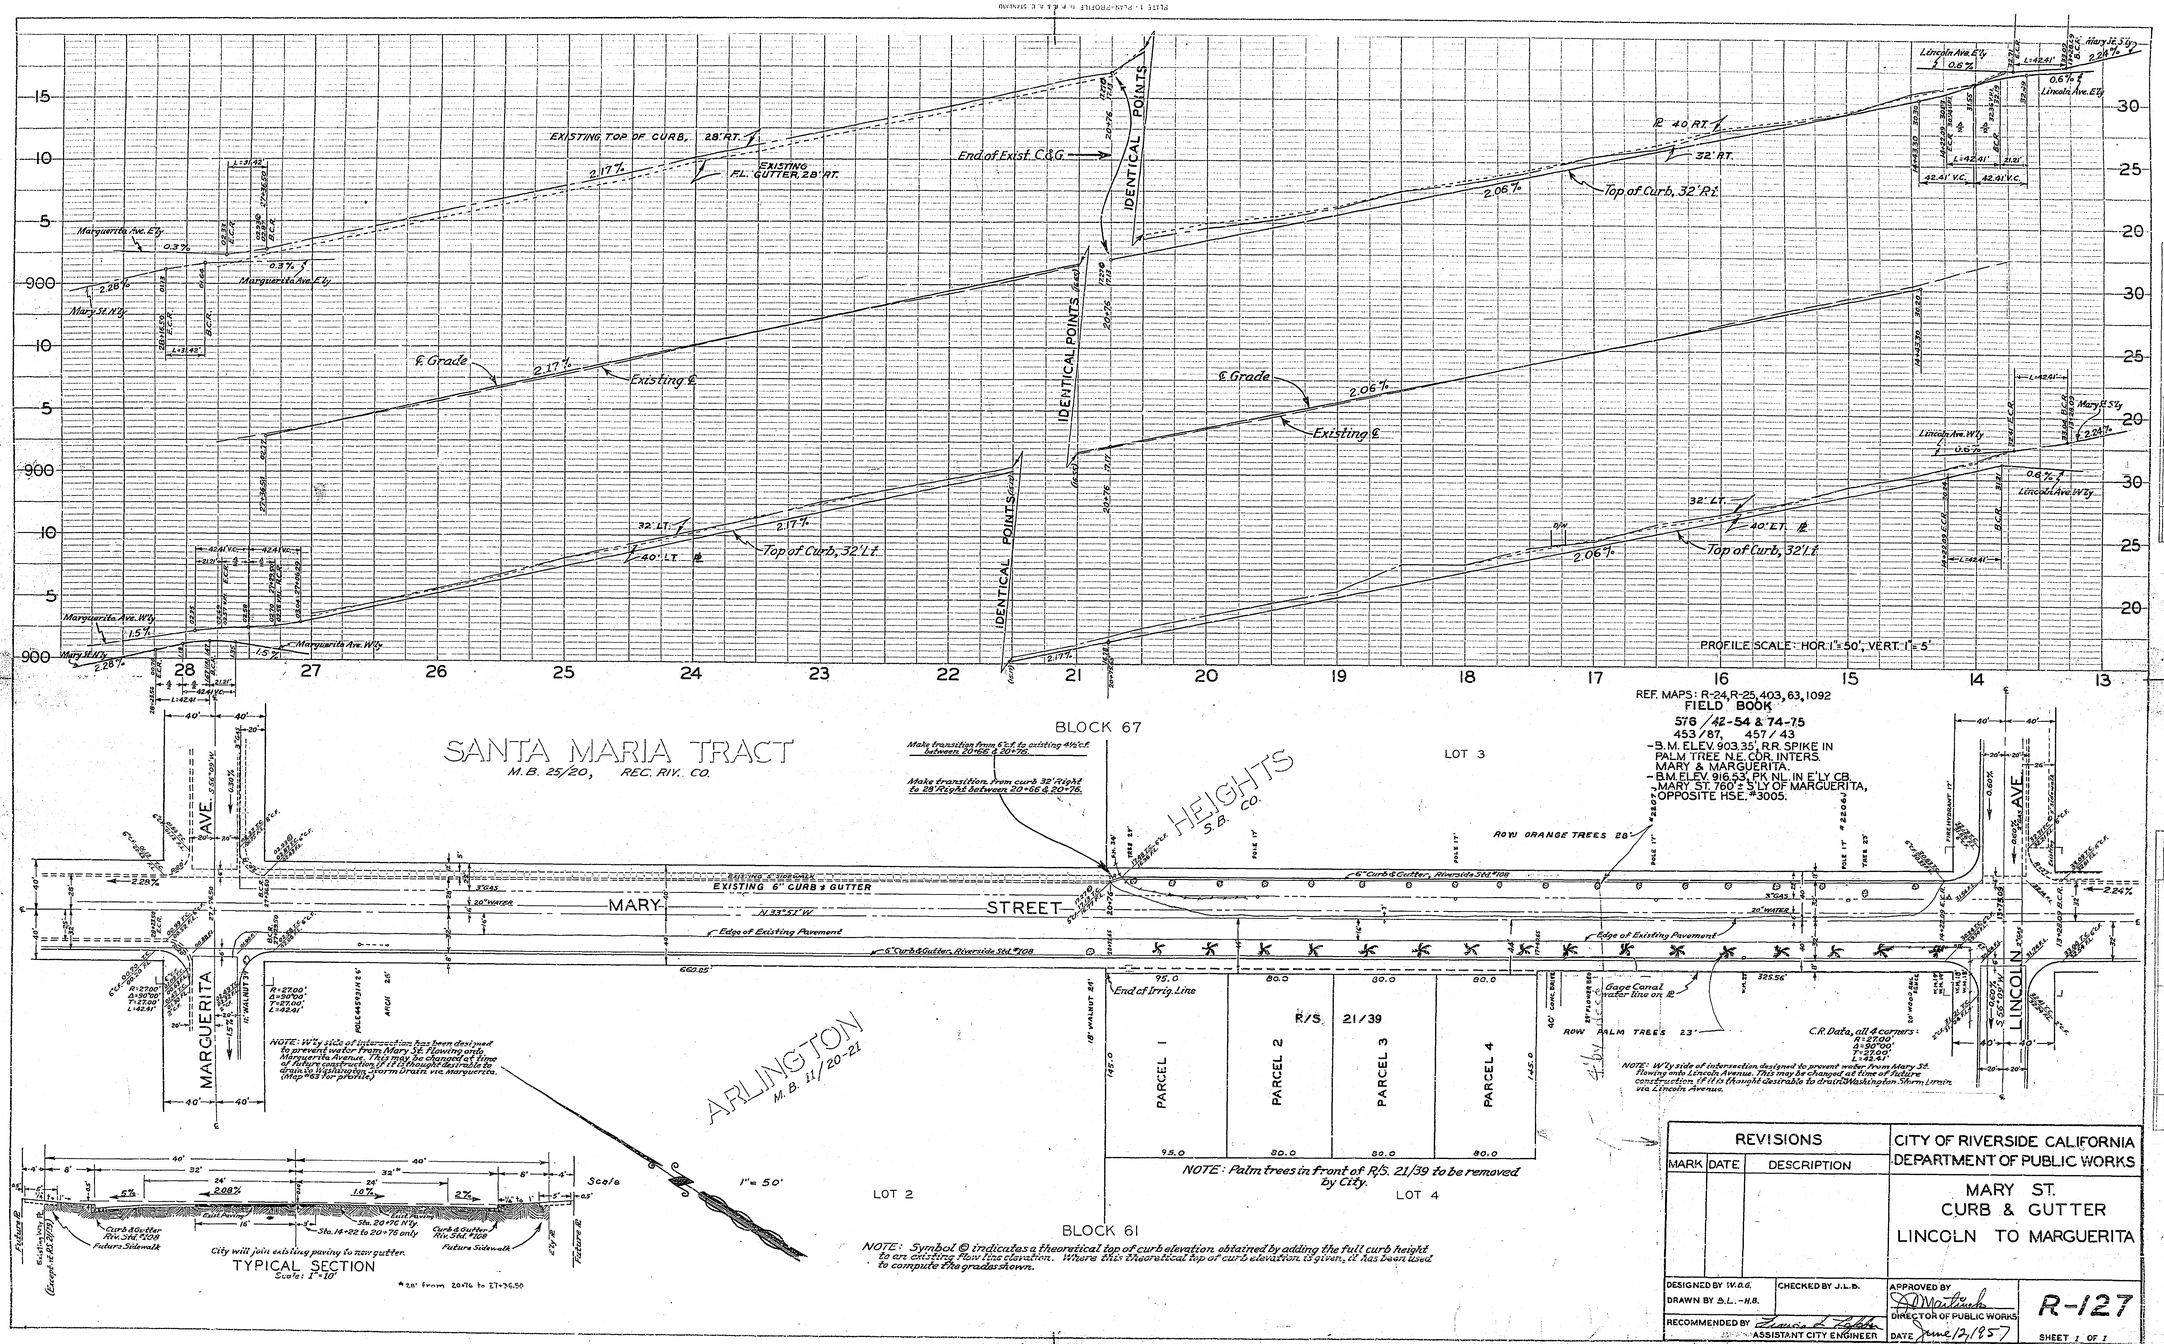

REF. MAPS: R-24, R-25, 403, 63, 1092
FIELD BOOK
576 / 42-54 & 74-75
453 / 87, 457 / 43
- B.M. ELEV. 903.35', R.R. SPIKE IN PALM TREE N.E. COR. INTERS. MARY & MARGUERITA.
- B.M. ELEV. 916.53, PK NL. IN E'LY CB. MARY ST. 760' ± S'LY OF MARGUERITA, OPPOSITE HSE. #3005.

REVISIONS		
MARK	DATE	DESCRIPTION

CITY OF RIVERSIDE CALIFORNIA
DEPARTMENT OF PUBLIC WORKS

MARY ST.
CURB & GUTTER
LINCOLN TO MARGUERITA

DESIGNED BY W.D.G.
DRAWN BY S.L.-H.B.
CHECKED BY J.L.B.
RECOMMENDED BY Francis L. Tybbs, ASSISTANT CITY ENGINEER
APPROVED BY A. Martinez, DIRECTOR OF PUBLIC WORKS
DATE June 17, 1957

R-127
SHEET 1 OF 1

PROFILE
SURVEYED
PLOTTED
GRADES CHECKED
NOTE BOOK NO.
STANDARD INSPECTION SERVICES

PLAN
SURVEYED
PLOTTED
CHECKED
NOTE BOOK NO.
(C.P. OF SURV. CHECKED)