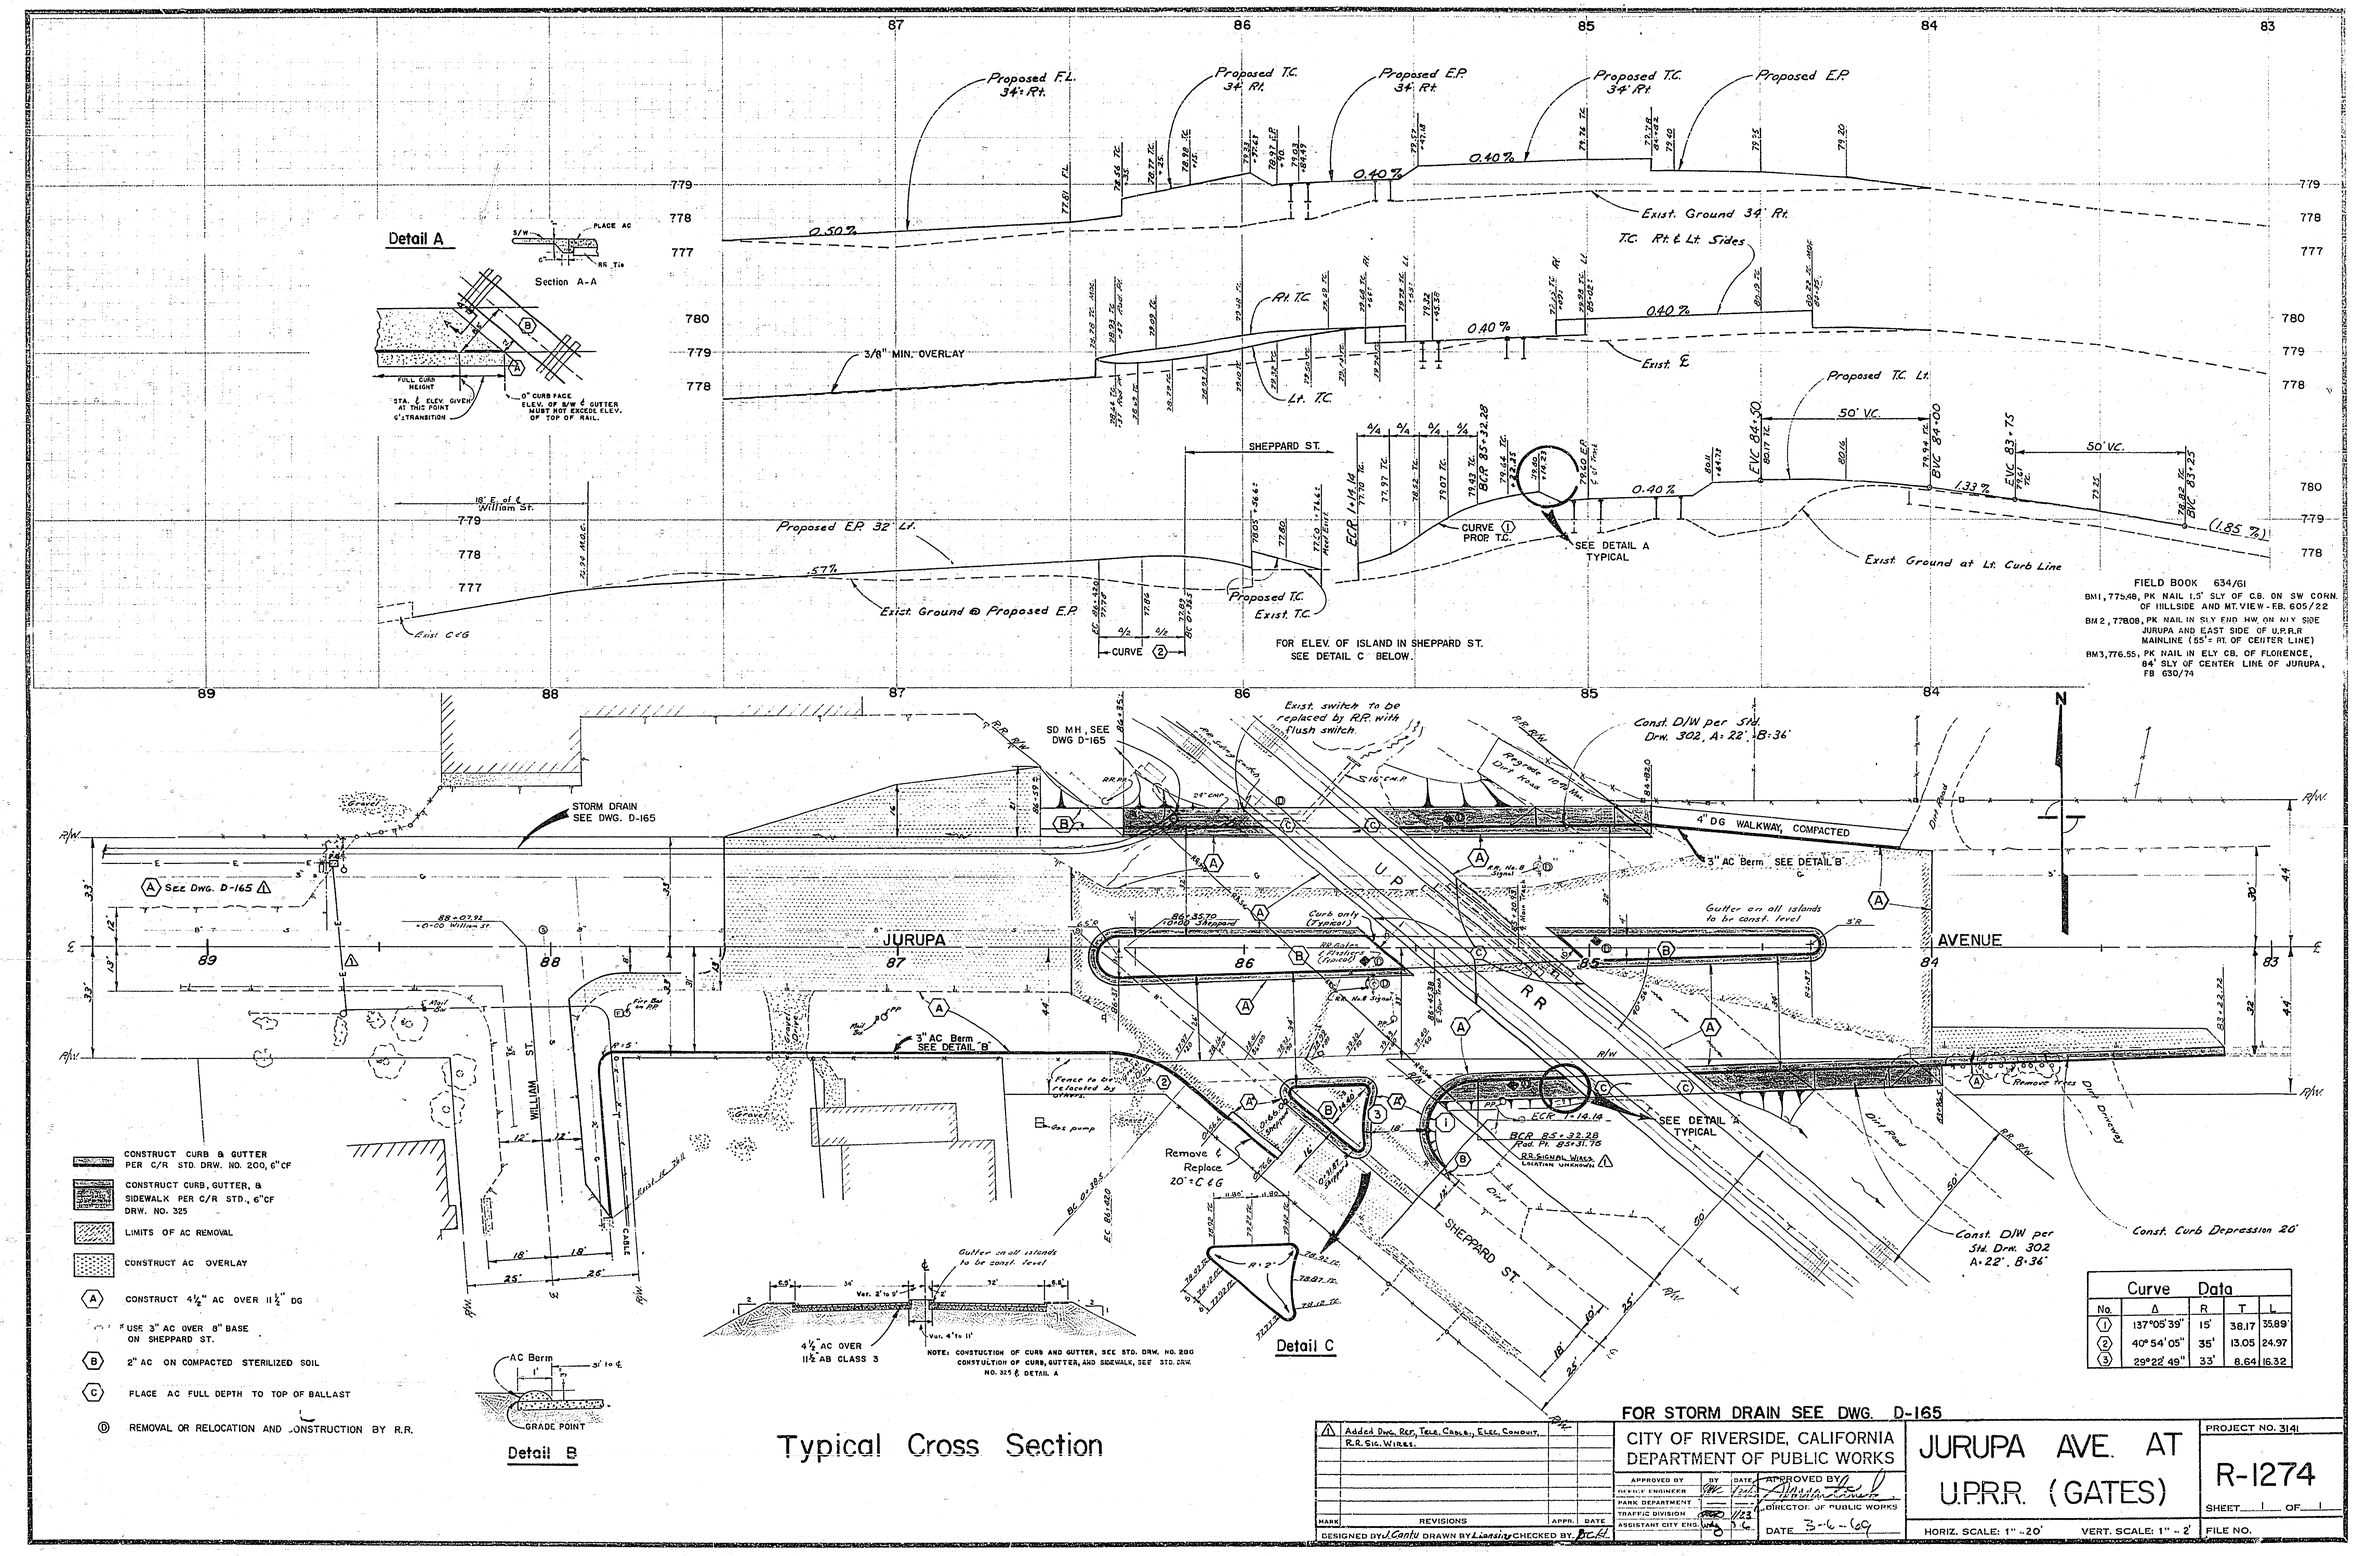

Curve Data				
No.	Δ	R	T	L
1	137°05'39"	15'	38.17	35.89
2	40°54'05"	35'	13.05	24.97
3	29°22'49"	33'	8.64	16.32

FOR STORM DRAIN SEE DWG. D-165

MARK	REVISIONS	APPR.	DATE
1	Added Dwg. Rep, Tele, Cables, Elec. Conduit, R.R. Sig. Wires.		

DESIGNED BY J. Cantu DRAWN BY L. Lassley CHECKED BY B.C.H.

CITY OF RIVERSIDE, CALIFORNIA
DEPARTMENT OF PUBLIC WORKS

APPROVED BY	BY	DATE
AGENCY ENGINEER		
PARK DEPARTMENT		
TRAFFIC DIVISION		1/23
ASSISTANT CITY ENG.		3-6

APPROVED BY: DIRECTOR OF PUBLIC WORKS
DATE 3-6-69

JURUPA AVE. AT U.P.R.R. (GATES)

PROJECT NO. 3141

R-1274

SHEET 1 OF 1

HORIZ. SCALE: 1" = 20' VERT. SCALE: 1" = 2'

FILE NO.