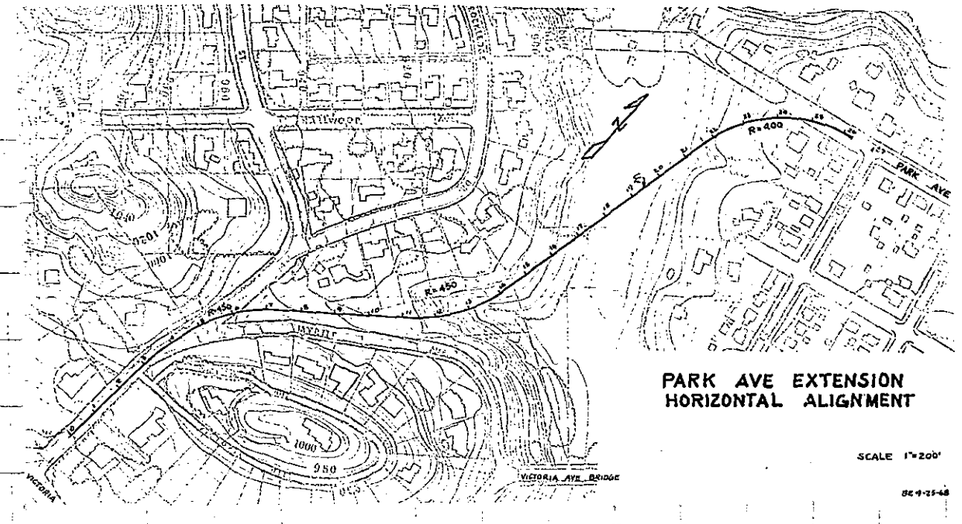

PARK AVE EXTENSION
HORIZONTAL ALIGNMENT

SCALE 1"=200'

BE 4-25-48

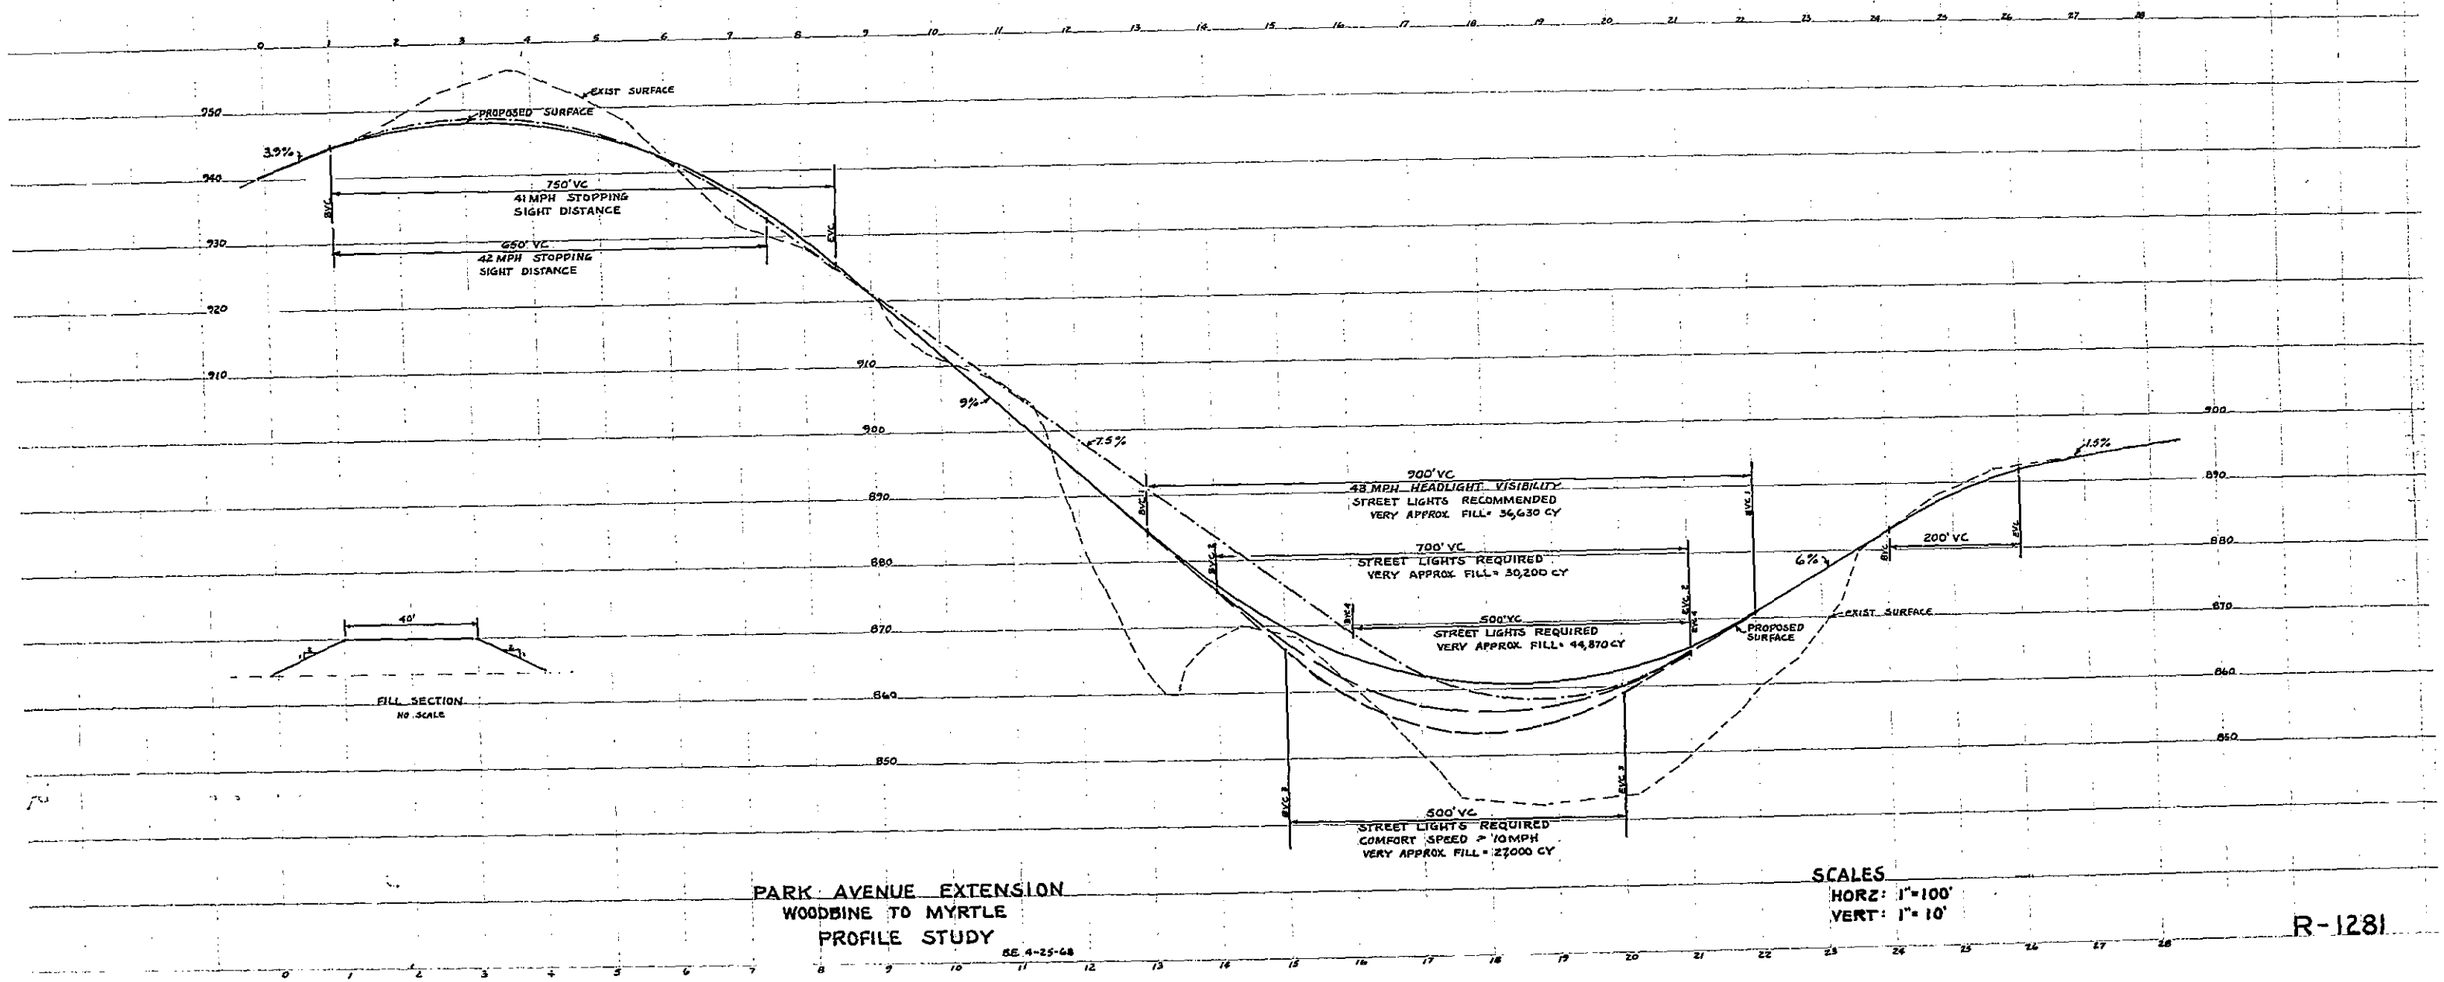

PARK AVENUE EXTENSION
WOODBINE TO MYRTLE
PROFILE STUDY

BE 4-25-48

SCALES
HORZ: 1"=100'
VERT: 1"=10'

R-1281