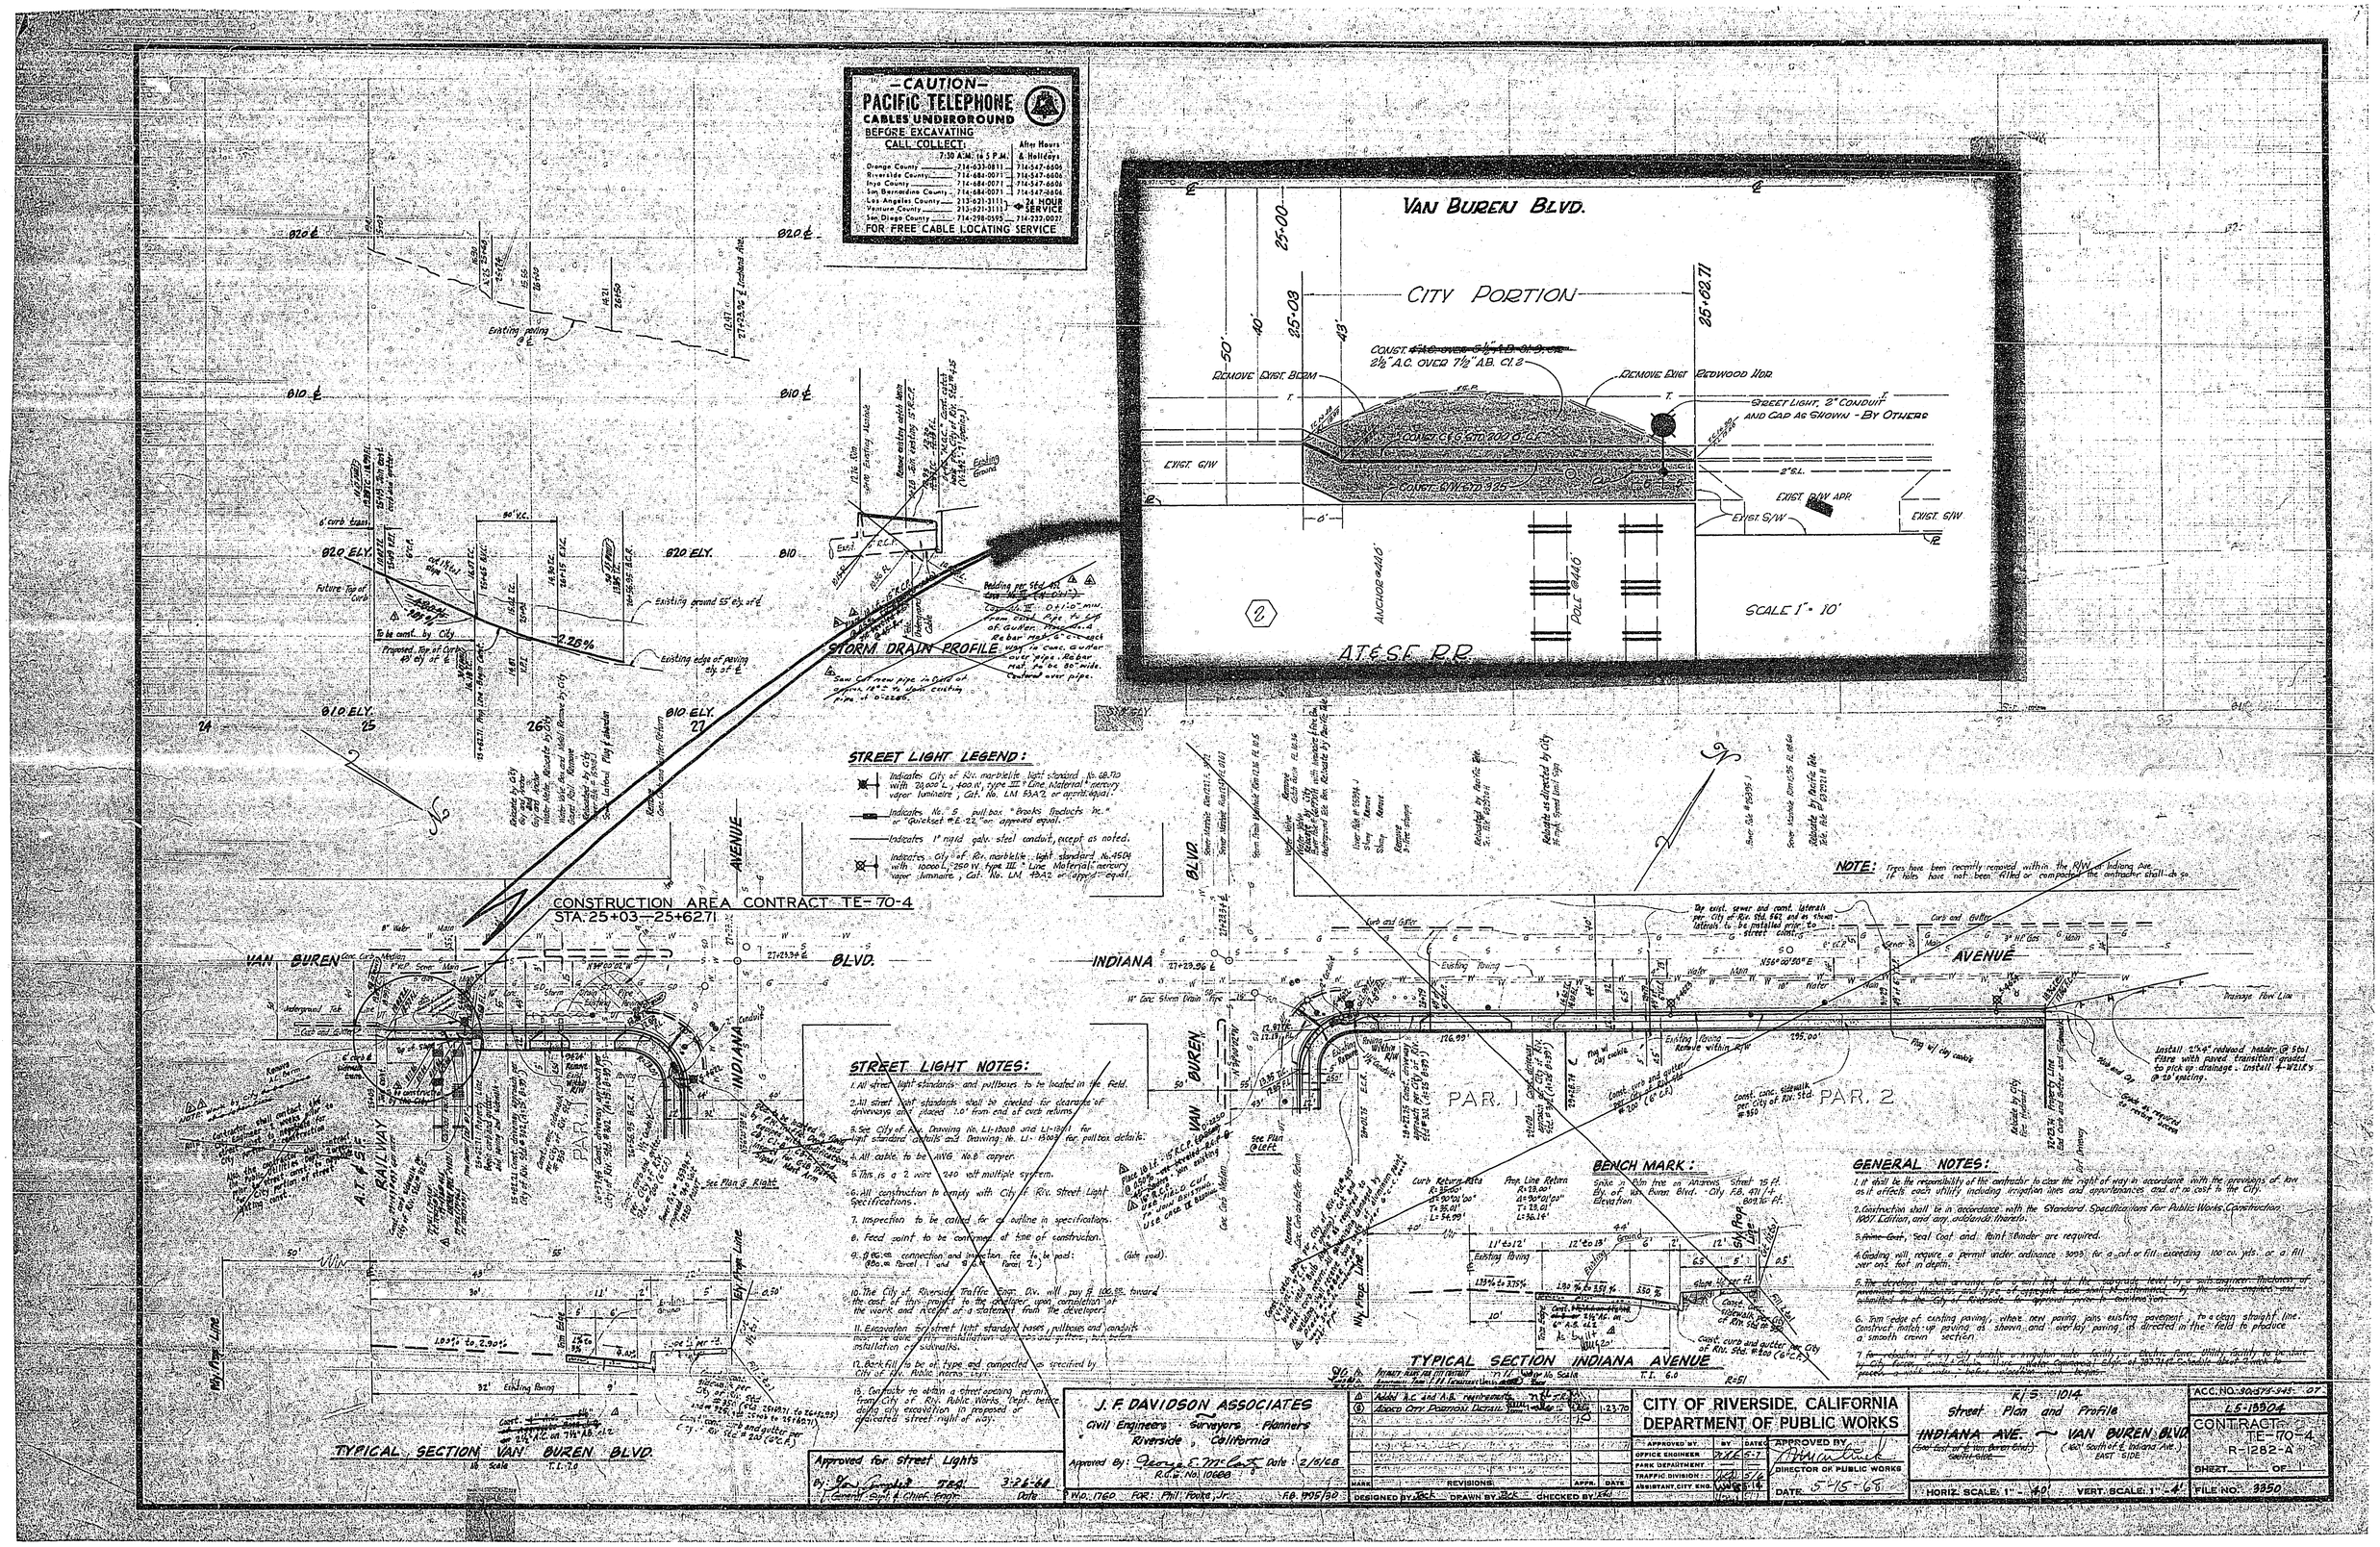
—CAUTION—
PACIFIC TELEPHONE
CABLES UNDERGROUND
BEFORE EXCAVATING
CALL COLLECT
7:30 A.M. to 5 P.M. | After Hours & Holidays
Orange County 714-633-0811 714-547-6606
Riverside County 714-684-0071 714-547-6606
Inyo County 714-684-0071 714-547-6606
San Bernardino County 714-684-0071 714-547-6606
Los Angeles County 213-621-3111
Ventura County 213-621-3111
24 HOUR SERVICE
San Diego County 714-298-0595 714-232-0037
FOR FREE CABLE LOCATING SERVICE
VAN BUREN BLVD.
CITY PORTION
25+00
25+03
25+02.71
50'
40'
43'
REMOVE EXIST. BEAM
REMOVE EXIST. REDWOOD HDR.
2½" A.C. OVER 7½" A.B. CL 2
STREET LIGHT, 2" CONDUIT AND CAP AS SHOWN - BY OTHERS
EXIST. S/W
EXIST. DRIV APR
SCALE 1" = 10'
A.T.&S.F. R.R.
STORM DRAIN PROFILE
STREET LIGHT LEGEND:
Indicates City of Riv. marblelite light standard No. 68.710 with 20,000 L., 400 W. type III Line Material mercury vapor luminaire, Cat. No. LM 50A12 or approved equal.
Indicates No. 5 pull box "Brooks products Inc." or "Quickset #E-22" or approved equal.
Indicates 1" rigid galv. steel conduit, except as noted.
Indicates City of Riv. marblelite light standard No. 4504 with 10,000 L., 250 W. type III Line Material mercury vapor luminaire, Cat. No. LM 50A12 or approved equal.
CONSTRUCTION AREA CONTRACT TE-70-4
STA. 25+03—25+62.71
VAN BUREN BLVD.
INDIANA AVENUE
A.T.&S.F. RAILWAY
PAR. 1
PAR. 2
NOTE: Trees have been recently removed within the R/W of Indiana Ave. If poles have not been relocated or completed the contractor shall do so.
STREET LIGHT NOTES:
1. All street light standards and pullboxes to be located in the field.
2. All street light standards shall be checked for clearance of driveways and placed 1.0' from end of curb returns.
3. See City of Riv. Drawing No. LI-1008 and LI-1011 for light standard details and Drawing No. LI-1008 for pullbox details.
4. All cable to be AWG No. 8 copper.
5. This is a 2 wire 240 volt multiple system.
6. All construction to comply with City of Riv. Street Light Specifications.
7. Inspection to be called for on outline in specifications.
8. Feed point to be continuous at time of construction.
9. $9.00 ea. connection and inspection fee to be paid: $90.00 Parcel 1 and $18.00 Parcel 2.
10. The City of Riverside Traffic Engr. Div. will pay $100.00 toward the cost of this project to the developer upon completion of the work and receipt of a statement from the developer.
11. Excavation for street light standard bases, pullboxes and conduit installation done prior to installation of bases and pullboxes, and installation of conduits.
12. Back-fill to be of type and compacted as specified by City of Riv. Public Works Dept.
13. Contractor to obtain a street opening permit from City of Riv. Public Works Dept. before doing any excavation in proposed or dedicated street right of way.
BENCH MARK:
Spike & Slim tree on Mariposa Street 15 ft. Ely. of Van Buren Blvd. - City F.B. 491 L4 Elev. 869.16 ft.
GENERAL NOTES:
1. It shall be the responsibility of the contractor to clear the right of way in accordance with the provisions of law as it affects each utility including irrigation lines and appurtenances and at no cost to the City.
2. Construction shall be in accordance with the Standard Specifications for Public Works Construction, 1967 Edition, and any addenda thereto.
3. Prime Coat, Seal Coat and Paint Binder are required.
4. Grading will require a permit under ordinance 3099 for a cut or fill exceeding 100 cu. yds. or a fill over one foot in depth.
5. The developer shall arrange for a soil test of the subgrade level by a soils engineer. Thickness of pavement, thickness and type of aggregate base shall be determined by the soils engineer and submitted to the City of Riverside for approval prior to commencement.
6. Trim edge of existing paving, where new paving joins existing pavement, to a clean straight line. Construct match up paving as shown and overlay paving as directed in the field to produce a smooth crown section.
TYPICAL SECTION VAN BUREN BLVD.
TYPICAL SECTION INDIANA AVENUE
Approved for Street Lights
J. F. DAVIDSON ASSOCIATES
Civil Engineers · Surveyors · Planners
Riverside, California
Approved by: George E. McCoy Date 2/15/68
R.C.E. No. 10668
W.O. 1760 FOR: Phil Pooke, Jr. F.B. 1905/32
CITY OF RIVERSIDE, CALIFORNIA
DEPARTMENT OF PUBLIC WORKS
APPROVED BY
DIRECTOR OF PUBLIC WORKS
DATE 5-15-68
R.S. 1014
Street Plan and Profile
INDIANA AVE. ~ VAN BUREN BLVD.
EAST SIDE
HORIZ. SCALE: 1" = 40'
VERT. SCALE: 1" = 4'
FILE NO. 3950
CONTRACT TE-70-4
R-1282-A
SHEET ___ OF ___