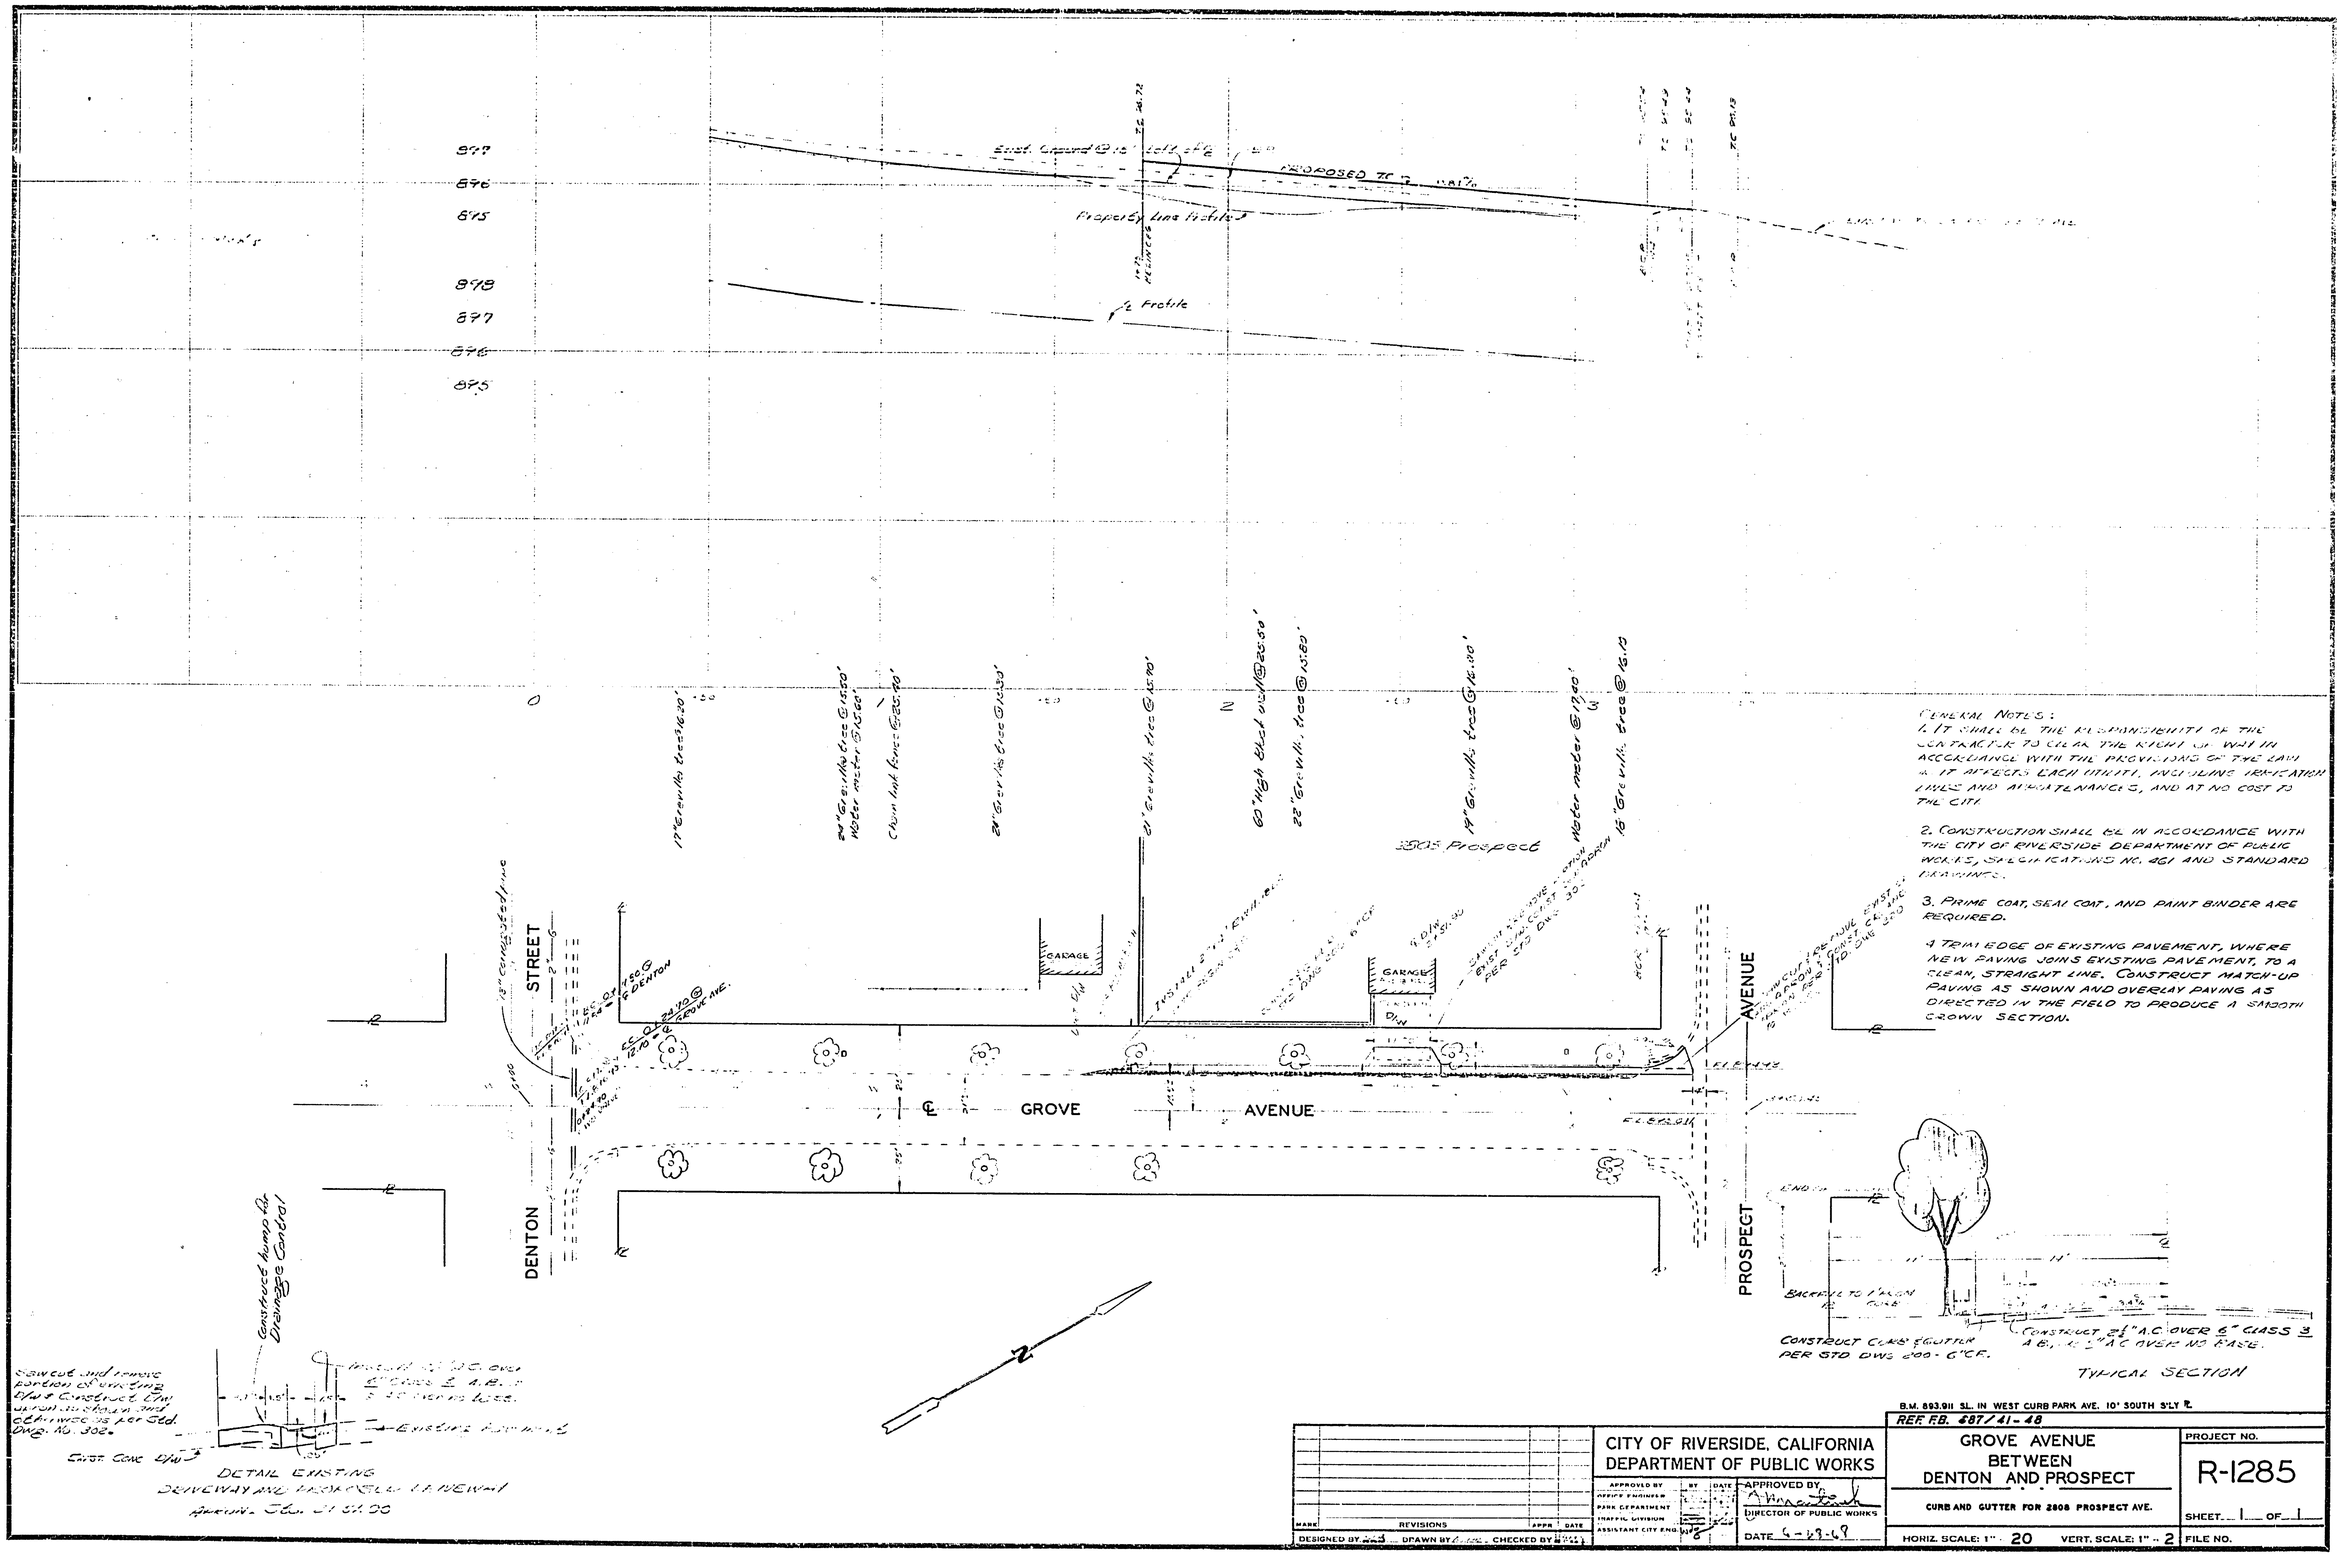

GENERAL NOTES:

1. IT SHALL BE THE RESPONSIBILITY OF THE CONTRACTOR TO CLEAR THE RIGHT OF WAY IN ACCORDANCE WITH THE PROVISIONS OF THE LAW IF IT AFFECTS EACH UTILITY, INCLUDING IRRIGATION LINES AND APPURTENANCES, AND AT NO COST TO THE CITY.

2. CONSTRUCTION SHALL BE IN ACCORDANCE WITH THE CITY OF RIVERSIDE DEPARTMENT OF PUBLIC WORKS, SPECIFICATIONS NO. 461 AND STANDARD DRAWINGS.

3. PRIME COAT, SEAL COAT, AND PAINT BINDER ARE REQUIRED.

4. TRIM EDGE OF EXISTING PAVEMENT, WHERE NEW PAVING JOINS EXISTING PAVEMENT, TO A CLEAN, STRAIGHT LINE. CONSTRUCT MATCH-UP PAVING AS SHOWN AND OVERLAY PAVING AS DIRECTED IN THE FIELD TO PRODUCE A SMOOTH CROWN SECTION.

B.M. 893.911 SL. IN WEST CURB PARK AVE. 10' SOUTH S'LY ℞

REF. F.B. 687/41-48

MARK	REVISIONS	APPR	DATE

DESIGNED BY ___ DRAWN BY ___ CHECKED BY ___

CITY OF RIVERSIDE, CALIFORNIA
DEPARTMENT OF PUBLIC WORKS

APPROVED BY: OFFICE ENGINEER, PARK DEPARTMENT, TRAFFIC DIVISION, ASSISTANT CITY ENG. — BY — DATE

APPROVED BY: [signature] DIRECTOR OF PUBLIC WORKS

DATE 6-23-68

GROVE AVENUE
BETWEEN
DENTON AND PROSPECT

CURB AND GUTTER FOR 3808 PROSPECT AVE.

HORIZ. SCALE: 1" = 20 VERT. SCALE: 1" = 2

PROJECT NO. R-1285

SHEET 1 OF 1

FILE NO.