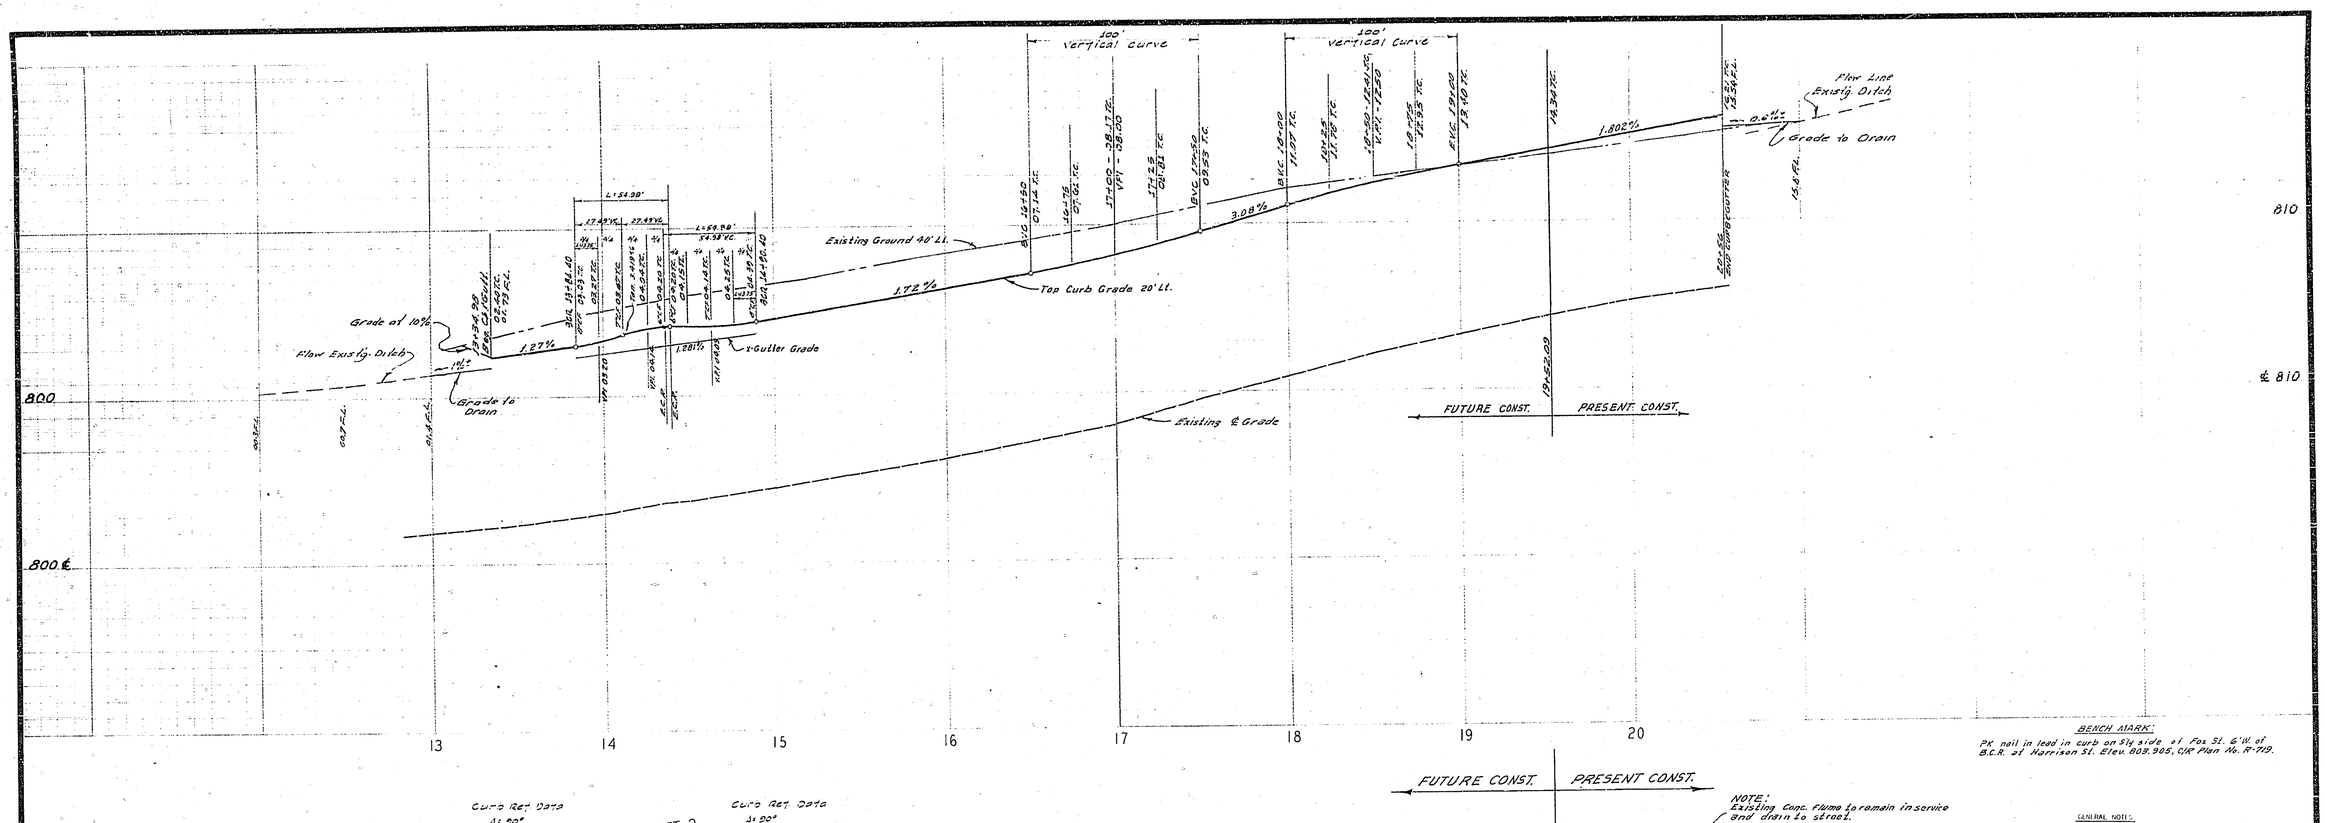

BENCH MARK:
PK nail in lead in curb on Sly side of Fox St. G.W. of B.C.R. at Harrison St. Elev. 909.905. C/R Plan No. R-719.

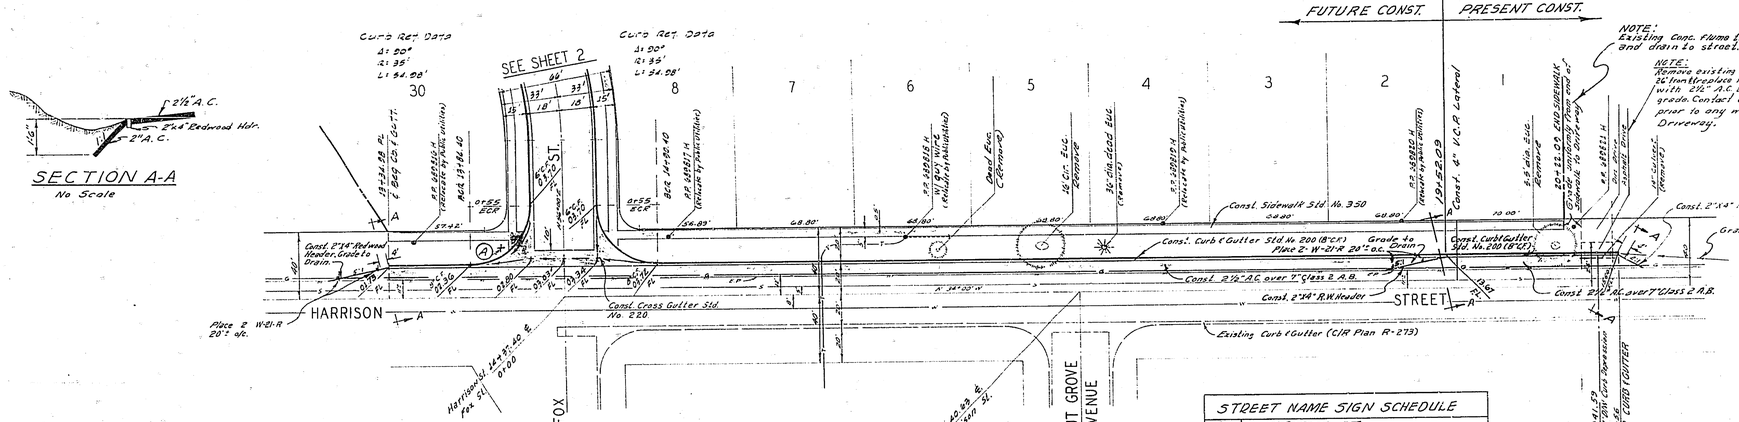

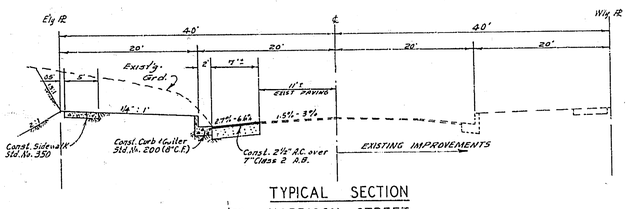

TYPICAL SECTION
HARRISON STREET
NO SCALE
T.I. 6.0

—CAUTION—
PACIFIC TELEPHONE
CABLES UNDERGROUND
BEFORE EXCAVATING
CALL COLLECT:

	7:30 A.M. to 5 P.M.	After Hours & Holidays
Orange County	714-633-0811	714-547-6606
Riverside County	714-684-0071	714-547-6606
Inyo County	714-684-0071	714-547-6606
San Bernardino County	714-684-0071	714-547-6606
Los Angeles County	213-621-3111	24 HOUR SERVICE
Ventura County	213-621-3111	
San Diego County	714-298-6595	714-232-0027

FOR FREE CABLE LOCATING SERVICE

STREET NAME SIGN SCHEDULE

(A)	HARRISON ST.
	FOX ST.
(B)	FOX ST.
	LINDA LOU LANE
(C)	LINDA LOU LANE
	MENICHOLL DR.

NOTE
1. Contact the Traffic Division for Block Numbers before ordering signs. (Phone 787-7366)
2. Street name signs shall conform to Standard Drawing No. 662.

GENERAL NOTES:

(1) It shall be the responsibility of the contractor to clear the right of way in accordance with the provisions of law as it affects each utility, including irrigation lines, and appurtenances, and at no cost to the City.

(2) Construction shall be in accordance with the City of Riverside, Department of Public Works, Specifications No. 241 and Standard Drawings.

(3) Prime coat, seal coat, and paint binder are required.

(4) Grading will require a permit under Ordinance 5045 for a cut or fill exceeding 100 cubic yards, or a fill over one foot in depth.

(5) ~~The subdivider shall arrange for a soil test to be made of~~ Soils Engineer ~~the streets have been prepared to rough~~ grade. Depth of ~~base material and A.C.~~ paving shall be determined ~~by City of~~ Riverside Design Standards and Test ~~Procedures.~~

(6) Trim edge of existing pavement, where new paving joins existing pavement, to a clean, straight line. Construct matching paving as shown and overlay paving as directed in the field to produce a smooth crown section.

(7) Base and paving shall not be installed until the sewer per City of Riverside Drawing No. 2, has been installed to the Specifications of the Public Works Department.

PRESENT
QUANTITY ESTIMATE

Curb & Gutter Standard No. 200 (8"CF)	104	L.F.
Sidewalk Standard No. 350	350	S.F.
2½" A.C. Pave & Seal Coat	900	S.F.
2"x4" Redwood Header	35	L.F.
W-21-R	2	Ea.
Imported Base Material	19	C.Y.
D/W Approach	1	Ea.

FUTURE
QUANTITY ESTIMATE

Curb & Gutter Standard No. 200 (8"CF)	511	L.F.
Curb & Gutter Standard No. 200 (6"CF)	2,034	L.F.
Sidewalk Standard No. 350	12,733	S.F.
2½" A.C. Pave & Seal Coat	38,126	S.F.
Cross Gutter Standard No. 220	1,467	S.F.
2"x4" Redwood Header	105	L.F.
W-21-R	2	Ea.
Imported Base Material		C.Y.
Barricade Standard No. 650	2	Ea.
D/W Approaches	29	Ea.

Paved Run-off water channel - See Plot Plan
3" concrete & 6"x6" 10x10 Welded Wire Mesh 3,085 S.F.
2½" A.C. Pavement & seal coat 915 S.F.

NOTICE TO CONTRACTOR

The existence and location of any underground utility pipes or structures shown on these plans are obtained by a search of the available records. To the best of our knowledge, there are no existing utilities except as shown on these plans.

The contractor is required to take due precautionary measures to protect the utility lines shown and any other lines not of record or not shown on these plans.

ALBERT A. WEBB ASSOCIATES
CIVIL ENGINEERS
RIVERSIDE CALIFORNIA
Approved by [signature] 2/12/68
R.C.E. 9876 DATE
W.O. 67-418 - Woodhaven Dev. F.B. 1001/10

MARK	REVISIONS	APPR.	DATE

DESIGNED BY R.E.C. DRAWN BY B.L. CHECKED BY K.S.H.

CITY OF RIVERSIDE, CALIFORNIA
DEPARTMENT OF PUBLIC WORKS

APPROVED BY	BY	DATE
OFFICE ENGINEER	[illegible]	6-6
PARK DEPARTMENT	[illegible]	5-24
TRAFFIC DIVISION	[illegible]	5-24
ASSISTANT CITY ENG.	[illegible]	6-18

APPROVED BY William B. Harden
DIRECTOR OF PUBLIC WORKS
DATE 6/18/68

S.R. 29 R-45

STREET PLAN & PROFILE
HARRISON STREET
From Sta. 13+34.98 to Sta. 20+41.59
BLDG. PERMIT 3005 HARRISON ST.

HORIZ. SCALE: 1" = 40' VERT. SCALE: 1" = 4'

PROJECT NO. R-1287
SHEET ___ OF ___
FILE NO. 67-418-A