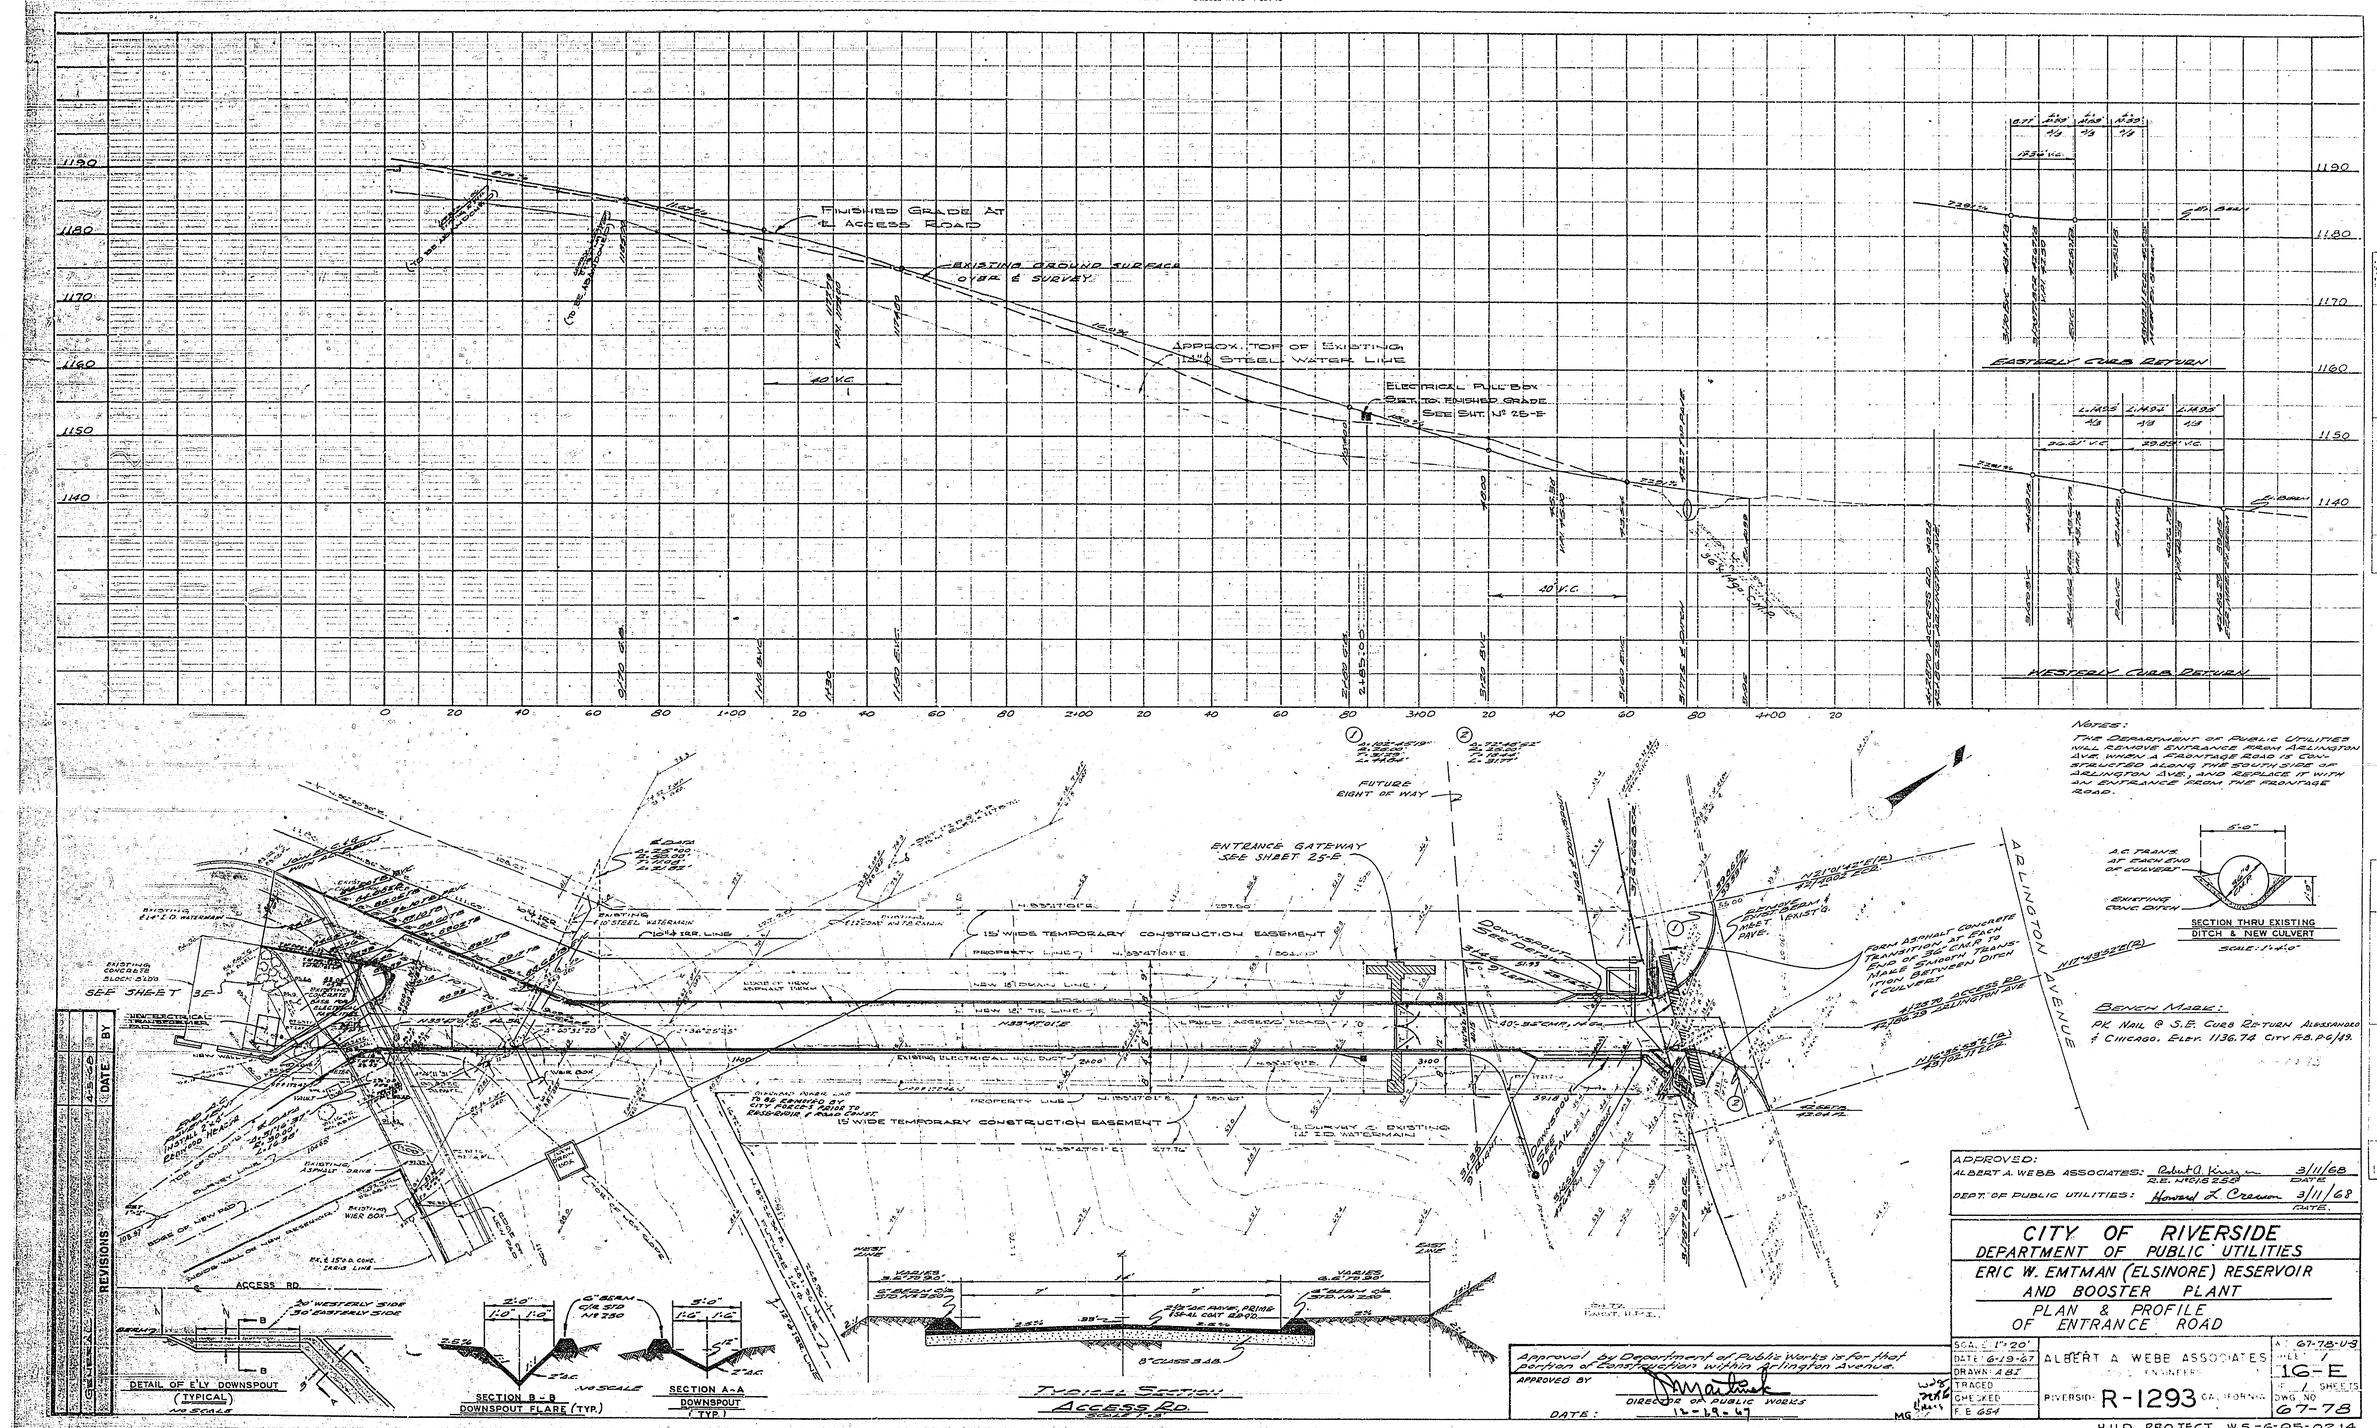

NOTES:
THE DEPARTMENT OF PUBLIC UTILITIES WILL REMOVE ENTRANCE FROM ARLINGTON AVE. WHEN A FRONTAGE ROAD IS CONSTRUCTED ALONG THE SOUTH SIDE OF ARLINGTON AVE., AND REPLACE IT WITH AN ENTRANCE FROM THE FRONTAGE ROAD.

SECTION THRU EXISTING DITCH & NEW CULVERT
SCALE: 1"=4'-0"

BENCH MARK:
PK NAIL @ S.E. CURB RETURN ALESSANDRO & CHICAGO. ELEV. 1136.74 CITY F.B. P-6/49.

APPROVED:
ALBERT A. WEBB ASSOCIATES: Robert A. Kinney R.E. No 15255 3/11/68 DATE
DEPT. OF PUBLIC UTILITIES: Howard L. Creason 3/11/68 DATE

CITY OF RIVERSIDE
DEPARTMENT OF PUBLIC UTILITIES
ERIC W. EMTMAN (ELSINORE) RESERVOIR AND BOOSTER PLANT
PLAN & PROFILE OF ENTRANCE ROAD

Approval by Department of Public Works is for that portion of Construction within Arlington Avenue.
APPROVED BY: [signature] DIRECTOR OF PUBLIC WORKS
DATE: 12-19-67

SCALE: 1"=20'	ALBERT A. WEBB ASSOCIATES	67-78-U-3
DATE: 6-19-67		SHEET 1
DRAWN: ABI		16-E
TRACED		OF 1 SHEETS
CHECKED	RIVERSIDE R-1293 CALIFORNIA	DWG. NO. 67-78
F.B. 654		

H.U.D. PROJECT W.S.-6-05-0214

R/S-1005