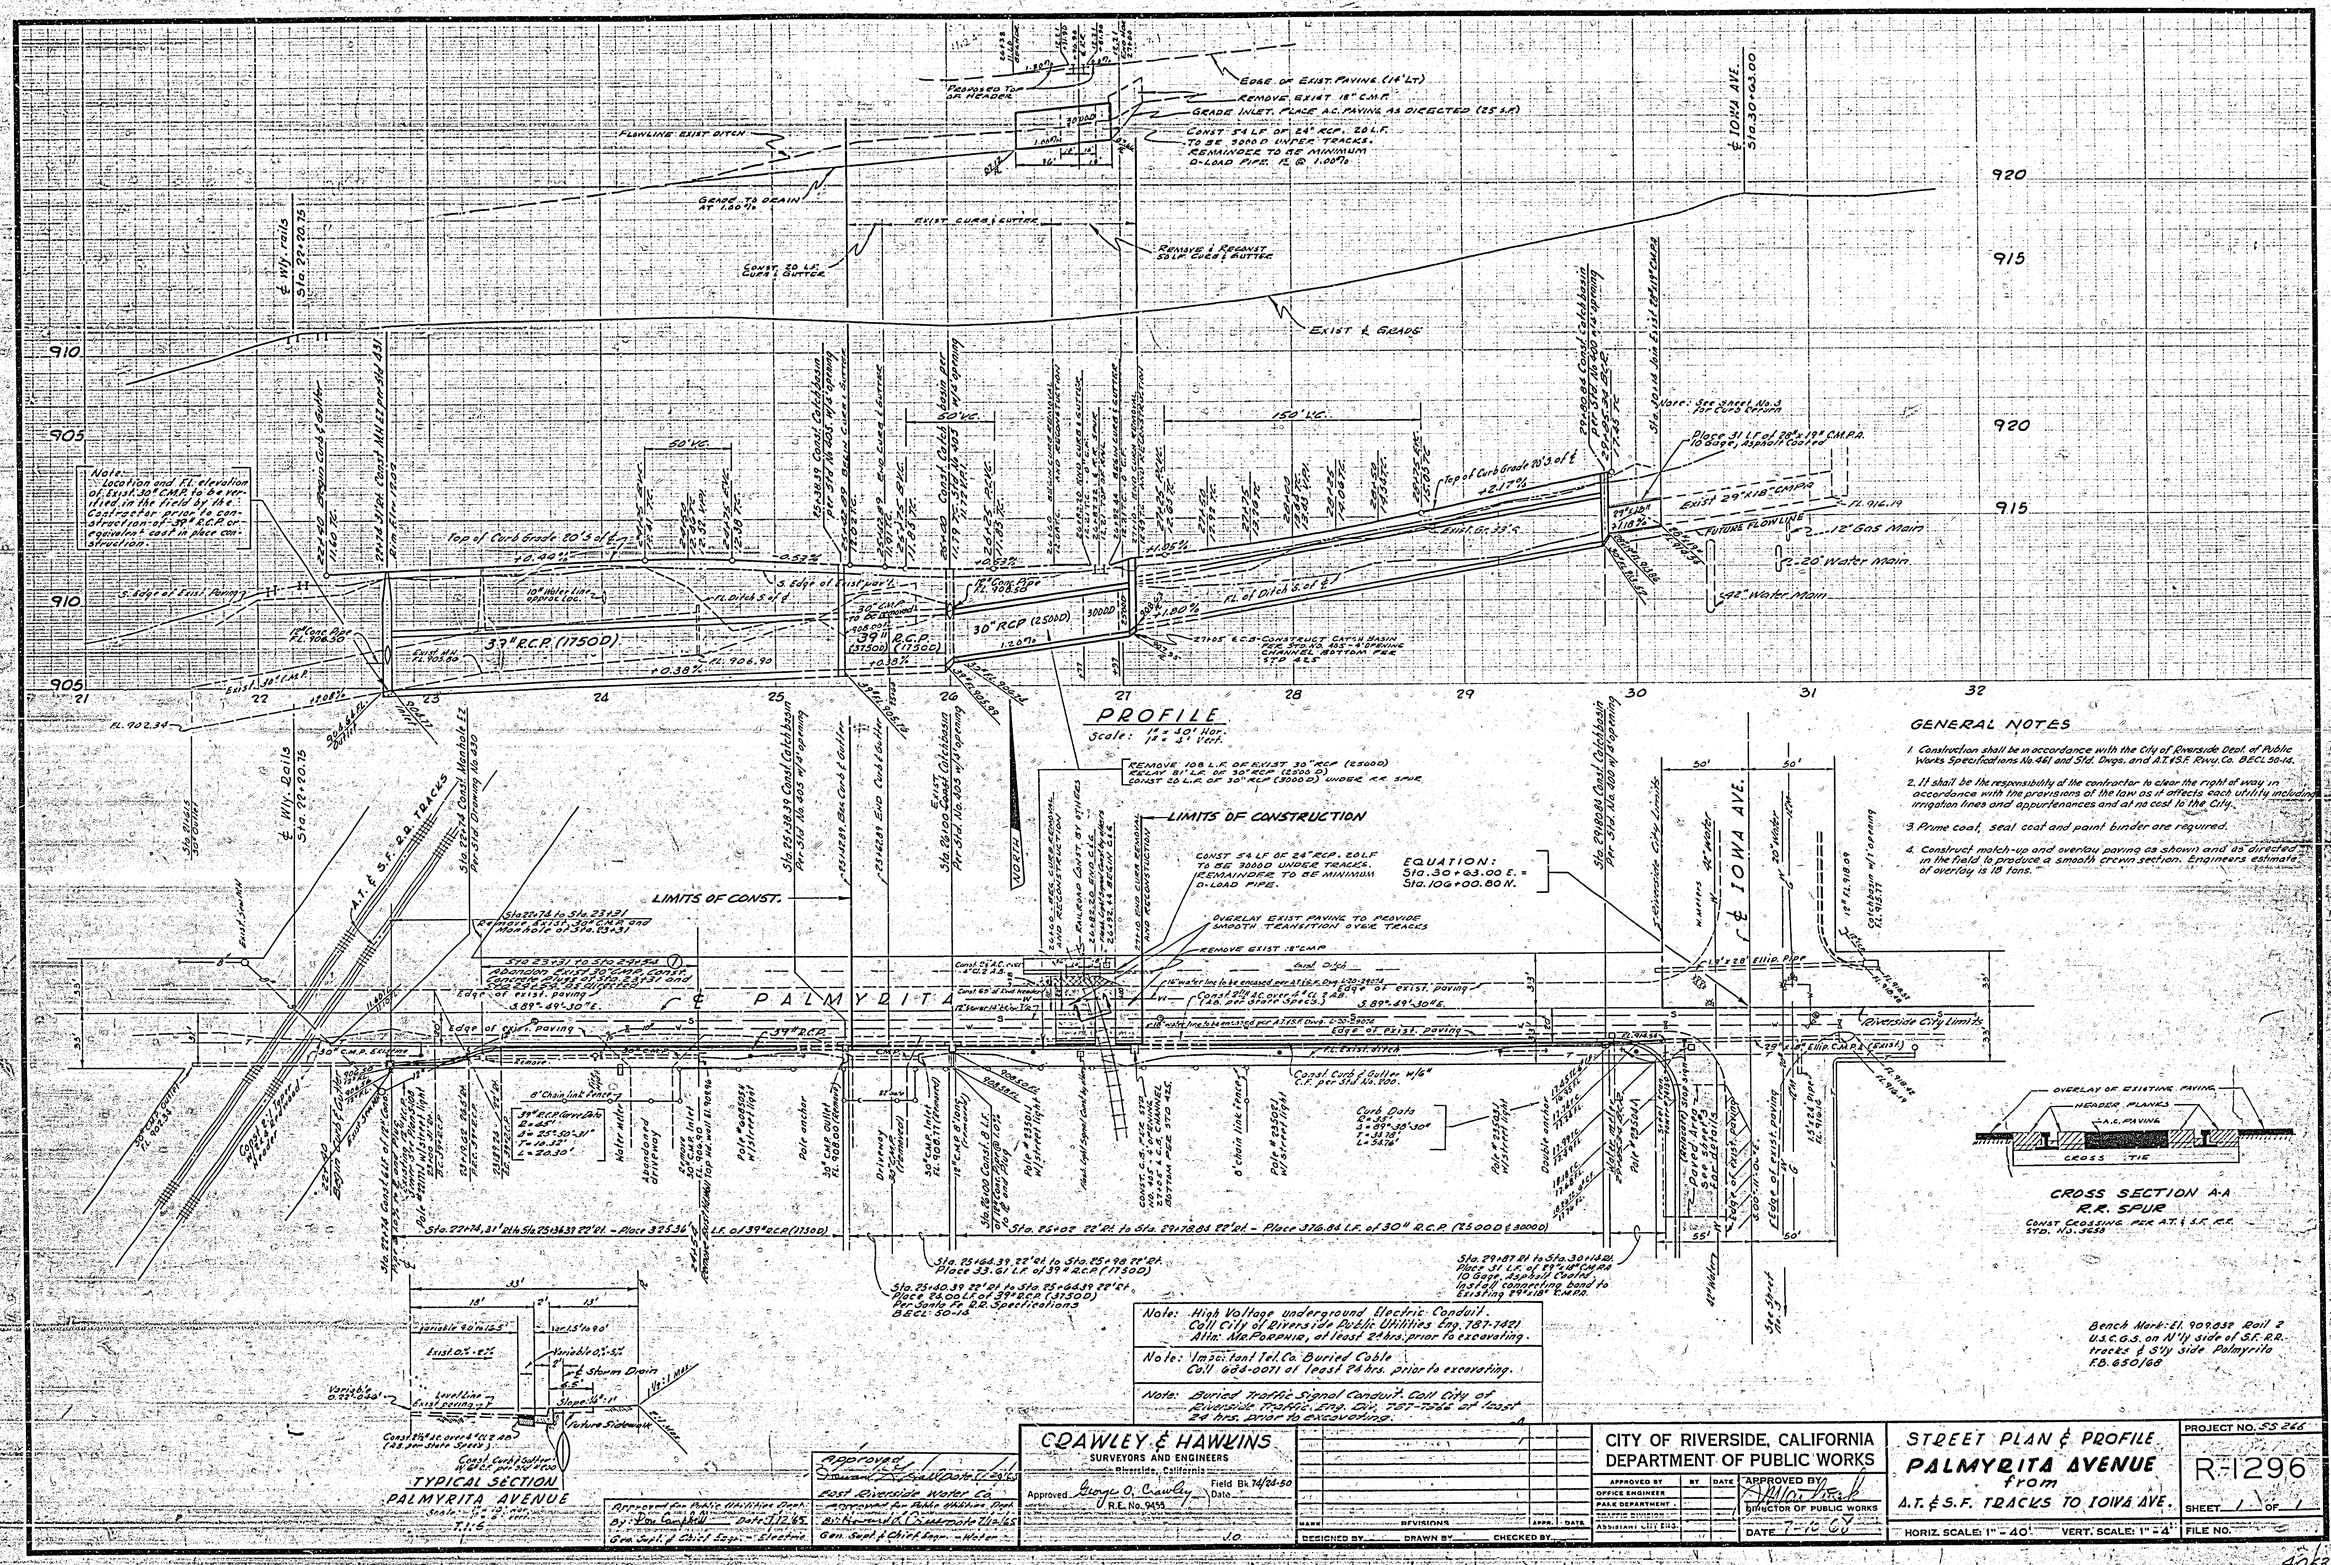
PROFILE
Scale: 1" = 40' Hor.
1" = 4' Vert.
PALMYRITA AVENUE
IOWA AVE.
A.T. & S.F. R.R. TRACKS
LIMITS OF CONSTRUCTION
LIMITS OF CONST.
EQUATION:
Sta. 30+03.00 E. =
Sta. 106+00.80 N.
NORTH
GENERAL NOTES
1. Construction shall be in accordance with the City of Riverside Dept. of Public Works Specifications No. 461 and Std. Dwgs. and A.T.&S.F. Ryw. Co. B.E.C.L. 50-14.
2. It shall be the responsibility of the contractor to clear the right of way in accordance with the provisions of the law as it affects each utility including irrigation lines and appurtenances and at no cost to the city.
3. Prime coat, seal coat and paint binder are required.
4. Construct match-up and overlay paving as shown and as directed in the field to produce a smooth crown section. Engineers estimate of overlay is 18 tons.
CROSS SECTION A-A
R.R. SPUR
TYPICAL SECTION
PALMYRITA AVENUE
Bench Mark: El. 909.038 Rail 2 U.S.C.G.S. on N'ly side of S.F. R.R. tracks & S'ly side Palmyrita F.B. 650/68
Note: High Voltage underground Electric Conduit. Call City of Riverside Public Utilities Eng. 787-7421 Attn: Mr. Porphyre, at least 24 hrs. prior to excavating.
Note: Important Tel. Co. Buried Cable Call 684-0071 at least 24 hrs. prior to excavating.
Note: Buried Traffic Signal Conduit. Call City of Riverside Traffic Eng. Div. 787-7266 at least 24 hrs. prior to excavating.
CRAWLEY & HAWKINS
SURVEYORS AND ENGINEERS
Riverside, California
Approved George O. Crawley R.E. No. 9455
Field Bk. 74/24-50
Date
Approved for Public Utilities Dept.
By: Don Campbell Date 7/12/65
Gen. Supt. & Chief Engr. - Electric
Approved for Public Utilities Dept.
By: Richard A. Deatherage Date 7/12/65
Gen. Supt. & Chief Engr. - Water
Approved
Director of Public Works Date 7/12/65
East Riverside Water Co.
MARK REVISIONS APPR. DATE
DESIGNED BY DRAWN BY CHECKED BY
CITY OF RIVERSIDE, CALIFORNIA
DEPARTMENT OF PUBLIC WORKS
APPROVED BY
DIRECTOR OF PUBLIC WORKS
DATE 7-16-69
STREET PLAN & PROFILE
PALMYRITA AVENUE
from
A.T. & S.F. TRACKS TO IOWA AVE.
HORIZ. SCALE: 1" = 40'
VERT. SCALE: 1" = 4'
PROJECT NO. 55 246
R-1296
SHEET 1 OF 1
FILE NO.
4063