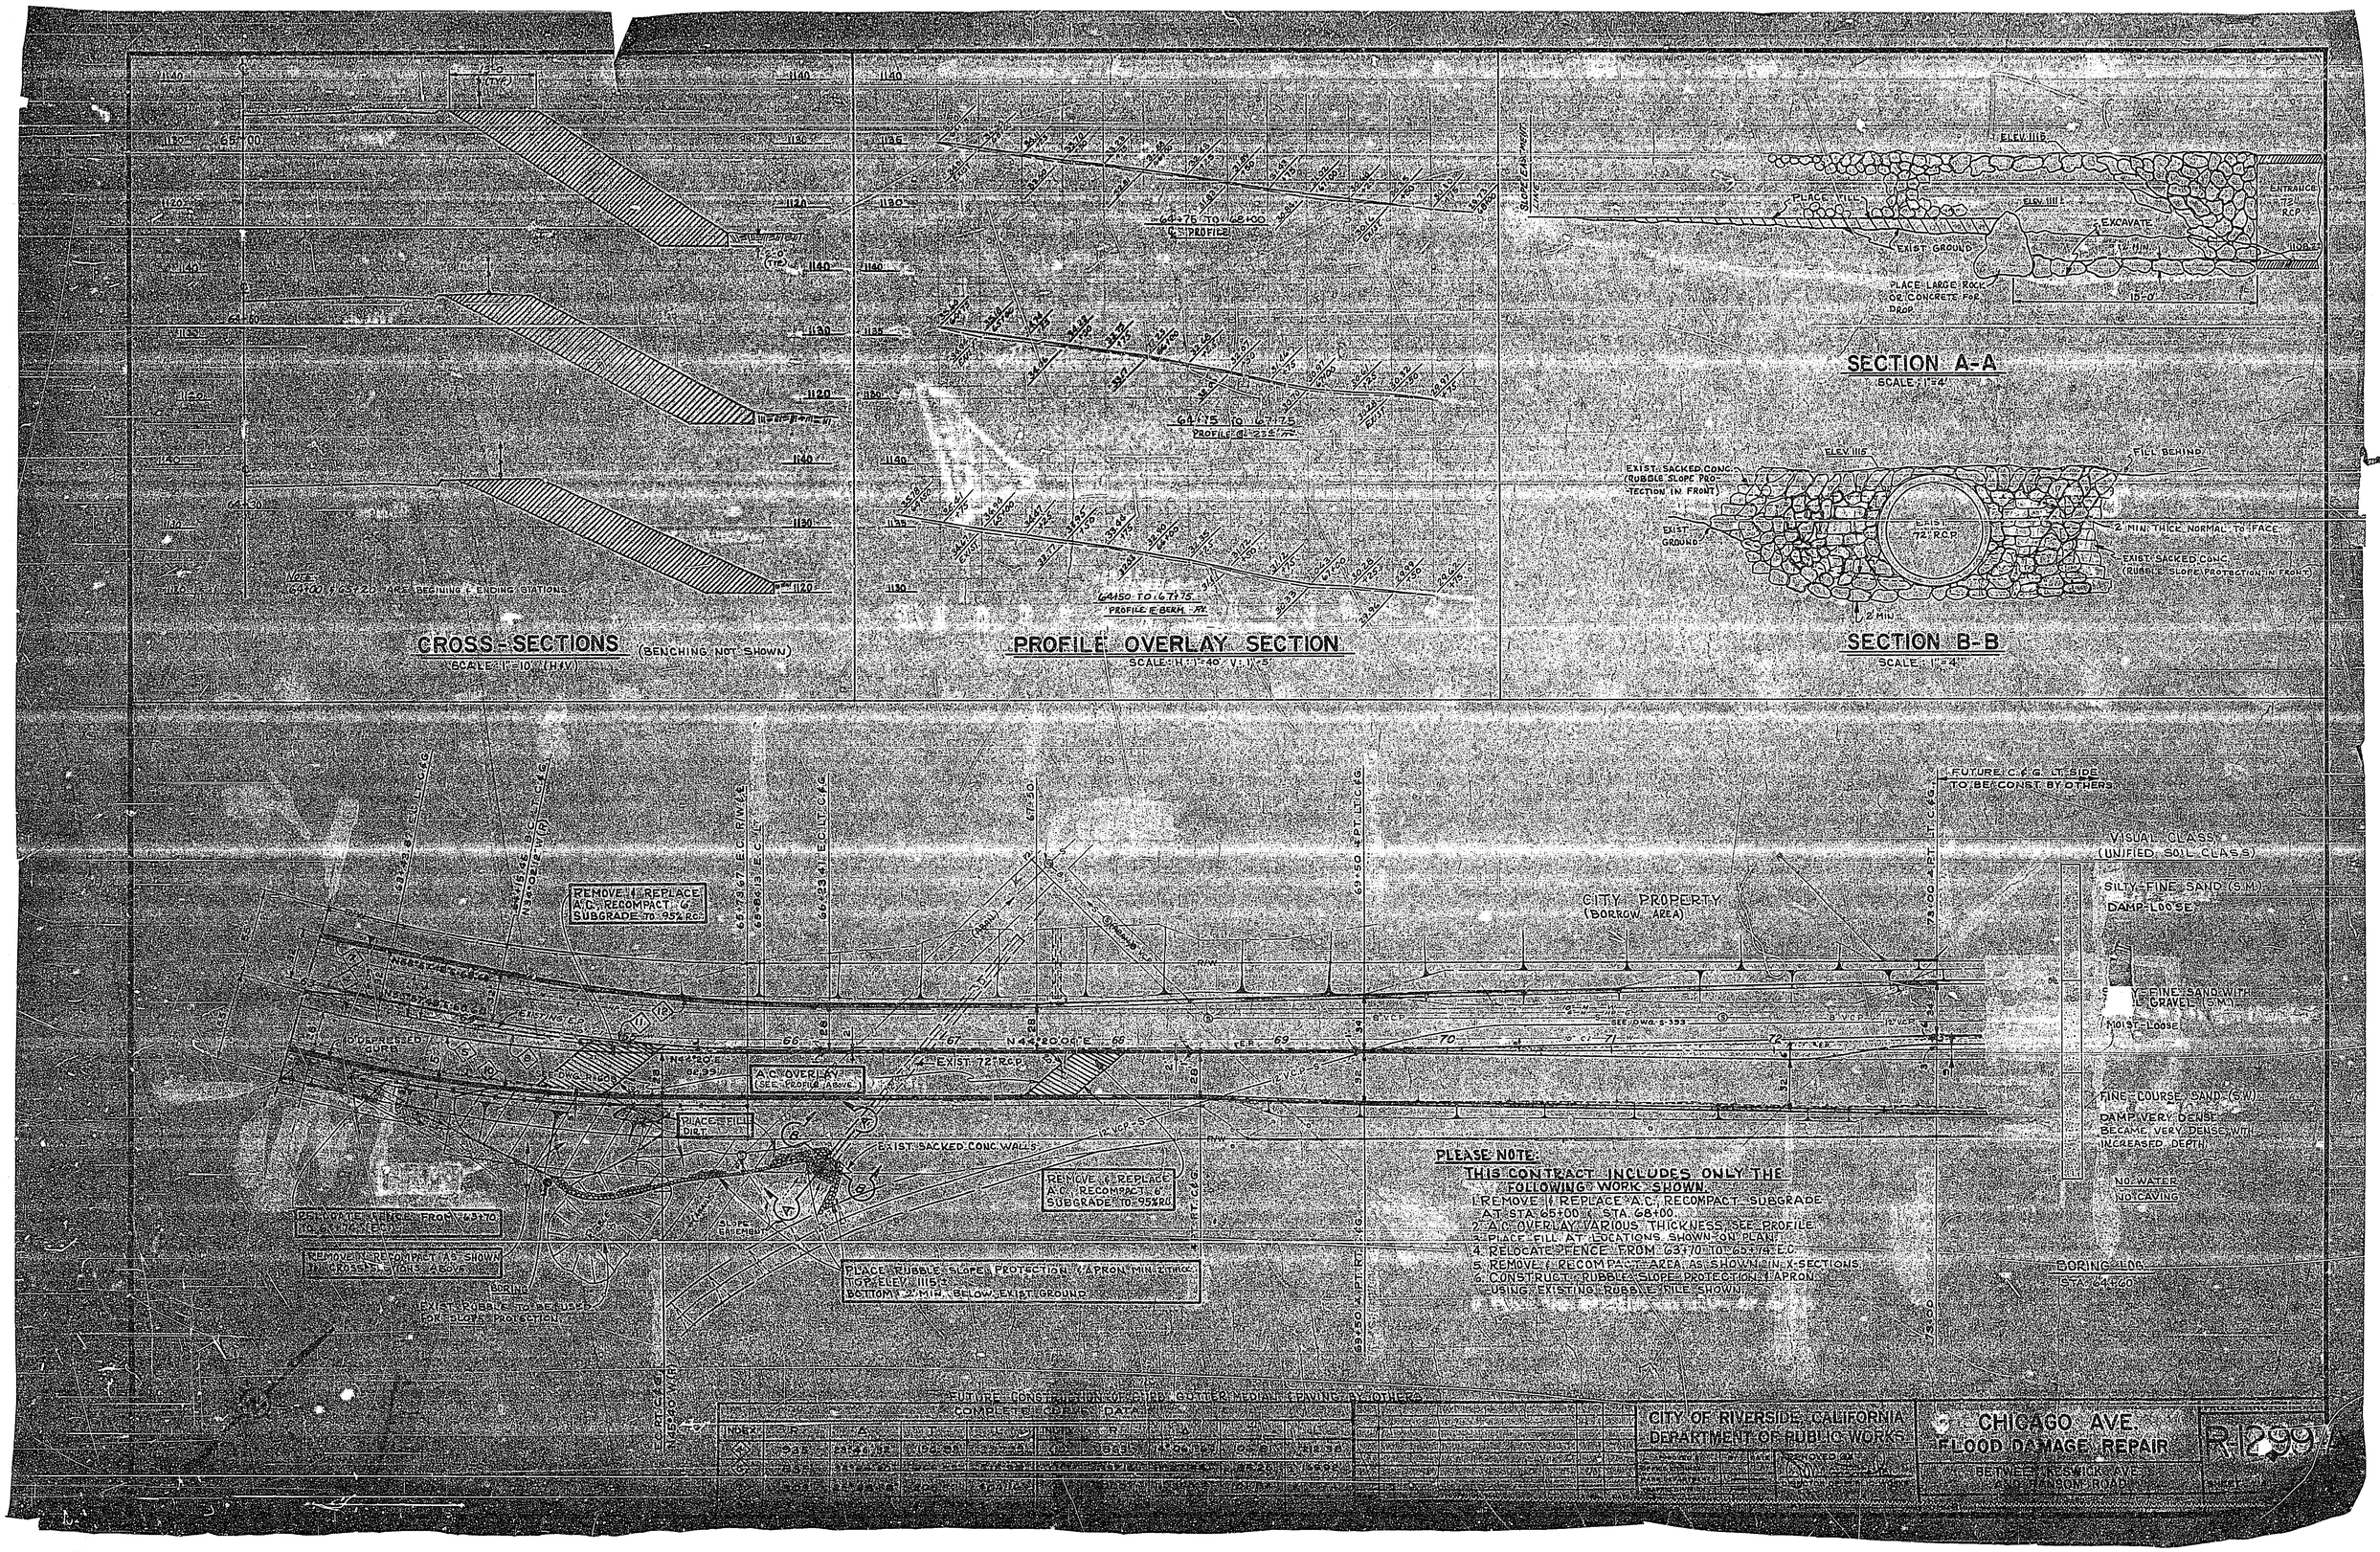
CROSS-SECTIONS (BENCHING NOT SHOWN)
SCALE 1"=10' (H&V)
PROFILE OVERLAY SECTION
SCALE: H: 1"=40' V: 1"=5'
SECTION A-A
SCALE: 1"=4'
SECTION B-B
SCALE: 1"=4'
CITY PROPERTY (BORROW AREA)
VISUAL CLASS (UNIFIED SOIL CLASS)
SILTY FINE SAND (S.M.)
DAMP LOOSE
FINE COURSE SAND (S.W.)
DAMP VERY DENSE BECAME VERY DENSE WITH INCREASED DEPTH
NO WATER
NO CAVING
BORING LOG
STA. 64+60
REMOVE & REPLACE A.C. RECOMPACT 6" SUBGRADE TO 95% RC.
A.C. OVERLAY (SEE PROFILE ABOVE)
EXIST. 72" RCP
EXIST. SACKED CONC. WALLS
PLACE FILL DIRT
PLACE RUBBLE SLOPE PROTECTION & APRON MIN. 2' THICK. TOP ELEV. 1115±. BOTTOM 2' MIN. BELOW EXIST. GROUND
PLEASE NOTE:
THIS CONTRACT INCLUDES ONLY THE FOLLOWING WORK SHOWN.
1. REMOVE & REPLACE A.C. RECOMPACT SUBGRADE AT STA. 65+00 & STA. 68+00.
2. A.C. OVERLAY VARIOUS THICKNESS, SEE PROFILE.
3. PLACE FILL AT LOCATIONS SHOWN ON PLAN.
4. RELOCATE FENCE FROM 63+70 TO 65+74 E.C.
5. REMOVE & RECOMPACT AREA AS SHOWN IN X-SECTIONS.
6. CONSTRUCT RUBBLE SLOPE PROTECTION & APRON USING EXISTING RUBBLE FILE SHOWN.
FUTURE CONSTRUCTION OF CURB, GUTTER, MEDIAN & PAVING BY OTHERS
COMPLETE CURVE DATA
CITY OF RIVERSIDE, CALIFORNIA
DEPARTMENT OF PUBLIC WORKS
CHICAGO AVE.
FLOOD DAMAGE REPAIR
BETWEEN KESWICK AVE. AND RANSOM ROAD
R-1299