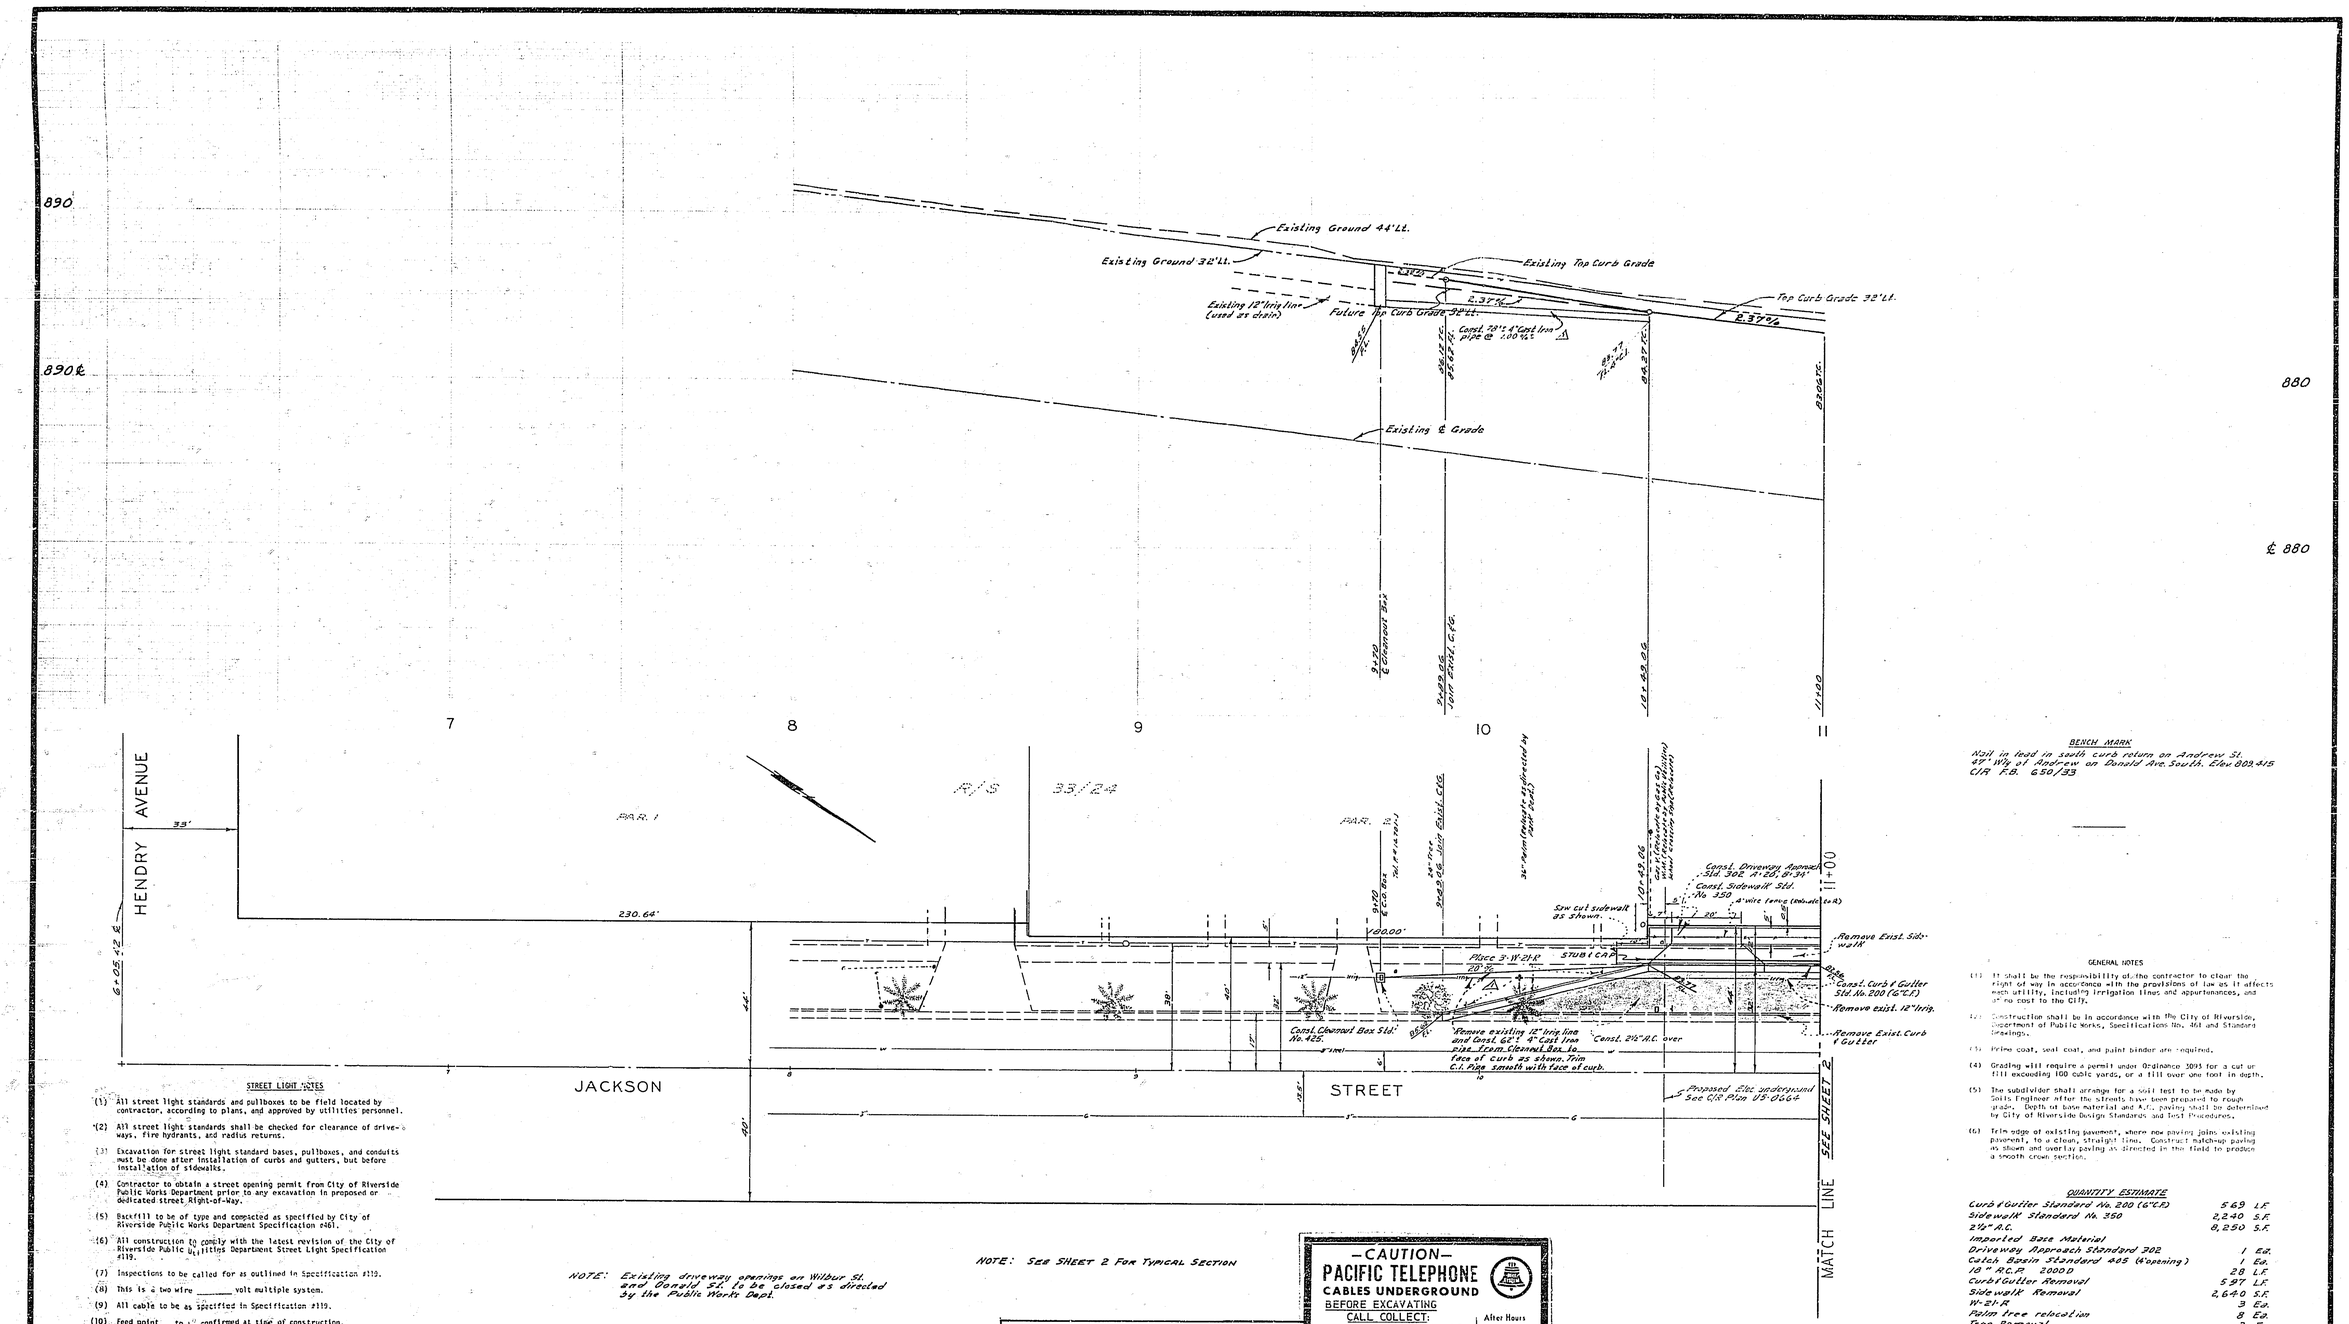

BENCH MARK

Nail in lead in south curb return on Andrew St. 43' W'ly of Andrew on Donald Ave. South. Elev. 802.415
C/R F.B. 650/133

GENERAL NOTES

(1) It shall be the responsibility of the contractor to clear the right of way in accordance with the provisions of law as it affects each utility, including irrigation lines and appurtenances, and at no cost to the City.

(2) Construction shall be in accordance with the City of Riverside, Department of Public Works, Specifications No. 461 and Standard Drawings.

(3) Prime coat, seal coat, and paint binder are required.

(4) Grading will require a permit under Ordinance 3095 for a cut or fill exceeding 100 cubic yards, or a fill over one foot in depth.

(5) The subdivider shall arrange for a soil test to be made by Soils Engineer after the streets have been prepared to rough grade. Depth of base material and A.C. paving shall be determined by City of Riverside Design Standards and Test Procedures.

(6) Trim edge of existing pavement, where new paving joins existing pavement, to a clean, straight line. Construct matchup paving as shown and overlay paving as directed in the field to produce a smooth crown section.

QUANTITY ESTIMATE

Curb & Gutter Standard No. 200 (6" C.F.)	569	L.F.
Sidewalk Standard No. 350	2,240	S.F.
2½" A.C.	8,250	S.F.
Imported Base Material		
Driveway Approach Standard 302	1	Ea.
Catch Basin Standard 405 (4 opening)	1	Ea.
18" R.C.P. 2000D	28	L.F.
Curb & Gutter Removal	597	L.F.
Sidewalk Removal	2,640	S.F.
W-21-R	3	Ea.
Palm tree relocation	8	Ea.
Tree Removal	2	Ea.
Cross Gutter Standard No. 220	530	S.F.
4" Cast Iron Pipe	70	L.F.
Cleanout Box Standard No. 425	1	Ea.

STREET LIGHT NOTES

(1) All street light standards and pullboxes to be field located by contractor, according to plans, and approved by utilities personnel.

(2) All street light standards shall be checked for clearance of drive-ways, fire hydrants, and radius returns.

(3) Excavation for street light standard bases, pullboxes, and conduits must be done after installation of curbs and gutters, but before installation of sidewalks.

(4) Contractor to obtain a street opening permit from City of Riverside Public Works Department prior to any excavation in proposed or dedicated street Right-of-Way.

(5) Backfill to be of type and compacted as specified by City of Riverside Public Works Department Specification #461.

(6) All construction to comply with the latest revision of the City of Riverside Public Utilities Department Street Light Specification #119.

(7) Inspections to be called for as outlined in Specification #119.

(8) This is a two wire _____ volt multiple system.

(9) All cable to be as specified in Specification #119.

(10) Feed point to be confirmed at time of construction.
PAD

(11) See City of Riverside Dwg. No. 11-13006 for Light Standard Details, Dwg. No. 11-13003 for Pullbox Details.

(12) $ 5.22 connection and inspection fees to be paid; _____ (Date paid)

LEGEND

Indicates City of Riverside mandelite light standard No. 4504 with 10,000 L. 250 W Type III "Line Material" mercury vapor luminaire, Cat. No. LM 43A2 or approved equal.

Indicates No. 3½ pullbox "Brooks Products Inc." or Quickset # E-17 or approved equal.

Indicates 1" rigid galv. steel conduit, except as noted.

NOTE: Existing driveway openings on Wilbur St. and Donald St. to be closed as directed by the Public Works Dept.

NOTE: SEE SHEET 2 FOR TYPICAL SECTION

Approved For Irrigation work
Gen. Supt. & Chief Engineer
Date 8-7-68

Approved For Street Lights
Gen. Supt. & Chief Eng.
Date: 5-21-68

—CAUTION—
PACIFIC TELEPHONE
CABLES UNDERGROUND
BEFORE EXCAVATING
CALL COLLECT:

	7:30 A.M. to 5 P.M.	After Hours & Holidays
Orange County	714-633-0811	714-547-6606
Riverside County	714-684-0071	714-547-6606
Inyo County	714-684-0071	714-547-6606
San Bernardino County	714-684-0071	714-547-6606
Los Angeles County	213-621-3111	24 HOUR SERVICE
Ventura County	213-621-3111	
San Diego County	714-298-0595	714-232-0027

FOR FREE CABLE LOCATING SERVICE

NOTICE

The existing underground structures shown on this plan are available records only. The existing utilities shown are approximate.

The contractor is required to protect the utility lines or not shown on these plans.

es or
of the
ire no

ures to
if record

ALBERT A. WEBB ASSOCIATES
CIVIL ENGINEERS
RIVERSIDE, CALIFORNIA

APPROVED BY [signature] DATE 4-11-68
R.E. No. 9878
W.O. 68-101 FOR: St. Thomas Catholic Church F.B. 1003

MARK	REVISIONS	APPR.	DATE
1	revised location & elev. 4" C.I. Irrig. Pipe & Stub		4-30-68

DESIGNED BY B.E.L. DRAWN BY B.E.L. CHECKED BY BEC

CITY OF RIVERSIDE, CALIFORNIA
DEPARTMENT OF PUBLIC WORKS

	BY	DATE
APPROVED BY OFFICE ENGINEER		8/10
PARK DEPARTMENT		8/8
TRAFFIC DIVISION		7-1
ASSISTANT CITY ENG.		8/12/68

APPROVED BY [signature]
DIRECTOR OF PUBLIC WORKS
DATE 8-12-68

STREET PLAN & PROFILE
JACKSON STREET
W'ly Side, Between Magnolia Ave. & Hendry Ave.
S.U.P. No. C-17-670

HORIZ. SCALE: 1" = 20' VERT. SCALE: 1" = 4'

PROJECT NO. R-1301
15-13311
SHEET 1 OF 2
FILE NO. 68-101-A

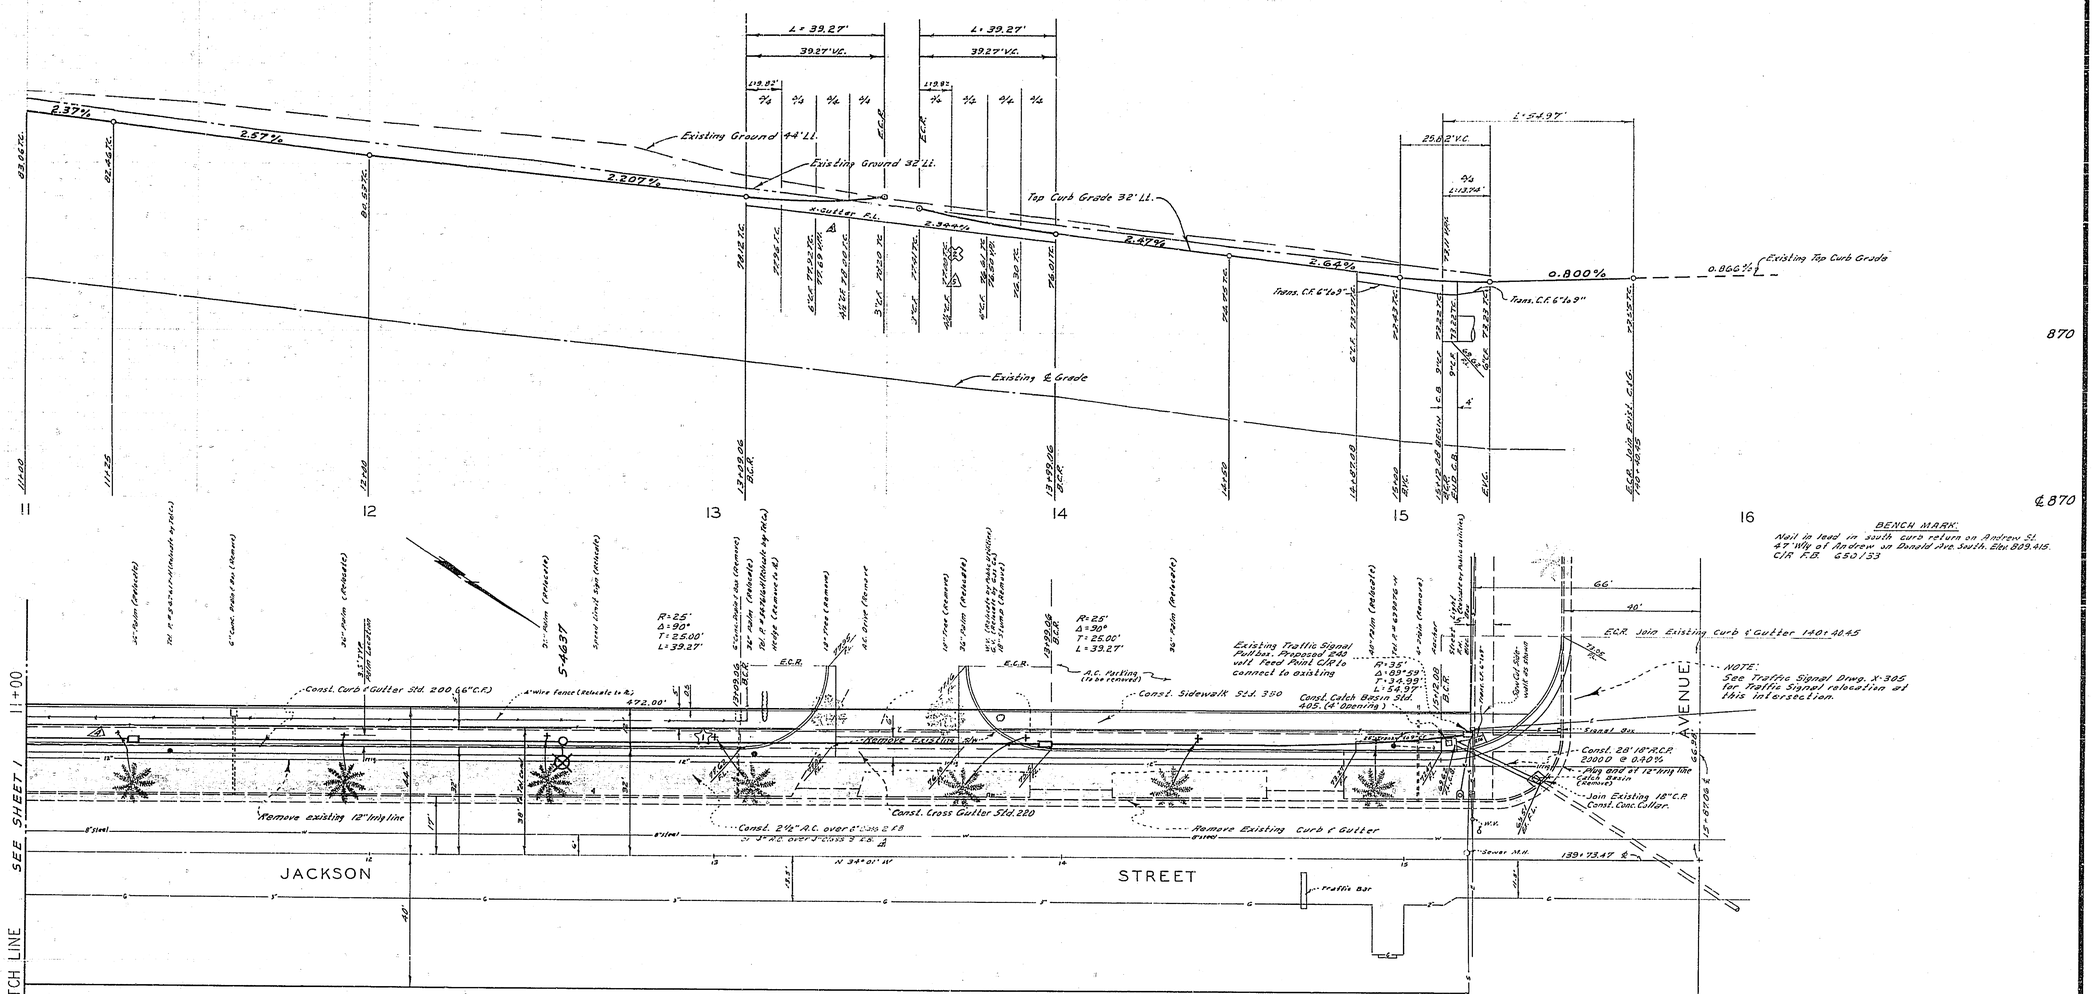

TYPICAL SECTION JACKSON STREET

NO SCALE

T.I. = 7

—CAUTION—
PACIFIC TELEPHONE
CABLES UNDERGROUND
BEFORE EXCAVATING
CALL COLLECT:

	7:30 A.M. to 5 P.M.	After Hours & Holidays
Orange County	714-633-0811	714-547-6606
Riverside County	714-684-0071	714-547-6606
Inyo County	714-684-0071	714-547-6606
San Bernardino County	714-684-0071	714-547-6606
Los Angeles County	213-621-3111	24 HOUR SERVICE
Ventura County	213-621-3111	
San Diego County	714-298-0595	714-232-0027

FOR FREE CABLE LOCATING SERVICE

ALBERT A. WEBB ASSOCIATES
CIVIL ENGINEERS
RIVERSIDE, CALIFORNIA

APPROVED BY Robert E. Webb DATE 4-11-68
R.E. No. 9876

W.O. 68-101 FOR: St. Thomas Catholic Church F.B. 1003

MARK	REVISIONS	APPR.	DATE
7	Changed Location of Pole in Area 7+00 Rt.		5-5-68
6	Revised grades of slip lane of pole to meet Traffic Engr. comments		5-13-68
5	Pavement Section Added		5-12-68
4	Relocate Pole to avoid entrance walk		4-26-68
3	Revised Wye Entry Area at Rest Home Entrance		4-10-68

DESIGNED BY BEL DRAWN BY BEL CHECKED BY BEL

CITY OF RIVERSIDE, CALIFORNIA
DEPARTMENT OF PUBLIC WORKS

APPROVED BY	BY	DATE
OFFICE ENGINEER		8/9
PARK DEPARTMENT		8-7-68
TRAFFIC DIVISION		8-1
ASSISTANT CITY ENG.		

APPROVED BY
DIRECTOR OF PUBLIC WORKS
DATE 8-12-68

STREET PLAN & PROFILE
JACKSON STREET
W'ly Side, Between Magnolia Ave. & Hendry Ave.
C.U.P. No. C-17-678

HORIZ. SCALE: 1" = 20' VERT. SCALE: 1" = 4'

5-27-68

PROJECT NO. R-1301
L5-13311
SHEET 2 OF 2
FILE NO. 68-101-A