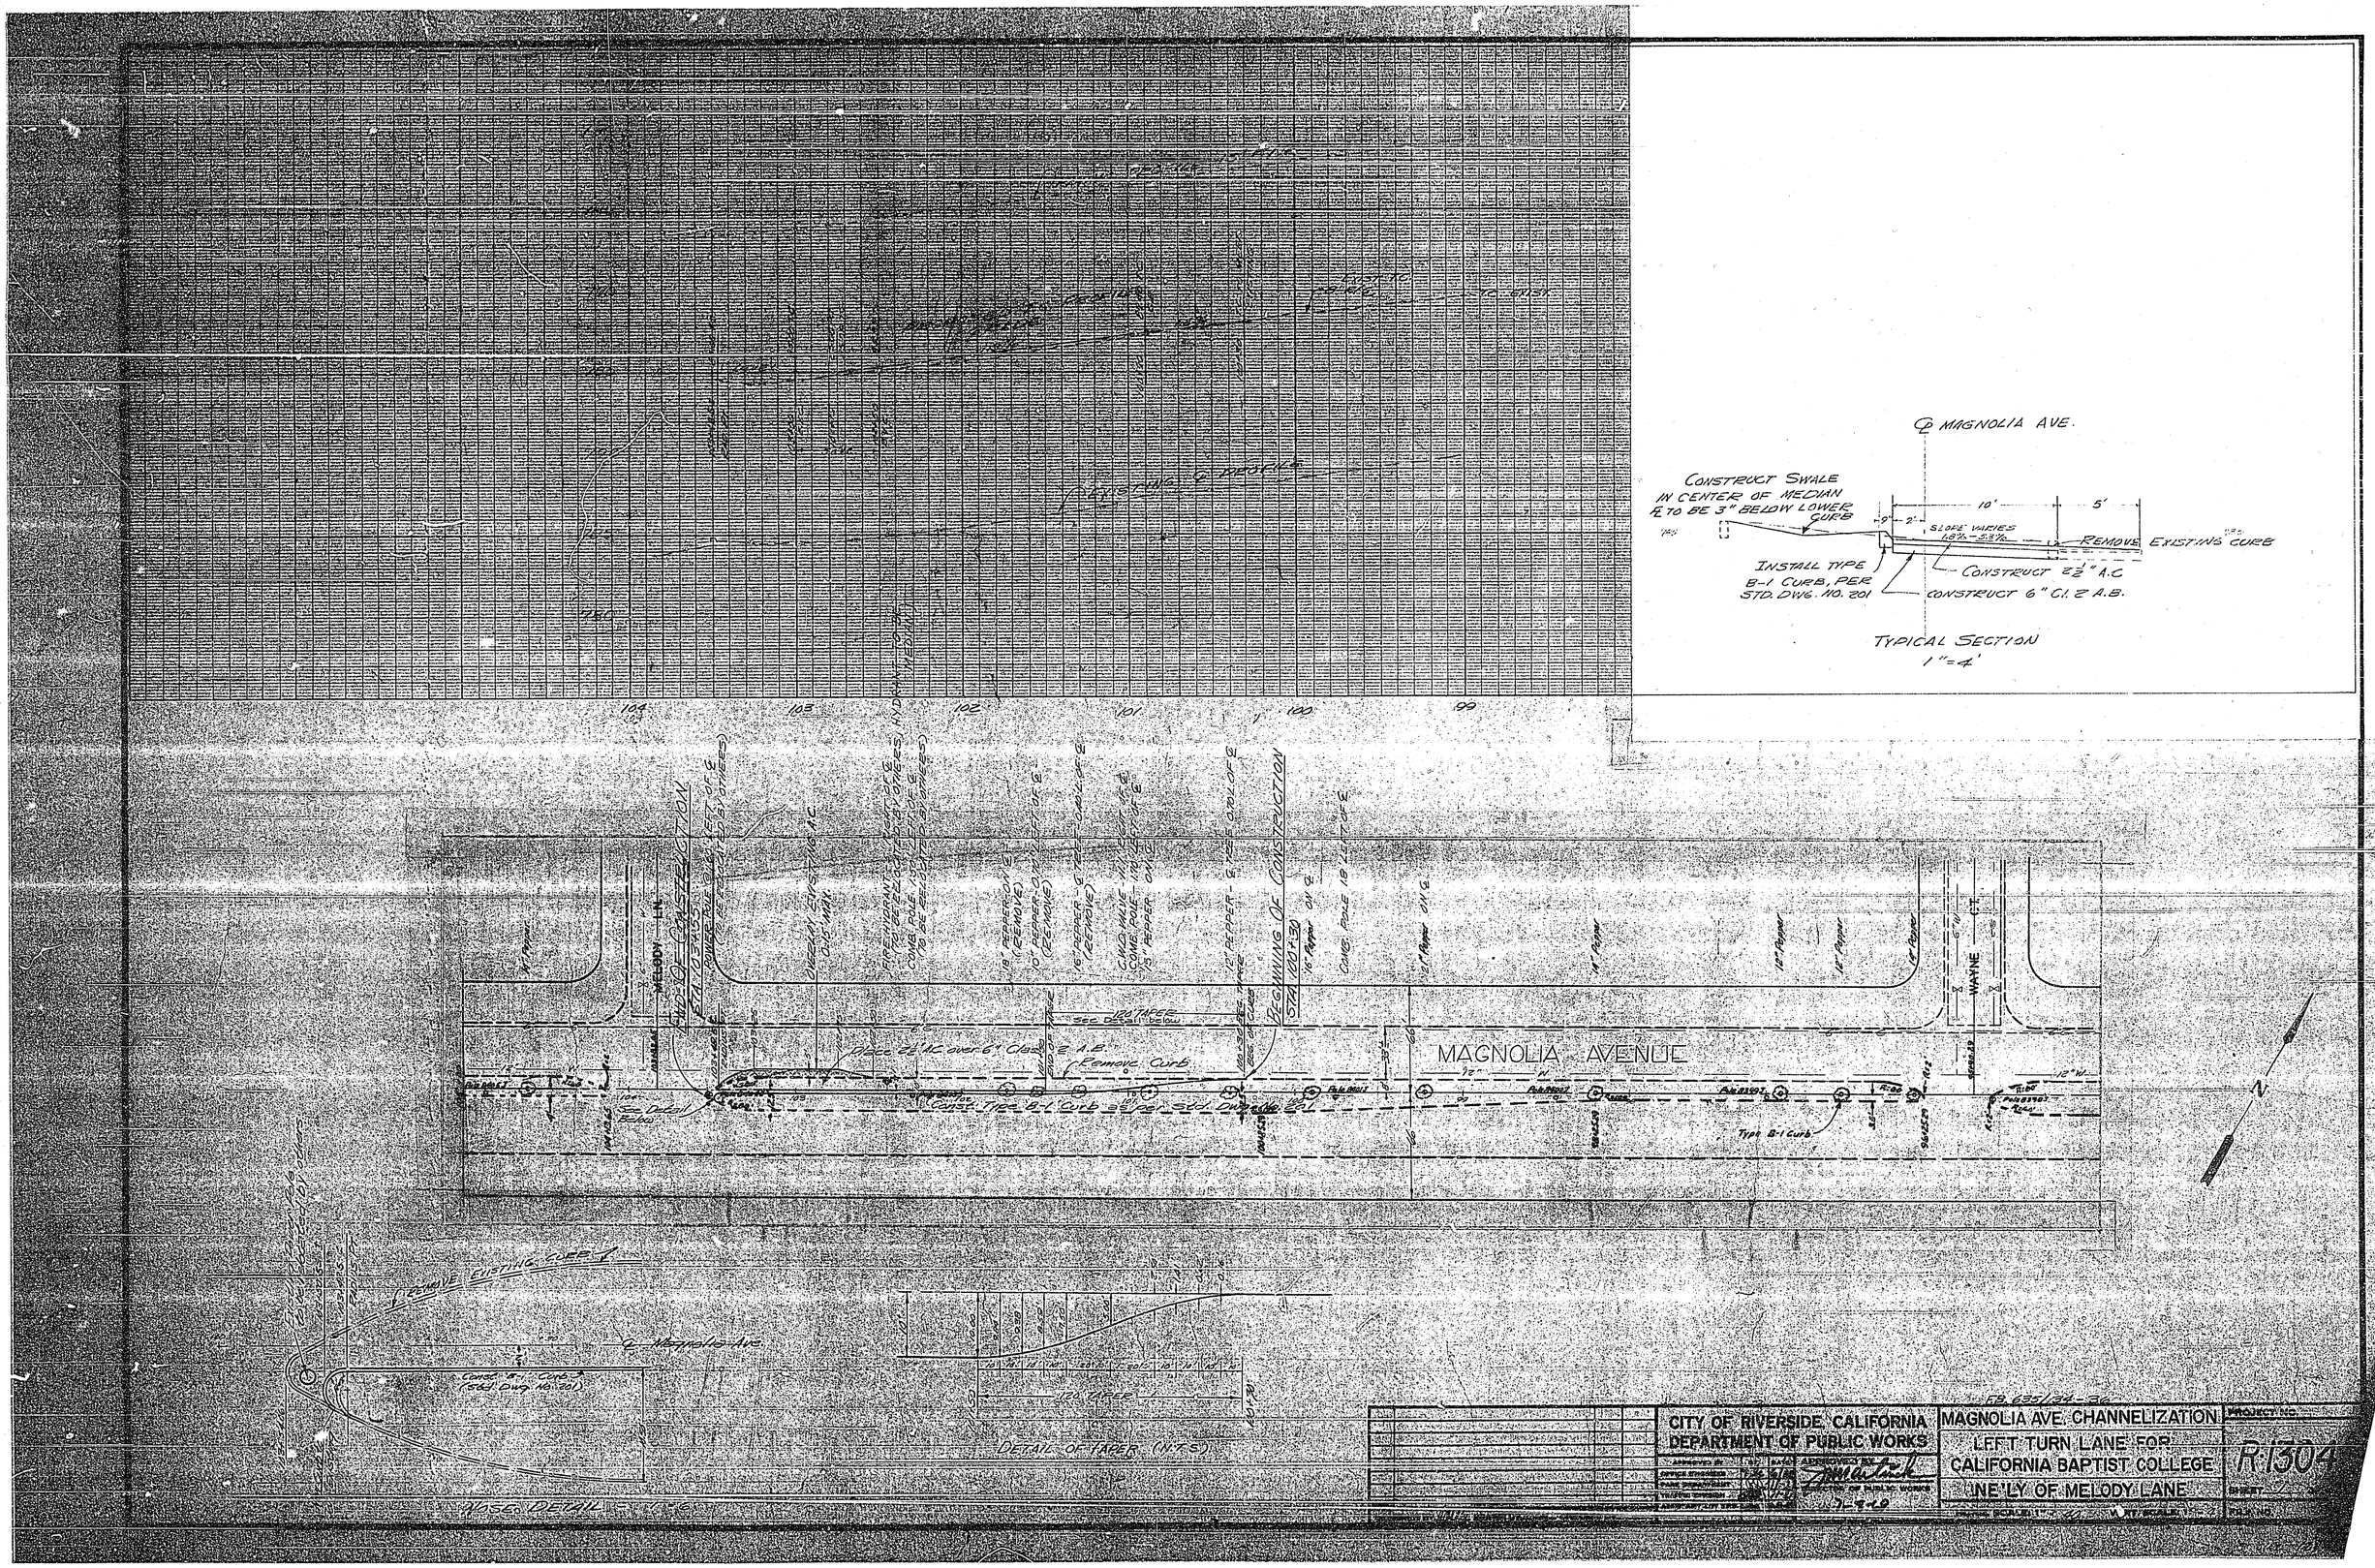

℄ MAGNOLIA AVE.
CONSTRUCT SWALE IN CENTER OF MEDIAN ℄ TO BE 3" BELOW LOWER CURB
10'
5'
SLOPE VARIES 1.8% - 5.8%
REMOVE EXISTING CURB
INSTALL TYPE B-1 CURB, PER STD. DWG. NO. 201
CONSTRUCT 2½" A.C.
CONSTRUCT 6" Cl. 2 A.B.
TYPICAL SECTION
1"=4'
EXISTING ℄ PROFILE
104
103
102
101
100
99
MAGNOLIA AVENUE
MELODY LN.
WAYNE CT.
Place 2½" A.C. over 6" Class 2 A.B.
Remove Curb
Type B-1 Curb
REMOVE EXISTING CURB
℄ Magnolia Ave.
DETAIL OF TAPER (N.T.S.)
NOSE DETAIL
CITY OF RIVERSIDE, CALIFORNIA
DEPARTMENT OF PUBLIC WORKS
MAGNOLIA AVE. CHANNELIZATION
LEFT TURN LANE FOR
CALIFORNIA BAPTIST COLLEGE
NE'LY OF MELODY LANE
PROJECT NO.
R1304