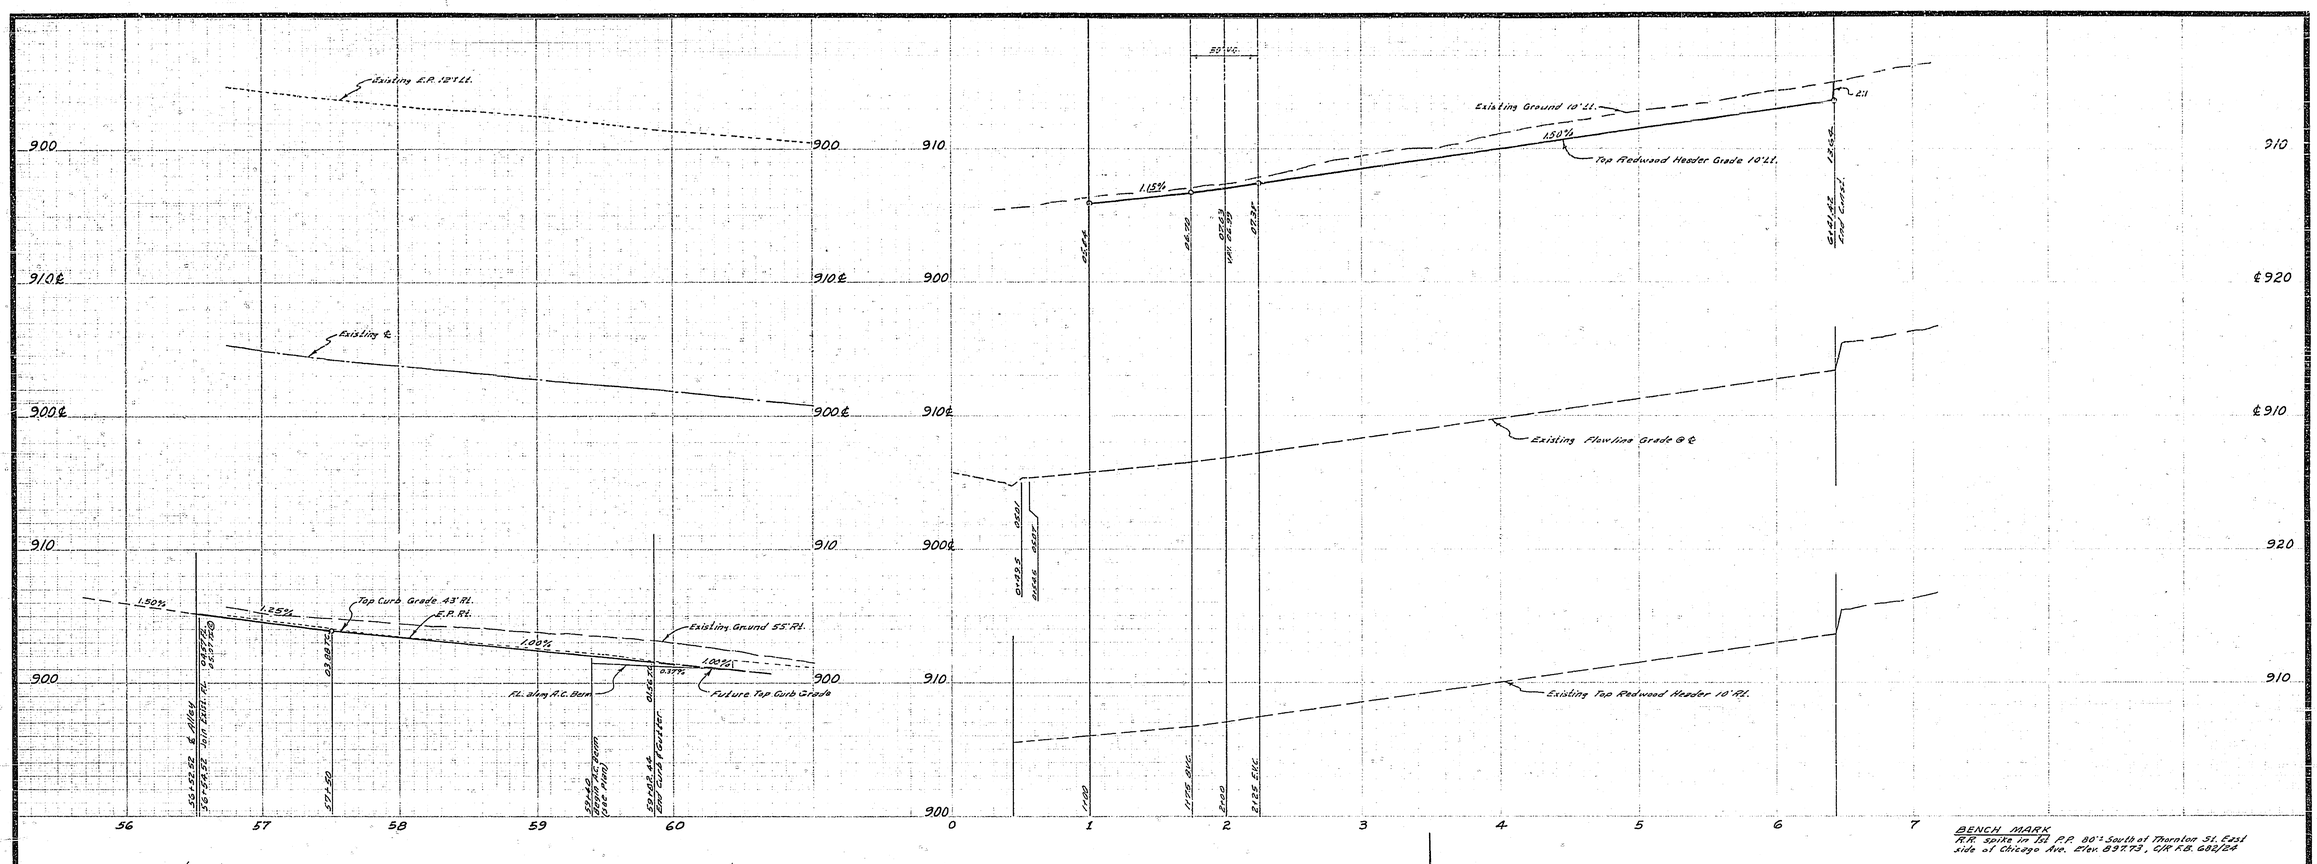

BENCH MARK
R.R. spike in Tel. P.P. 80' South of Thornton St. East side of Chicago Ave. Elev. 897.73, C/R F.B. 682/24

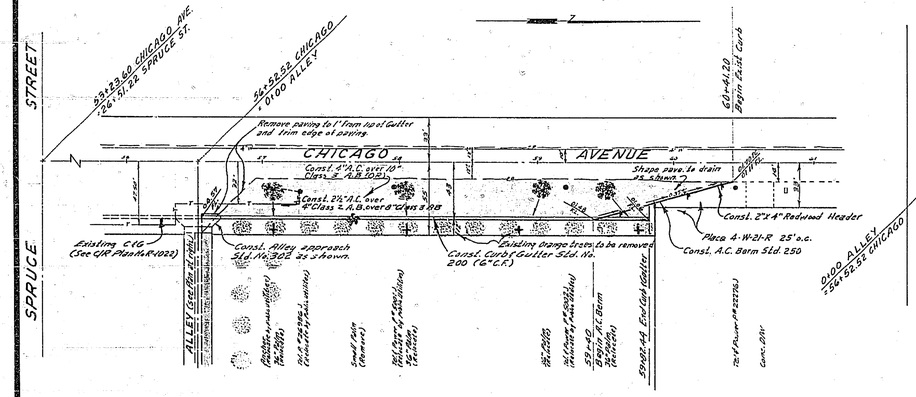

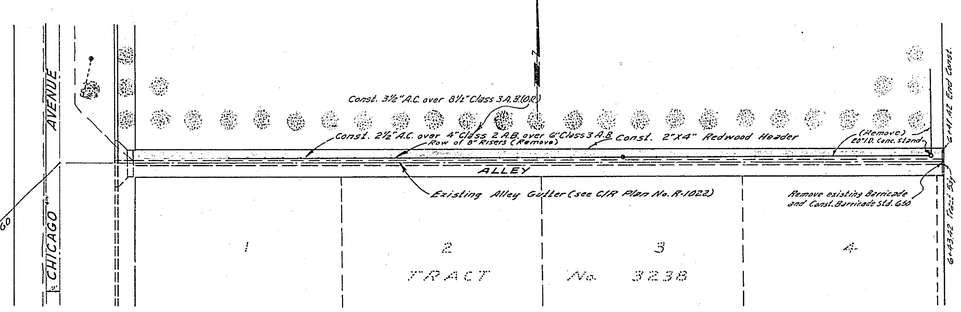

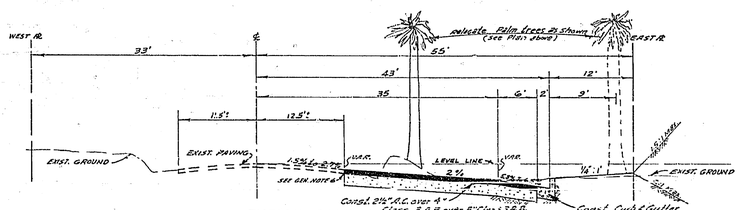

TYPICAL SECTION
CHICAGO AVENUE
NO SCALE
T.I. - 7

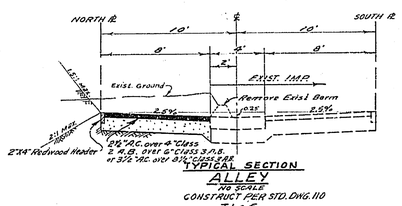

TYPICAL SECTION
ALLEY
NO SCALE
CONSTRUCT PER STD. DWG. 110
T.I. - 8

GENERAL NOTES

(1) It shall be the responsibility of the contractor to clear the right of way in accordance with the provisions of law as it affects each utility, including irrigation lines and appurtenances, and at no cost to the City.

(2) Construction shall be in accordance with the City of Riverside, Department of Public Works, Specifications No. 461 and Standard Drawings.

(3) Prime coat, seal coat, and paint binder are required.

(4) Grading will require a permit under Ordinance 3093 for a cut or fill exceeding 100 cubic yards, or a fill over one foot in depth.

(5) ~~The subdivider shall arrange for a soil test to be made by Soils Engineer after the streets have been prepared to rough grade. Depth of base material and A.C. paving shall be determined by City of Riverside Design Standards and Test Procedures.~~

(6) Trim edge of existing pavement, where new paving joins existing pavement, to a clean, straight line. Construct match-up paving as shown and overlay paving as directed in the field to produce a smooth crown section.

QUANTITY ESTIMATE

Curb & Gutter Standard 200 (6" C.F.)	316	L.F.
" A.C. Paving	13,525	S.F.
Alley Approach Standard 302	115	S.F.
Imported Base Material		
Palm Relocation	4	Ea.
Berm Removal	588	L.F.
2"X4" Redwood Header	693	L.F.
W-21-R	4	Ea.
Barricade Standard No. 650	1	Ea.

-CAUTION-
PACIFIC TELEPHONE
CABLES UNDERGROUND
BEFORE EXCAVATING
CALL COLLECT
7.30 A.M. to 5 P.M. | After Hours & Holidays
Orange County 714-639-0611 | 714-547-6606
Riverside County 714-684-0621 | 714-547-6606
Inyo County 714-684-0271 | 714-547-6606
San Bernardino County 714-684-0271 | 714-547-6606
Los Angeles County 213-621-3111 | 24 HOUR SERVICE
Ventura County 213-621-3111
San Diego County 714-298-6556 | 714-232-0027
FOR FREE CABLE LOCATING SERVICE

S.R. # 710 R = 33

ALBERT A. WEBB ASSOCIATES
CIVIL ENGINEERS
RIVERSIDE, CALIFORNIA
APPROVED BY Ernest H. Webb DATE 6/14/68
R.E. No. 9476

MARK	REVISIONS	APPR.	DATE

W.O. 68-149 FOR: E.L. YEAGER F.B. 589 DESIGNED BY B.E.L. DRAWN BY B.E.L. CHECKED BY RJ

CITY OF RIVERSIDE, CALIFORNIA
DEPARTMENT OF PUBLIC WORKS

APPROVED BY	BY	DATE
OFFICE ENGINEER		
PARK DEPARTMENT	RJ	7-18
TRAFFIC DIVISION	DLD	10-5
ASSISTANT CITY ENG.	Ross	11/5

APPROVED BY Neil K. Christensen
DIRECTOR OF PUBLIC WORKS
DATE 11/7/68

STREET PLAN & PROFILE
CHICAGO AVENUE
ALLEY
East Side, 330' to 660' North of Spruce St.

PROJECT NO. R-1312
SHEET 1 OF 1
HORIZ. SCALE: 1" = 50' VERT. SCALE: 1" = 5'
FILE NO. 68-149-A