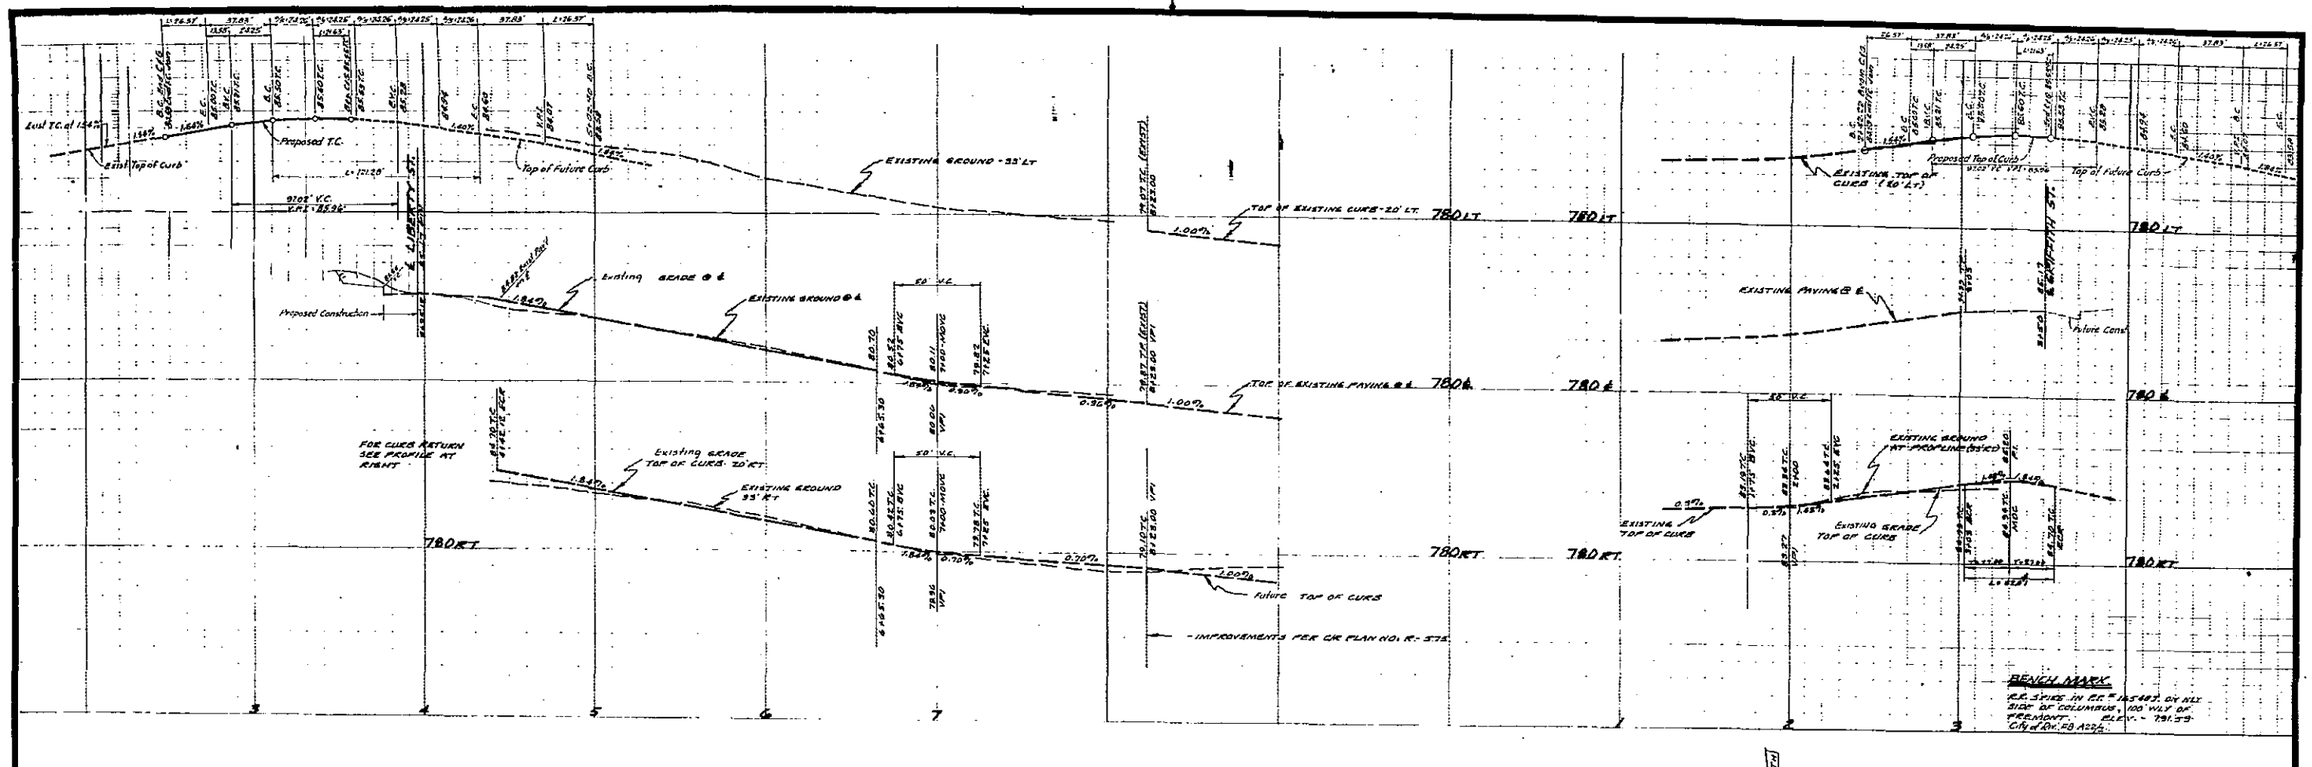

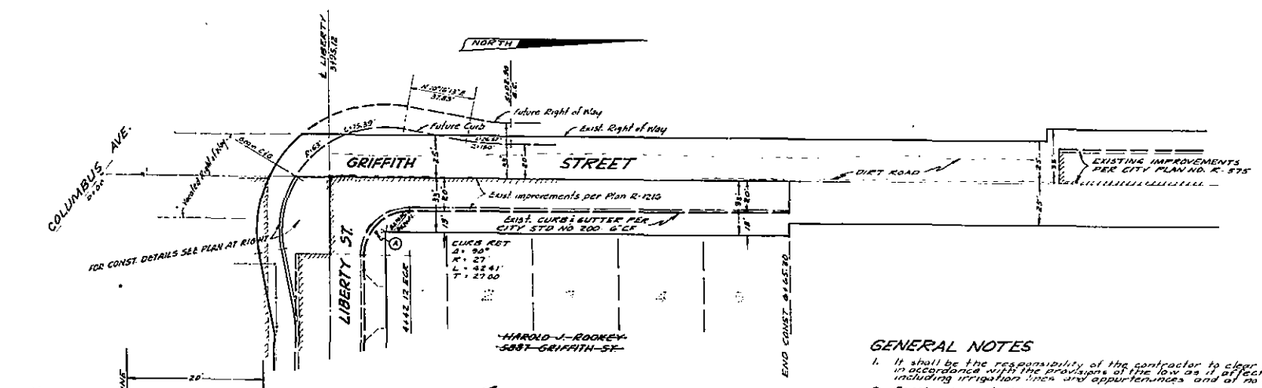

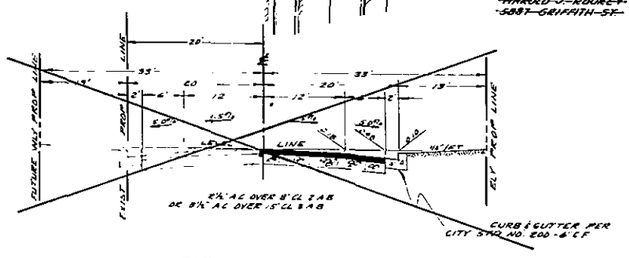

TYPICAL SECTION
GRIFFITH STREET
NO SCALE
7/16

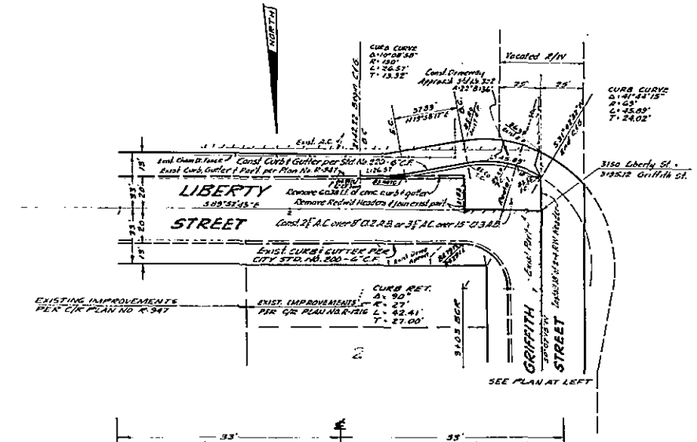

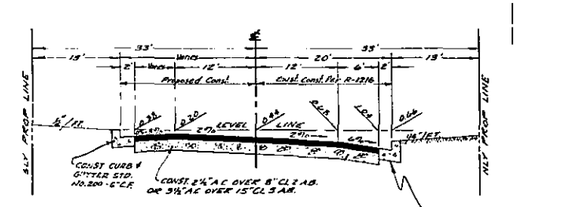

TYPICAL SECTION
LIBERTY STREET.
NO SCALE
7/16
Sta. 3103 to Sta. 3150

GENERAL NOTES

1. It shall be the responsibility of the contractor to clear the right of way in accordance with the provisions of the law as it affects each utility including irrigation lines and appurtenances and at no cost to the city.
2. Construction shall be in accordance with City of Riverside Department of Public Works Specifications No 401 and Standard Drawings.
3. Prime coat, seal coat and paint binder are required.
4. Grading will require a permit under Ordinance No 3093 for a cut or fill exceeding 100 cubic yards or a fill over one foot in depth.
5. Trim edge of existing pavement where new paving joins existing paving to a fresh straight edge. Construct match-up paving as shown and overlay as directed in the field to produce a smooth cross section. Engineers estimate of pavement overlay is 7 ton.

C.P. AWLEY, HAWKINS & ASSOC.
ENGINEERS & SURVEYORS
RIVERSIDE, CALIF. - PH 684 3532
APPROVED George O. Crawley DATE 10/9/68
AGE 24552

J.O. 835 | FOR: Roy P. Denny, Inc. | FB 57/18

MARK	REVISIONS	APPR.	DATE

DESIGNED BY JC DRAWN BY JC CHECKED BY RDM

CITY OF RIVERSIDE, CALIFORNIA
DEPARTMENT OF PUBLIC WORKS

APPROVED BY	BY	DATE
OFFICE ENGINEER	P.J.F.	11/13
PARK DEPARTMENT		
TRAFFIC DIVISION	JPD	11-13
ASSISTANT CITY ENG.	J.J.P.	12-13
	J.E.T.	11/13

APPROVED BY
DIRECTOR OF PUBLIC WORKS
DATE 12-13-68

STREET PLAN AND PROFILE
GRIFFITH STREET
LIBERTY STREET
INTERSECTION
VACATION OF GRIFFITH ST. SOUTHERLY OF LIBERTY ST.

HORIZ. SCALE: 1" = 40' VERT. SCALE: 1" = 4

PROJECT NO. R-1320
SHEET 1 OF 1
FILE NO. 4140