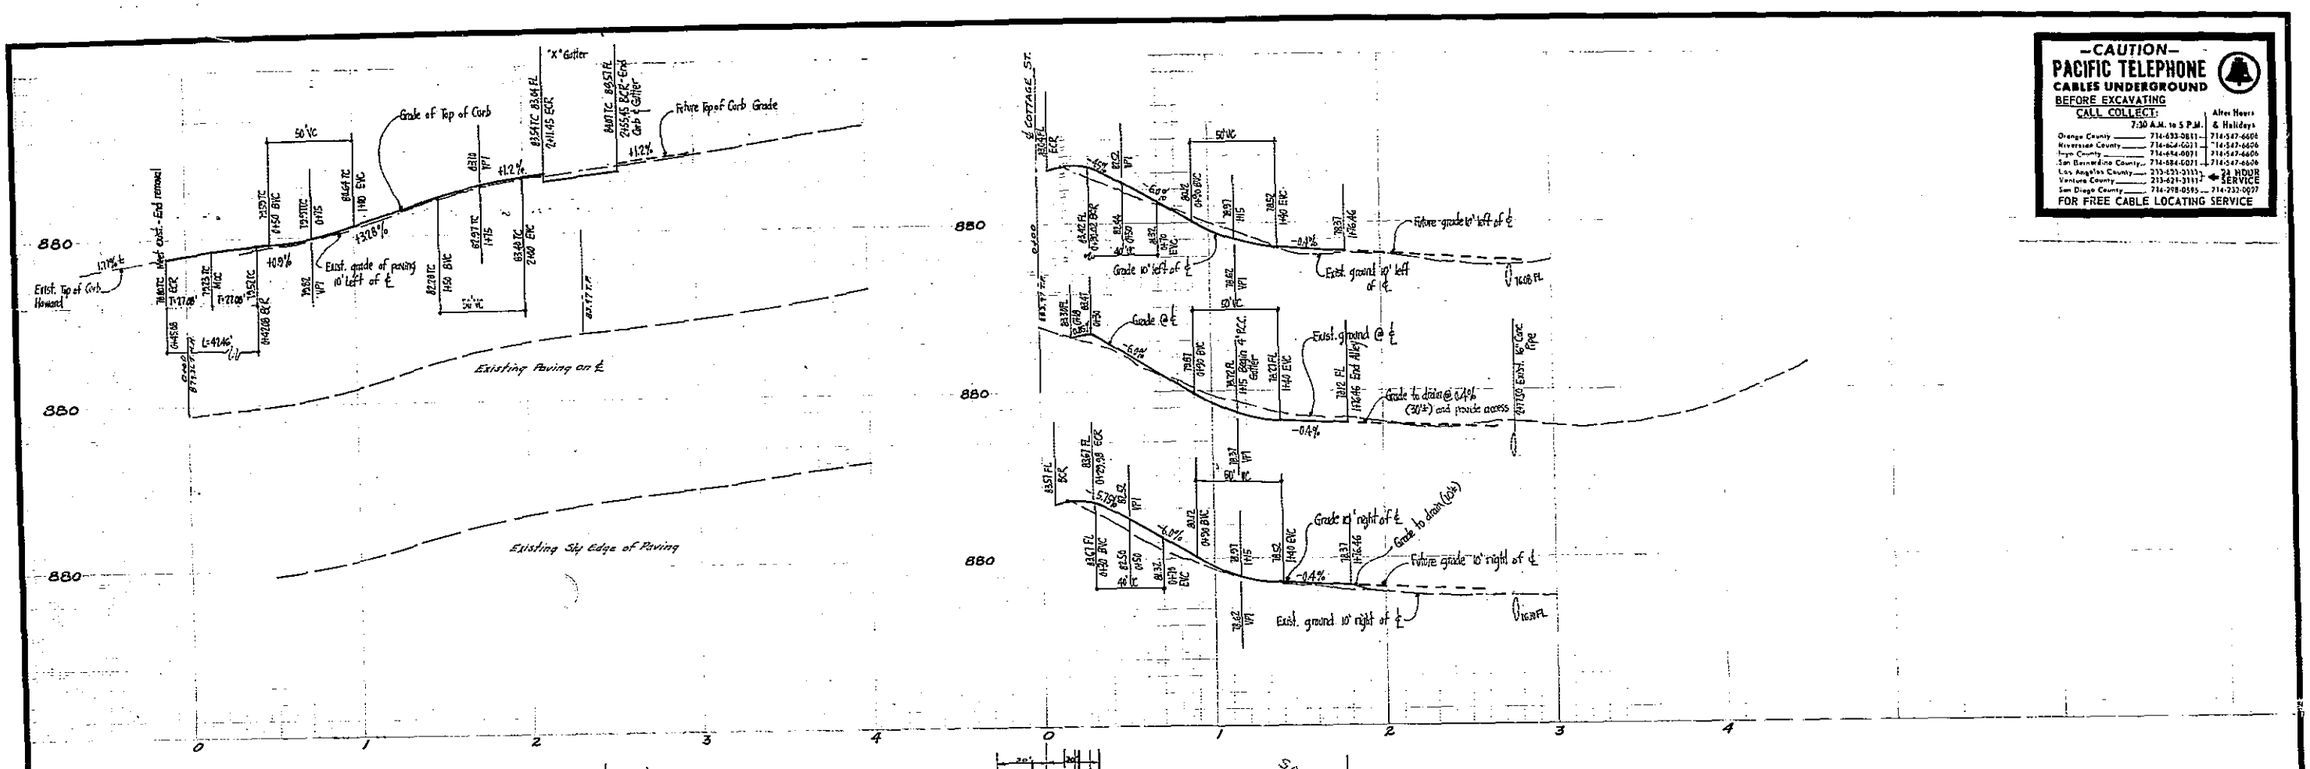

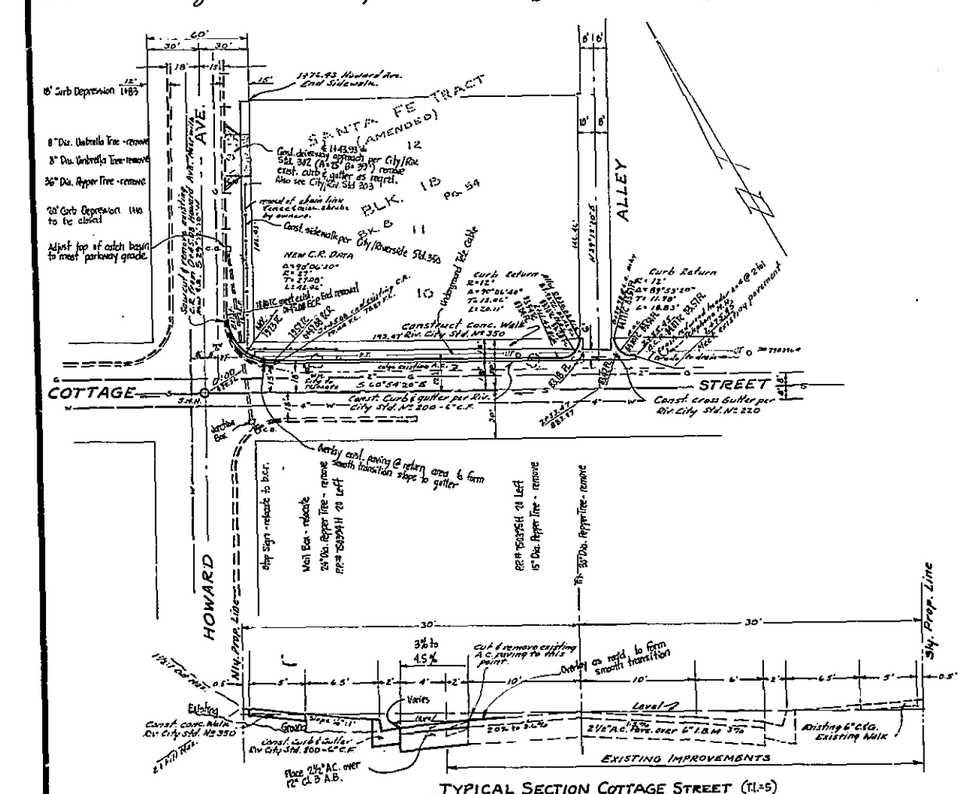

TYPICAL SECTION COTTAGE STREET (T.I.-5)

No Scale

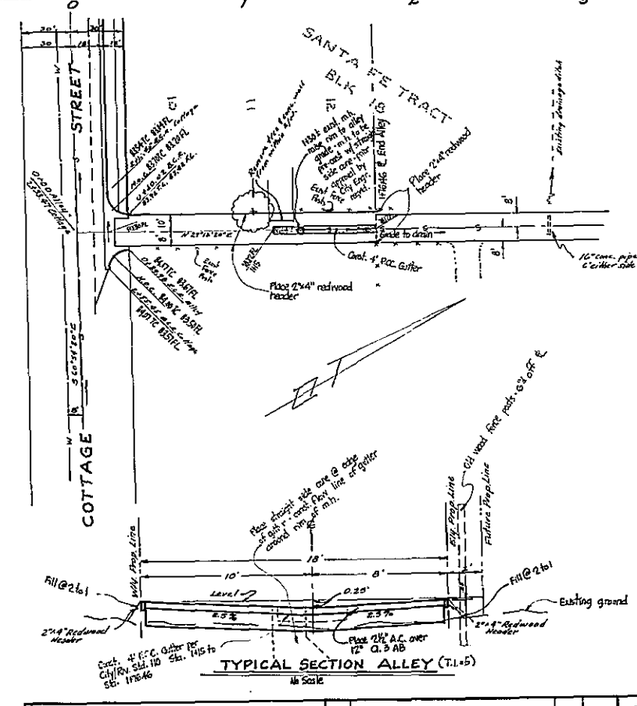

GENERAL NOTES:

1. It shall be the responsibility of the contractor to clear the right of way in accordance with the provisions of law as it affects each utility including irrigation lines and appurtenances and at no cost to the City.
2. Construction shall be in accordance with the City of Riverside, Dept. of Public Works, Specifications No. 401 and Standard Drawings.
3. Prime coat, Seal Coat and Paint Binder are required.
4. Grading will require a permit under ordinance 3093 for a cut or fill exceeding 100 cu. yds. or a fill over one foot in depth.
5. Trim edge of existing paving, where new paving joins existing pavement to a clean straight line. Construct match-up paving as shown and overlay paving as directed by the field to produce a smooth crown section. Expansion joints at every 15 ± feet.
6. For relocation of any city domestic or irrigation water facility, or Electric Power Utility facility to be done by City Forces, contact Charles Rare, Water Commercial Emp. at 784-7482. Schedule about 2 weeks to process a work order, before relocation work begins.
7. Remove all trees within right of way on Cottage Street. 0400 to 2+45.55 b.c.c.
8. Remove tree and concrete wall from R/w in Alley.
9. Contact Parks & Recreational Dept. City/R/W. 24 Hrs. prior to tree removal @ Ph. 787-7301.

Bench Mark:
City B.M. - Lead & Tack at E.C.R., N.W. curb return, Cottage & Park. Rd. 2¼" Elevation: 886.51

—CAUTION—
PACIFIC TELEPHONE
CABLES UNDERGROUND
BEFORE EXCAVATING
CALL COLLECT:

	7:30 A.M. to 5 P.M.	After Hours & Holidays
Orange County	714-633-0811	714-547-6606
Riverside County	714-684-0011	714-547-6606
Inyo County	714-684-0011	714-547-6606
San Bernardino County	714-684-0011	714-547-6606
Los Angeles County	213-533-3111	24 HOUR SERVICE
Ventura County	213-621-3111	
San Diego County	714-298-0595	714-233-0027

FOR FREE CABLE LOCATING SERVICE

J. F. DAVIDSON ASSOCIATES
Civil Engineers · Surveyors · Planners
Riverside, California
Approved By: Robert S. Hogan R.C.E. 12497 Date: 11-19-68

MARK	REVISIONS	APPR.	DATE

Job: Apostolic Church | W.O. 2045 | F.B. 818/75 | DESIGNED BY Hal | DRAWN BY Hal | CHECKED BY Hal

CITY OF RIVERSIDE, CALIFORNIA
DEPARTMENT OF PUBLIC WORKS

	BY	DATE
APPROVED BY		
OFFICE ENGINEER	RRL	12-16
PARK DEPARTMENT		10-14
TRAFFIC DIVISION		12-3
ASSISTANT CITY ENG.		12-16

APPROVED BY: Director of Public Works
DATE 12-17-68

C.U.P. NO. C9-667
STREET IMPROVEMENT PLANS
COTTAGE ST., HOWARD AVE. & ALLEY

S.R. #2 R-10

HORIZ. SCALE: 1" = 40' VERT. SCALE: 1" = 4'

PROJECT NO. R-1321
SHEET 1 OF 1
FILE NO. 3355