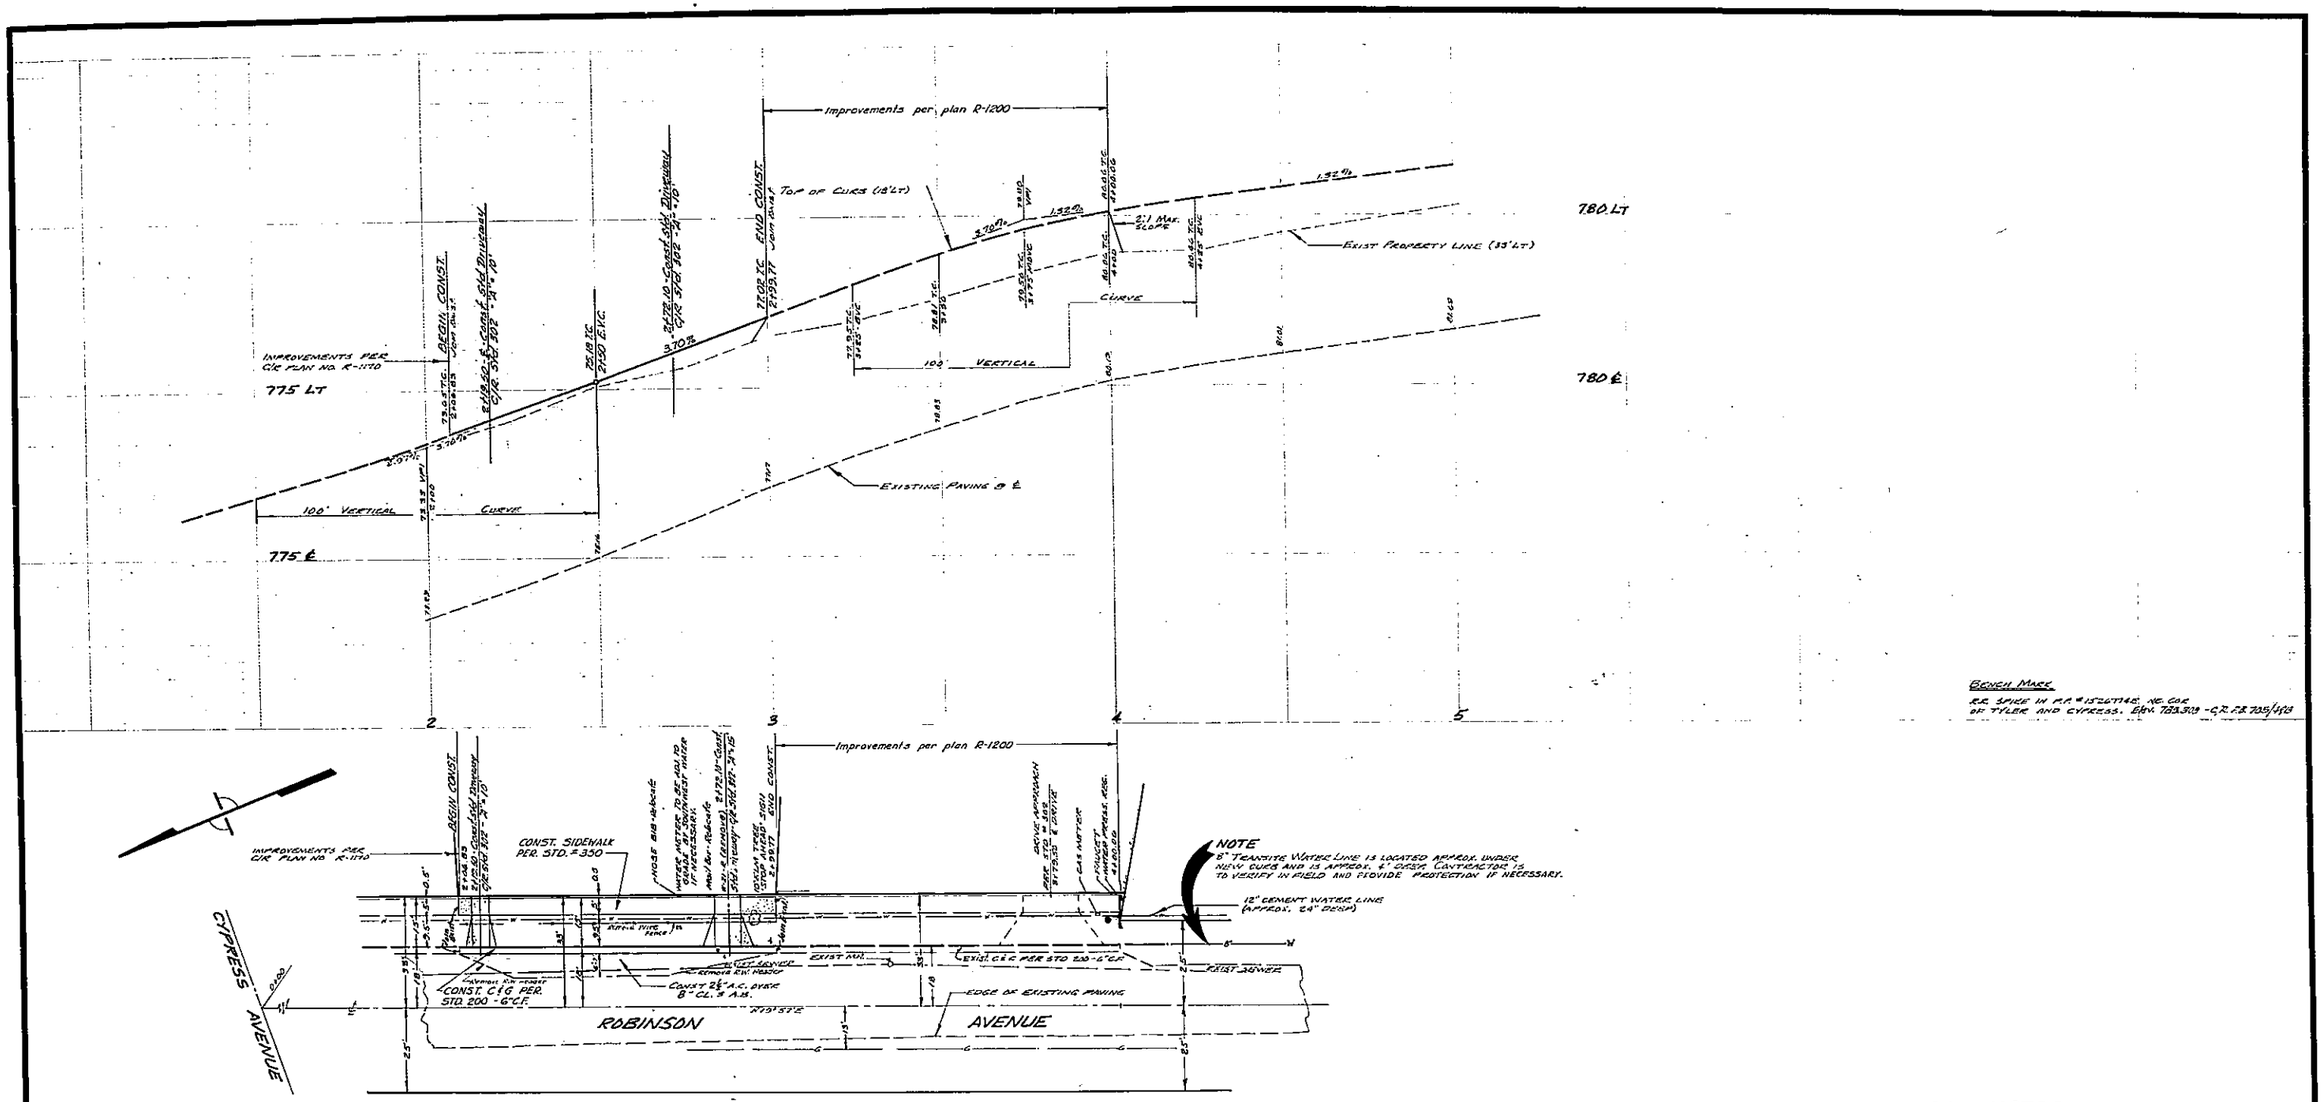

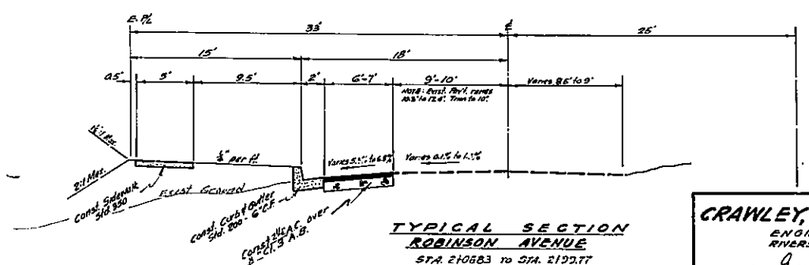

TYPICAL SECTION
ROBINSON AVENUE
STA. 2+06.83 to STA. 2+99.77
SCALE: 1"=60'
T.I. = 5

GENERAL NOTES

1. It shall be the responsibility of the contractor to clear the right of way in accordance with the provisions of law as it affects each utility including irrigation lines and appurtenances and at no cost to the city.
2. Construction shall be in accordance with City of Riverside Department of Public Works, Specifications No. 461 and Standard Dwg's.
3. Prime coat, seal coat and paint binder are required.
4. Grading will require a permit under Ordinance 3093 for a cut or a fill exceeding 100 cubic yards or a fill over one foot in depth.
5. Trim edge of existing pavement, where new paving joins existing pavement, to a clean straight line. Construct match-up paving as shown and overlay as directed in the field to produce a smooth crown section. Engineer estimates overlay to be 0.5 tons

CRAWLEY, HAWKINS & ASSOC.
ENGINEERS & SURVEYORS
RIVERSIDE, CALIFORNIA
Approved George O. Crawley R.C.E. 9455 Date 12-6-68
J.O. FOR: CRESTHAVEN SCHOOL F.B. 82/71

MARK	REVISIONS	APPR.	DATE

DESIGNED BY GH DRAWN BY GH CHECKED BY

CITY OF RIVERSIDE, CALIFORNIA
DEPARTMENT OF PUBLIC WORKS

APPROVED BY	BY	DATE
OFFICE ENGINEER	[illegible]	1-6
PARK DEPARTMENT	[illegible]	12-27
TRAFFIC DIVISION	[illegible]	12-27
ASSISTANT CITY ENG.	[illegible]	1-7

APPROVED BY
DIRECTOR OF PUBLIC WORKS
DATE 1-7-69

EAST SIDE
ROBINSON AVENUE
200-300' ELY CYPRESS AVENUE
C.U.P. NO. C-7-645

HORIZ. SCALE: 1" - 20' VERT. SCALE: 1" - 2'

PROJECT NO. R-1324
SHEET 1 OF 1
FILE NO. 4109