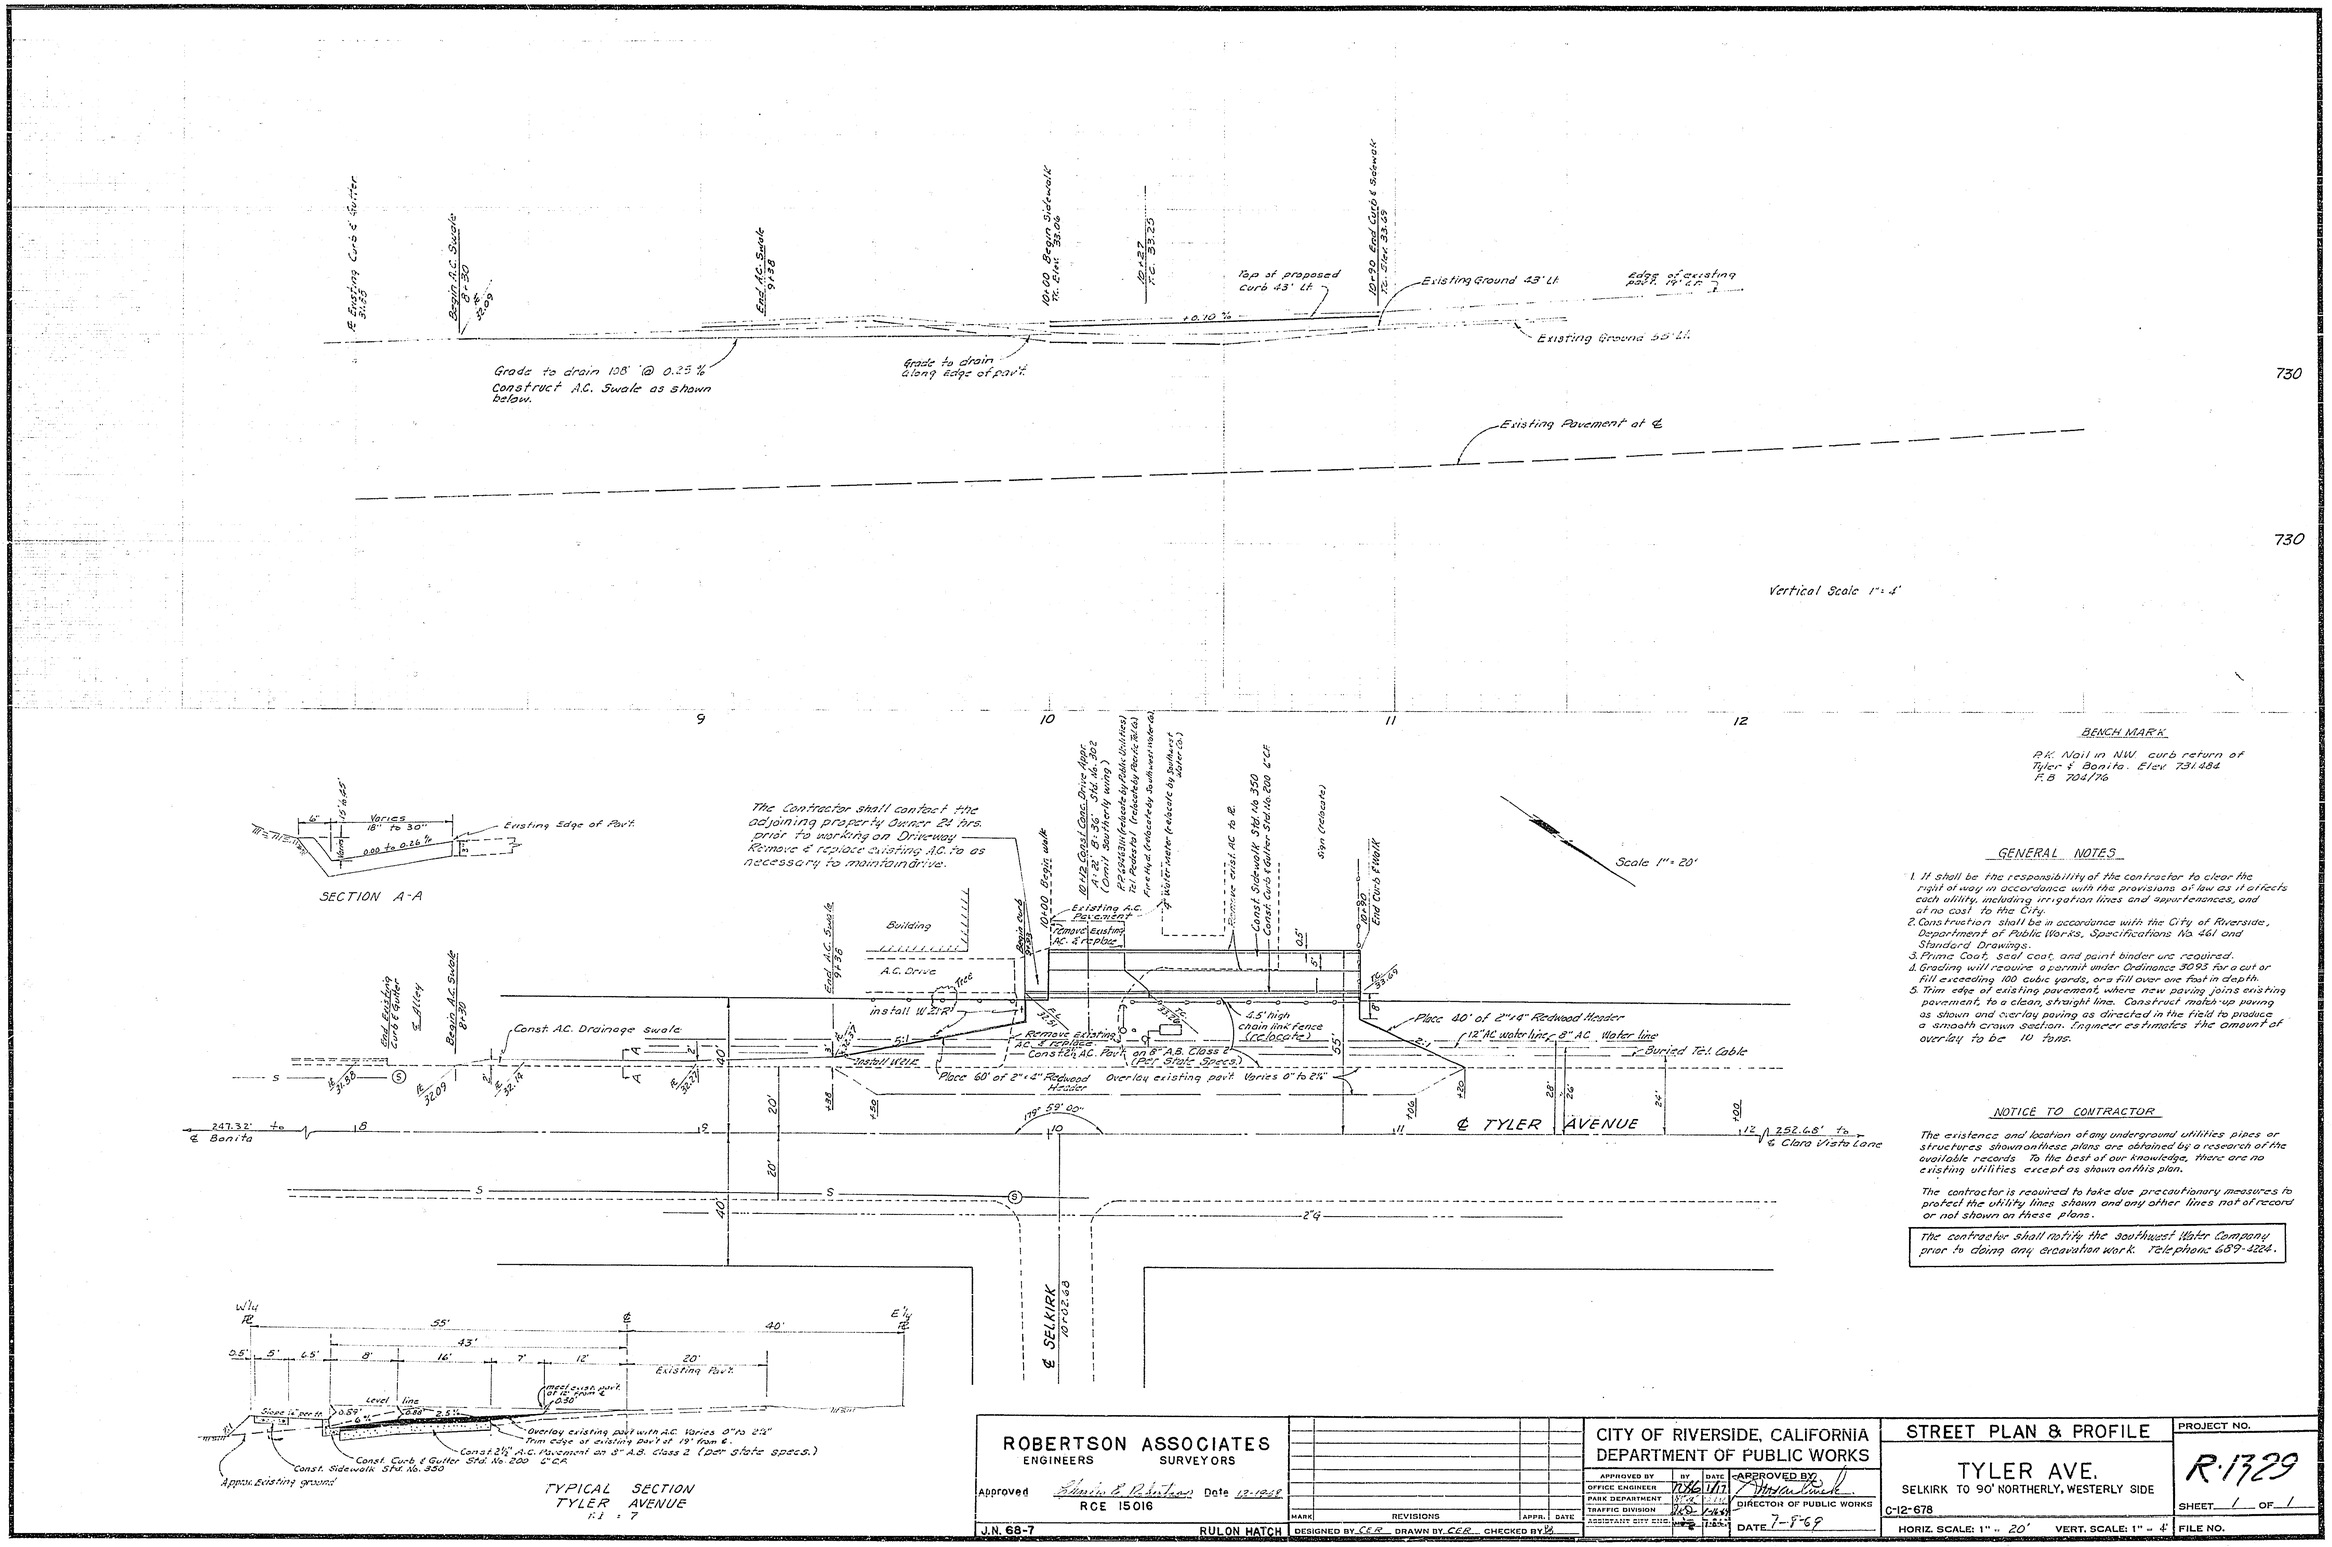

BENCH MARK

P.K. Nail in NW. curb return of Tyler & Bonita. Elev. 731.484
F.B. 704/76

GENERAL NOTES

1. It shall be the responsibility of the contractor to clear the right of way in accordance with the provisions of law as it affects each utility, including irrigation lines and appurtenances, and at no cost to the City.
2. Construction shall be in accordance with the City of Riverside, Department of Public Works, Specifications No. 461 and Standard Drawings.
3. Prime Coat, seal coat, and paint binder are required.
4. Grading will require a permit under Ordinance 3093 for a cut or fill exceeding 100 cubic yards, or a fill over one foot in depth.
5. Trim edge of existing pavement, where new paving joins existing pavement, to a clean, straight line. Construct match-up paving as shown and overlay paving as directed in the field to produce a smooth crown section. Engineer estimates the amount of overlay to be 10 tons.

NOTICE TO CONTRACTOR

The existence and location of any underground utilities pipes or structures shown on these plans are obtained by a research of the available records. To the best of our knowledge, there are no existing utilities except as shown on this plan.

The contractor is required to take due precautionary measures to protect the utility lines shown and any other lines not of record or not shown on these plans.

The contractor shall notify the southwest Water Company prior to doing any excavation work. Telephone 689-4224.

ROBERTSON ASSOCIATES
ENGINEERS SURVEYORS

Approved [signature] Date 12-19-68
RCE 15016

J.N. 68-7 RULON HATCH

MARK	REVISIONS	APPR.	DATE

DESIGNED BY CER DRAWN BY CER CHECKED BY

CITY OF RIVERSIDE, CALIFORNIA
DEPARTMENT OF PUBLIC WORKS

APPROVED BY	BY	DATE
OFFICE ENGINEER	[signature]	1/17
PARK DEPARTMENT	[signature]	[illegible]
TRAFFIC DIVISION	[signature]	[illegible]
ASSISTANT CITY ENG.	[signature]	[illegible]

APPROVED BY [signature]
DIRECTOR OF PUBLIC WORKS
DATE 7-5-69

STREET PLAN & PROFILE

TYLER AVE.
SELKIRK TO 90' NORTHERLY, WESTERLY SIDE

C-12-678

HORIZ. SCALE: 1" = 20' VERT. SCALE: 1" = 4'

PROJECT NO. R-1329

SHEET 1 OF 1

FILE NO.