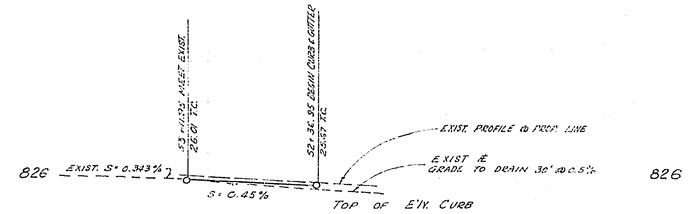

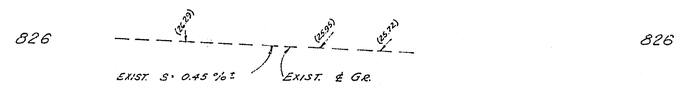

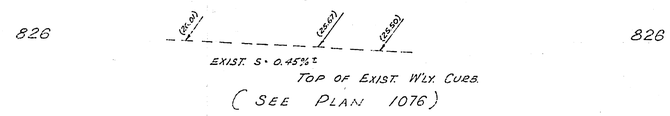

PROFILE

HORIZ. SCALE 1" = 40'
VERT. SCALE 1" = 4'

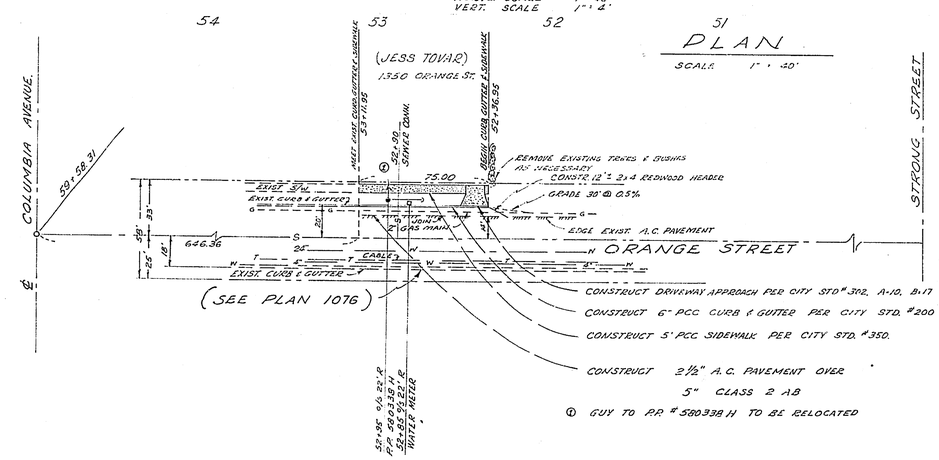

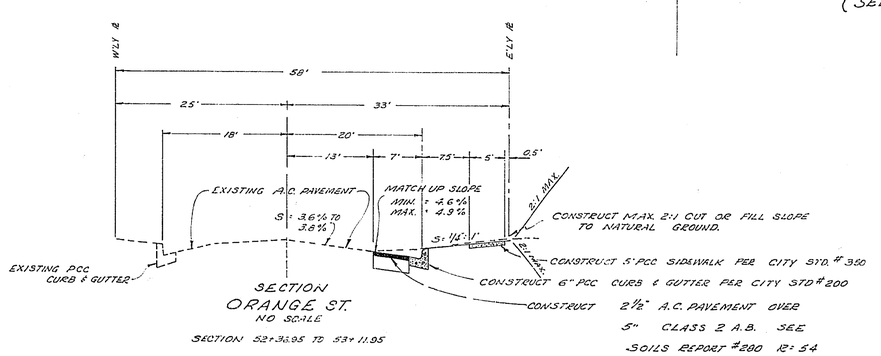

SECTION
ORANGE ST.
NO SCALE
SECTION 52+36.95 TO 53+11.95

T.I. = 6

GENERAL NOTES

1. ALL CONSTRUCTION SHALL BE IN ACCORDANCE WITH STANDARDS AND SPECIFICATIONS NO. 461 OF THE CITY OF RIVERSIDE, DEPARTMENT OF PUBLIC WORKS.
2. TRIM EDGE OF EXISTING PAVEMENT TO CLEAN STRAIGHT LINE. CONSTRUCT MATCH-UP PAVING AS SHOWN.
3. IT SHALL BE THE RESPONSIBILITY OF THE CONTRACTOR TO CLEAR THE RIGHT OF WAY IN ACCORDANCE WITH THE PROVISIONS OF LAW AS IT AFFECTS EACH UTILITY, INCLUDING IRRIGATION LINES AND APPURTENANCES AND AT NO COST TO THE CITY.
4. PRIME COAT, PAINT BINDER AND SEAL COAT ARE REQUIRED.
5. GRADING WILL REQUIRE A PERMIT UNDER ORDINANCE 3093 FOR A CUT OR FILL EXCEEDING 100 CUBIC YARDS OR A FILL OVER ONE FOOT IN DEPTH.
6. THE DEVELOPER WILL ARRANGE FOR A TEST OF THE SUBGRADE LEVEL BY A SOILS ENGINEER. DEPTH AND TYPE OF COVER SHALL BE DETERMINED BY THE SOILS ENGINEER AND SUBMITTED TO THE CITY OF RIVERSIDE FOR APPROVAL.
7. B.M. "X" ON TOP OF FIRE HYDRANT AT S.E. CORNER OF ORANGE ST. AND COLUMBIA. U.S.G.S. ELEV. 830.88 CITY OF RIVERSIDE F.B. # 515, PAGE 4.
8. FOR PRECISE LOCATION OF 2" GAS MAIN CALL 682-1660.
9. FOR PRECISE LOCATION OF TELEPHONE CABLE CALL 684-6071.
10. NO GRADING OR CONSTRUCTION TO BE PERFORMED ON ADJOINING PROPERTIES UNLESS PRIOR WRITTEN PERMISSION OBTAINED FROM AFFECTED OWNERS.

JOE K. WILLIAMS & ASSOCIATES
ELSINORE, CALIFORNIA
APPROVED BY: [signature]
RCE 4347
FEBRUARY 5, 1969

MARK	REVISIONS	APPR.	DATE

DESIGNED BY ____ DRAWN BY ____ CHECKED BY ____

CITY OF RIVERSIDE, CALIFORNIA
DEPARTMENT OF PUBLIC WORKS

APPROVED BY	BY	DATE
OFFICE ENGINEER	[illegible]	2/12
PARK DEPARTMENT		
TRAFFIC DIVISION	[illegible]	2-11-69
ASSISTANT CITY ENG.	[illegible]	2-13
	[illegible]	2-13

APPROVED BY [signature]
DIRECTOR OF PUBLIC WORKS
DATE 2-20-69

STREET PLAN & PROFILE
ORANGE STREET
EAST SIDE, 646' SOUTHERLY OF COLUMBIA AVE.
BUILDING PERMIT
1350 ORANGE STREET

HORIZ. SCALE: 1" = 40' VERT. SCALE: 1" = 4'

PROJECT NO. R-1335
SHEET 1 OF 1
FILE NO.