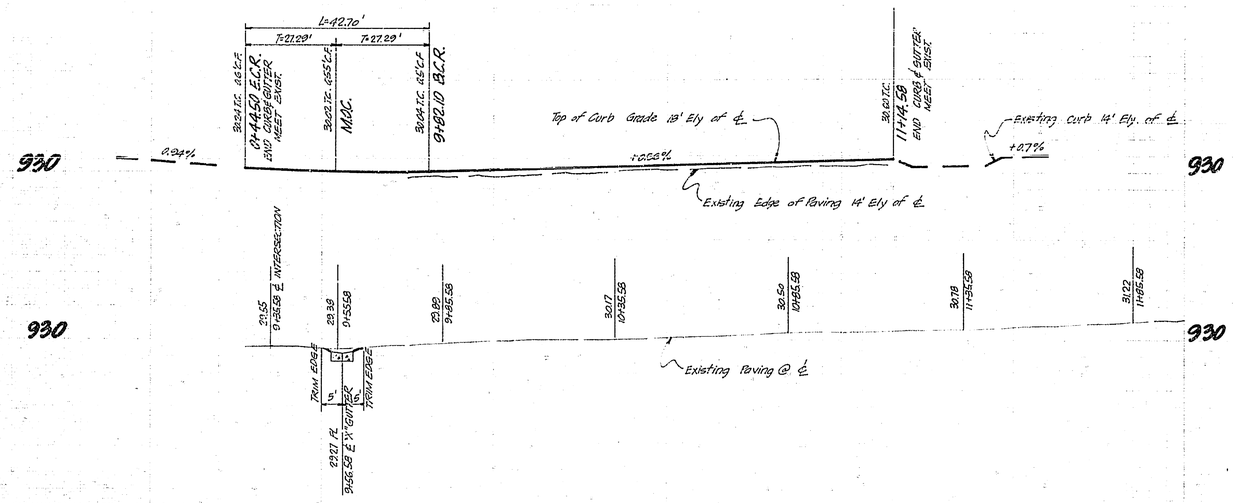

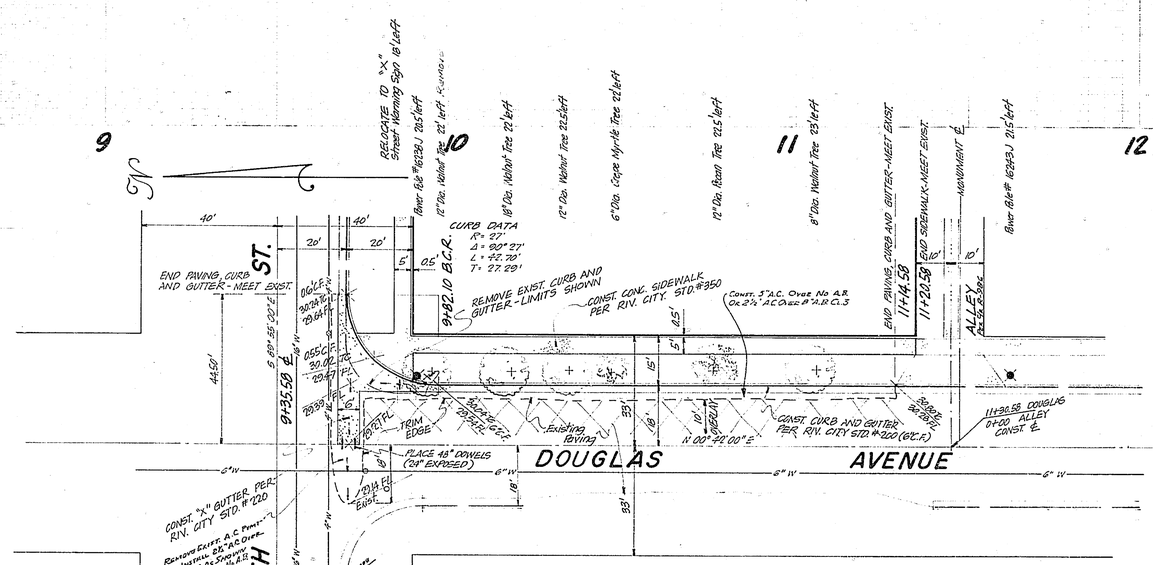

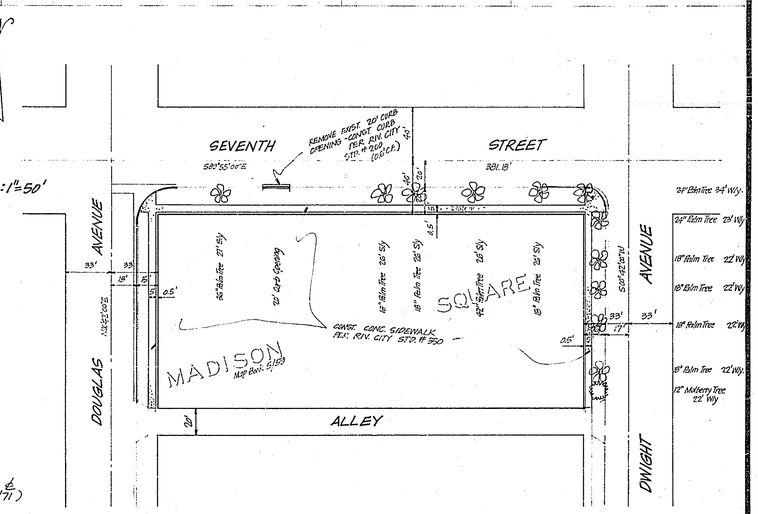

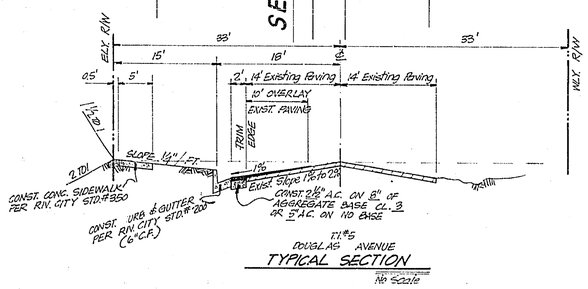

DOUGLAS AVENUE
TYPICAL SECTION
No Scale

GENERAL NOTES:-

1. IT SHALL BE THE RESPONSIBILITY OF THE CONTRACTOR TO CLEAR THE R/W IN ACCORDANCE WITH THE PROVISIONS OF LAW AS IT AFFECTS EACH UTILITY INCLUDING IRRIGATION LINES AND APPURTENANCES AND AT NO COST TO THE CITY.
2. CONSTRUCTION SHALL BE IN ACCORDANCE WITH THE CITY OF RIVERSIDE, DEPT. OF PUBLIC WORKS, "SPECIFICATIONS NO. 461 AND STANDARD DRAWINGS."
3. PRIME COAT, SEAL COAT AND PAINT BINDER ARE REQUIRED.
4. GRADING WILL REQUIRE A PERMIT UNDER ORDINANCE 3093 FOR A CUT OR FILL EXCEEDING 100 CU. YDS. OR A FILL OVER ONE FOOT IN DEPTH.
5. TRIM EDGE OF EXISTING PAVING, WHERE NEW PAVING JOINS EXISTING PAVING, TO A CLEAN STRAIGHT LINE. CONST. MATCH-UP PAVING AS SHOWN AND OVERLAY PAVING AS DIRECTED IN THE FIELD TO PRODUCE A SMOOTH CROWN SECTION. ENGINEER ESTIMATES 10 TONS. OF OVERLAY.

BENCH MARK:-

TOP 2" IRON PIPE IN CAPPED MONUMENT @ THE ℄ SEVENTH ST. AND DOUGLAS AVE. (RIV. F.B. 432/71)
ELEVATION 929.06 FT.

Date: Jan 7, 1969 By: Robert A. Kiepen R.C.E. 13289
~ J. F. DAVIDSON ASSOCIATES ~
CIVIL ENGINEERS · PLANNERS · SURVEYORS
RIVERSIDE, CALIFORNIA

W.O. 2111 FOR: SIDNEY BORIE F.B. 926/68-76

MARK	REVISIONS	APPR.	DATE

DESIGNED BY Jack DRAWN BY Bob CHECKED BY

CITY OF RIVERSIDE, CALIFORNIA
DEPARTMENT OF PUBLIC WORKS

APPROVED BY	BY	DATE
OFFICE ENGINEER		2/12
PARK DEPARTMENT		2/12
TRAFFIC DIVISION		2/12
ASSISTANT CITY ENGINEER		3/13

APPROVED BY: William D. Sanderson
DIRECTOR OF PUBLIC WORKS
DATE 3/13/69

R81-590
Street Plan and Profile
DOUGLAS AVENUE
(EAST SIDE ℄ SEVENTH TO 200'± SLY)

HORIZ. SCALE: 1" = 20' VERT. SCALE: 1" = 4'

PROJECT NO. R-1341
SHEET 1 OF 1
FILE NO. 3358