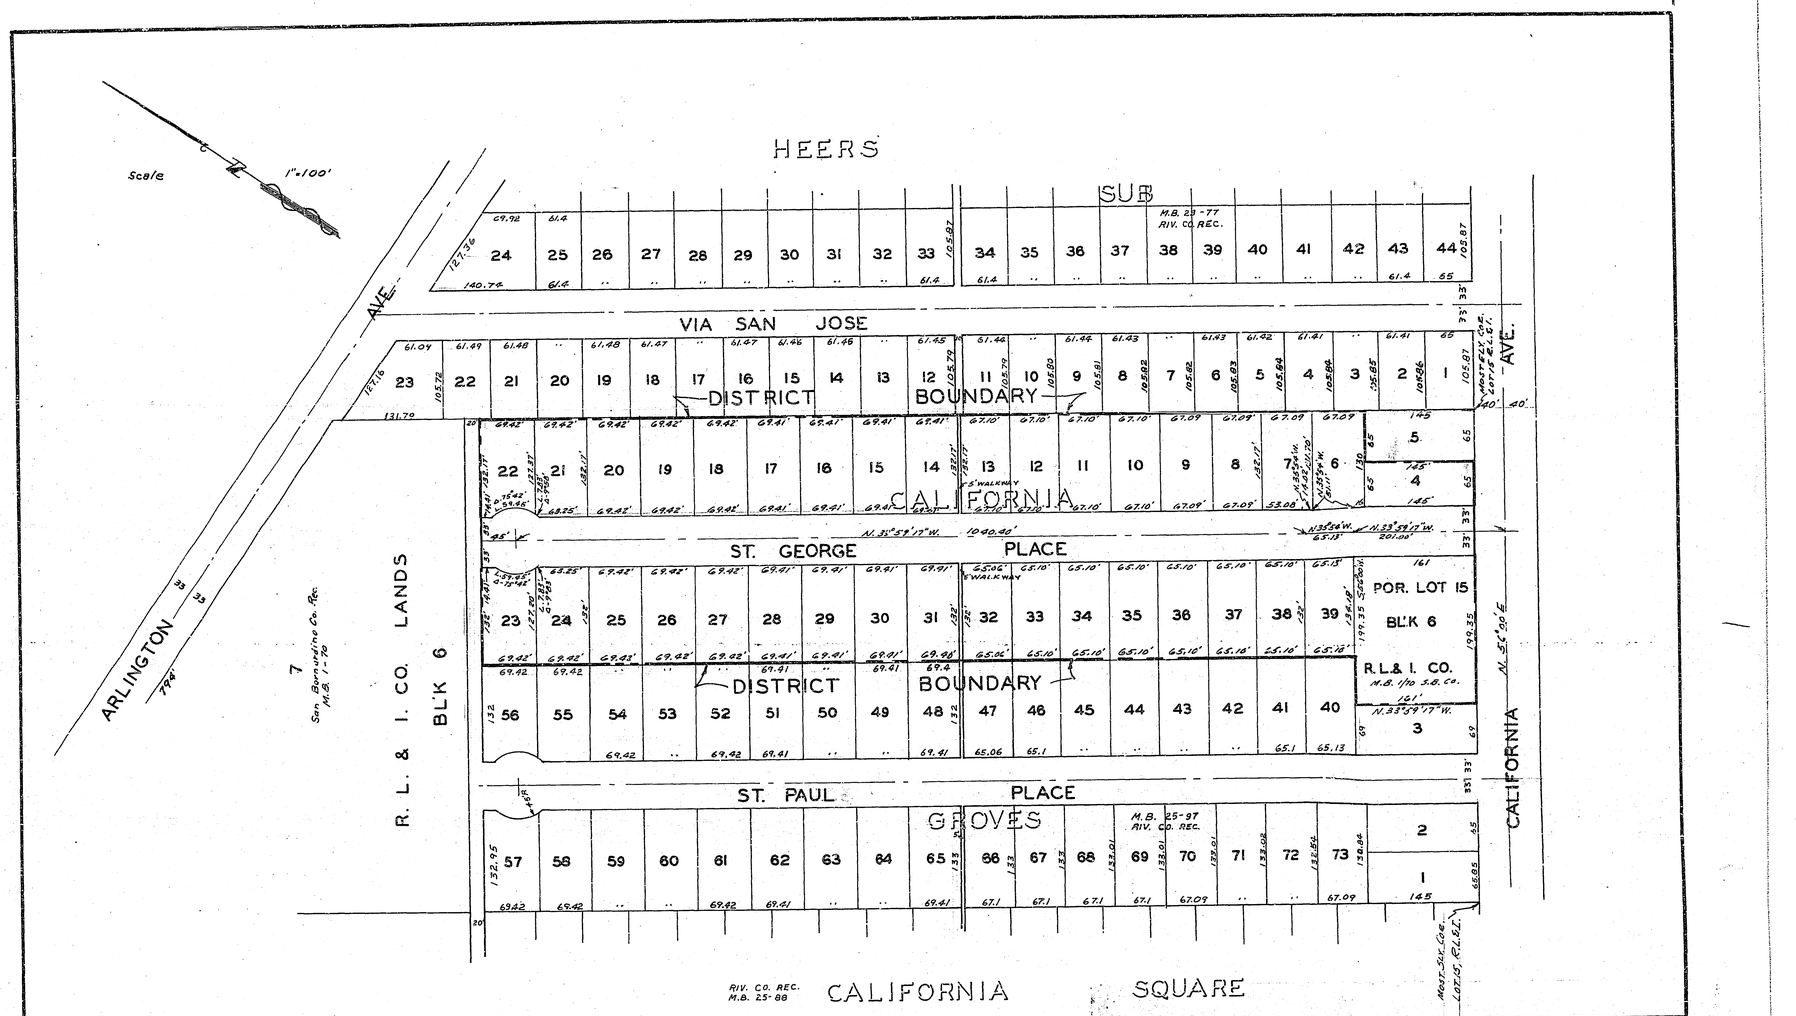

REVISIONS			CITY OF RIVERSIDE CALIFORNIA
MARK	DATE	DESCRIPTION	DEPARTMENT OF PUBLIC WORKS
			ST. GEORGE PLACE SIDEWALK IMPROVEMENT DISTRICT NO. 2
DESIGNED BY B.L. DRAWN BY B.L.	CHECKED BY HB	APPROVED BY DIRECTOR OF PUBLIC WORKS	R-134A
RECOMMENDED BY ASSISTANT CITY ENGINEER		DATE July 15, 1957	SHEET 1 OF 1

MAP SHOWING THE LANDS INCLUDED WITHIN THE ASSESSMENT DISTRICT TO BE BENEFITED BY THE CONSTRUCTION OF CONCRETE SIDEWALK.