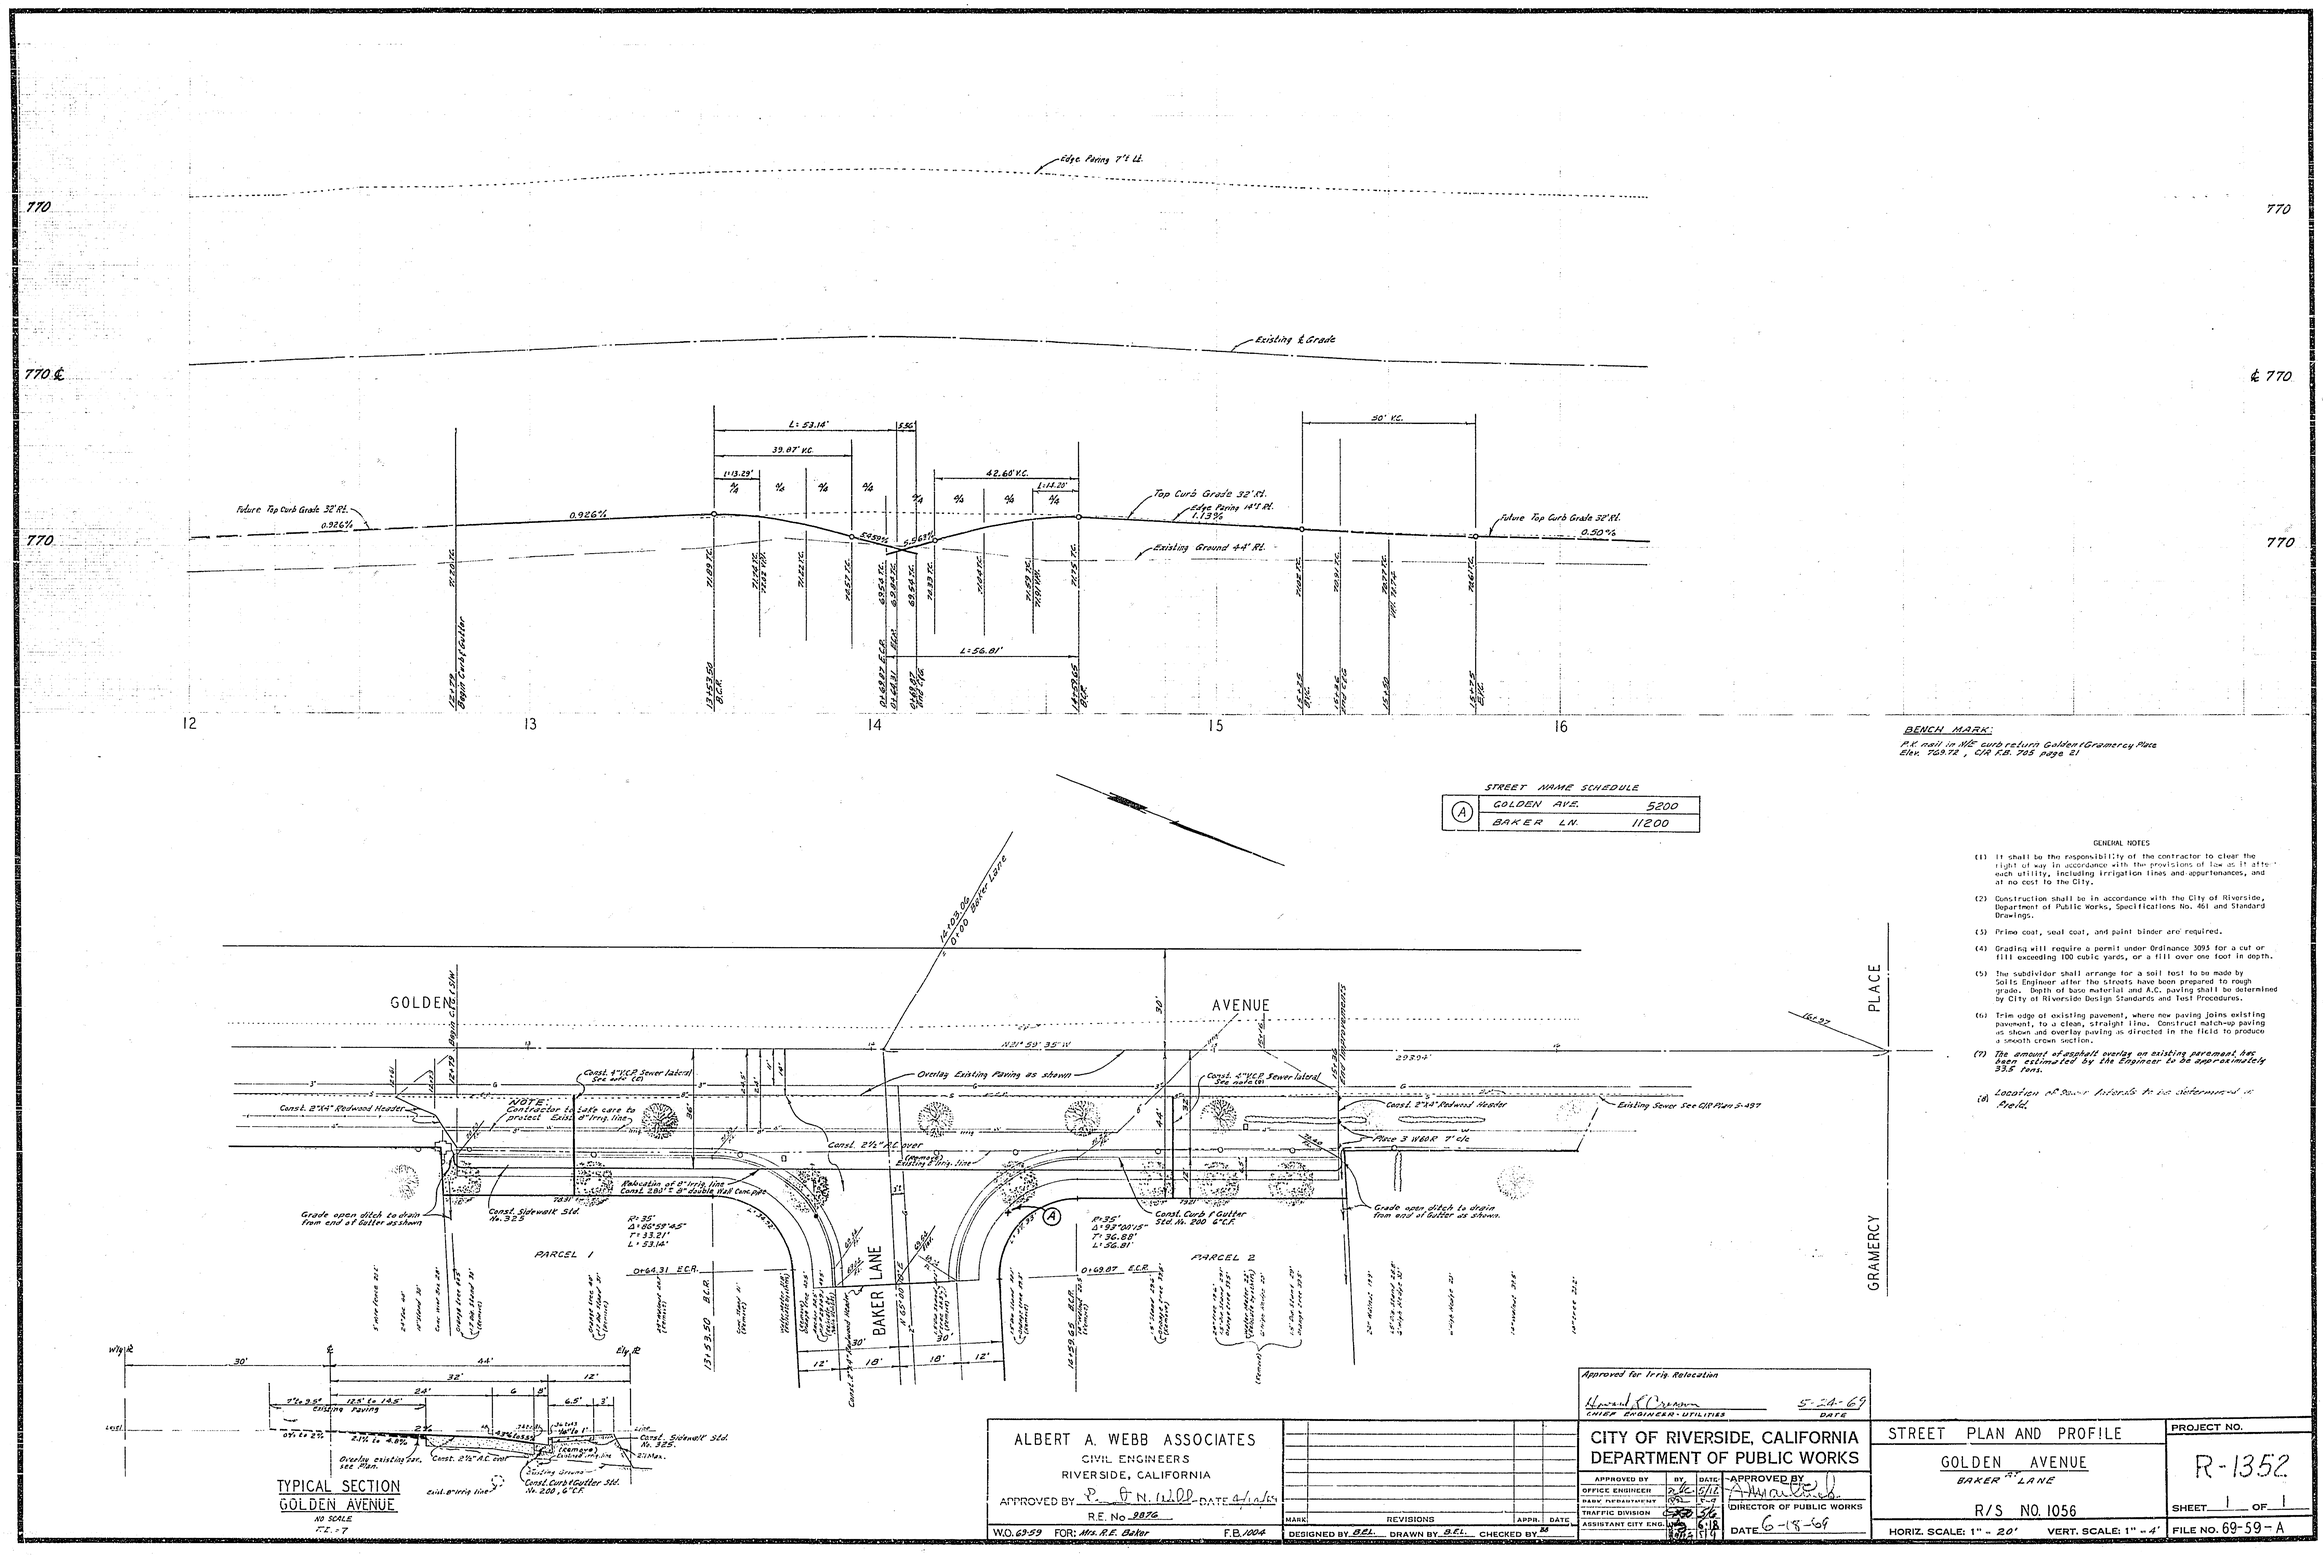

BENCH MARK:
P.K. nail in N/E curb return Golden & Gramercy Place
Elev. 769.72, CIR F.B. 705 page 21

STREET NAME SCHEDULE

(A)	GOLDEN AVE.	5200
	BAKER LN.	11200

GENERAL NOTES

(1) It shall be the responsibility of the contractor to clear the right of way in accordance with the provisions of law as it affects each utility, including irrigation lines and appurtenances, and at no cost to the City.

(2) Construction shall be in accordance with the City of Riverside, Department of Public Works, Specifications No. 461 and Standard Drawings.

(3) Prime coat, seal coat, and paint binder are required.

(4) Grading will require a permit under Ordinance 3095 for a cut or fill exceeding 100 cubic yards, or a fill over one foot in depth.

(5) The subdivider shall arrange for a soil test to be made by Soils Engineer after the streets have been prepared to rough grade. Depth of base material and A.C. paving shall be determined by City of Riverside Design Standards and Test Procedures.

(6) Trim edge of existing pavement, where new paving joins existing pavement, to a clean, straight line. Construct match-up paving as shown and overlay paving as directed in the field to produce a smooth crown section.

(7) The amount of asphalt overlay on existing pavement has been estimated by the Engineer to be approximately 33.5 tons.

(8) Location of Power Interrupts to be determined in Field.

Approved for Irrig. Relocation
Howard R. Cresson — CHIEF ENGINEER - UTILITIES — 5-24-69 DATE

ALBERT A. WEBB ASSOCIATES
CIVIL ENGINEERS
RIVERSIDE, CALIFORNIA
APPROVED BY P. O. N. Webb DATE 4/10/69
R.E. No. 9876
W.O. 69-59 FOR: Mrs. R.E. Baker F.B. 1004

MARK	REVISIONS	APPR.	DATE

DESIGNED BY B.E.L. DRAWN BY B.E.L. CHECKED BY BB

CITY OF RIVERSIDE, CALIFORNIA
DEPARTMENT OF PUBLIC WORKS

APPROVED BY	BY	DATE
OFFICE ENGINEER	[illegible]	5/12
PARK DEPARTMENT	[illegible]	5-9
TRAFFIC DIVISION	[illegible]	5/6
ASSISTANT CITY ENG.	[illegible]	6-18

APPROVED BY [signature]
DIRECTOR OF PUBLIC WORKS
DATE 6-18-69

STREET PLAN AND PROFILE
GOLDEN AVENUE
BAKER LANE
R/S NO. 1056
HORIZ. SCALE: 1" = 20' VERT. SCALE: 1" = 4'

PROJECT NO. R-1352
SHEET 1 OF 1
FILE NO. 69-59-A