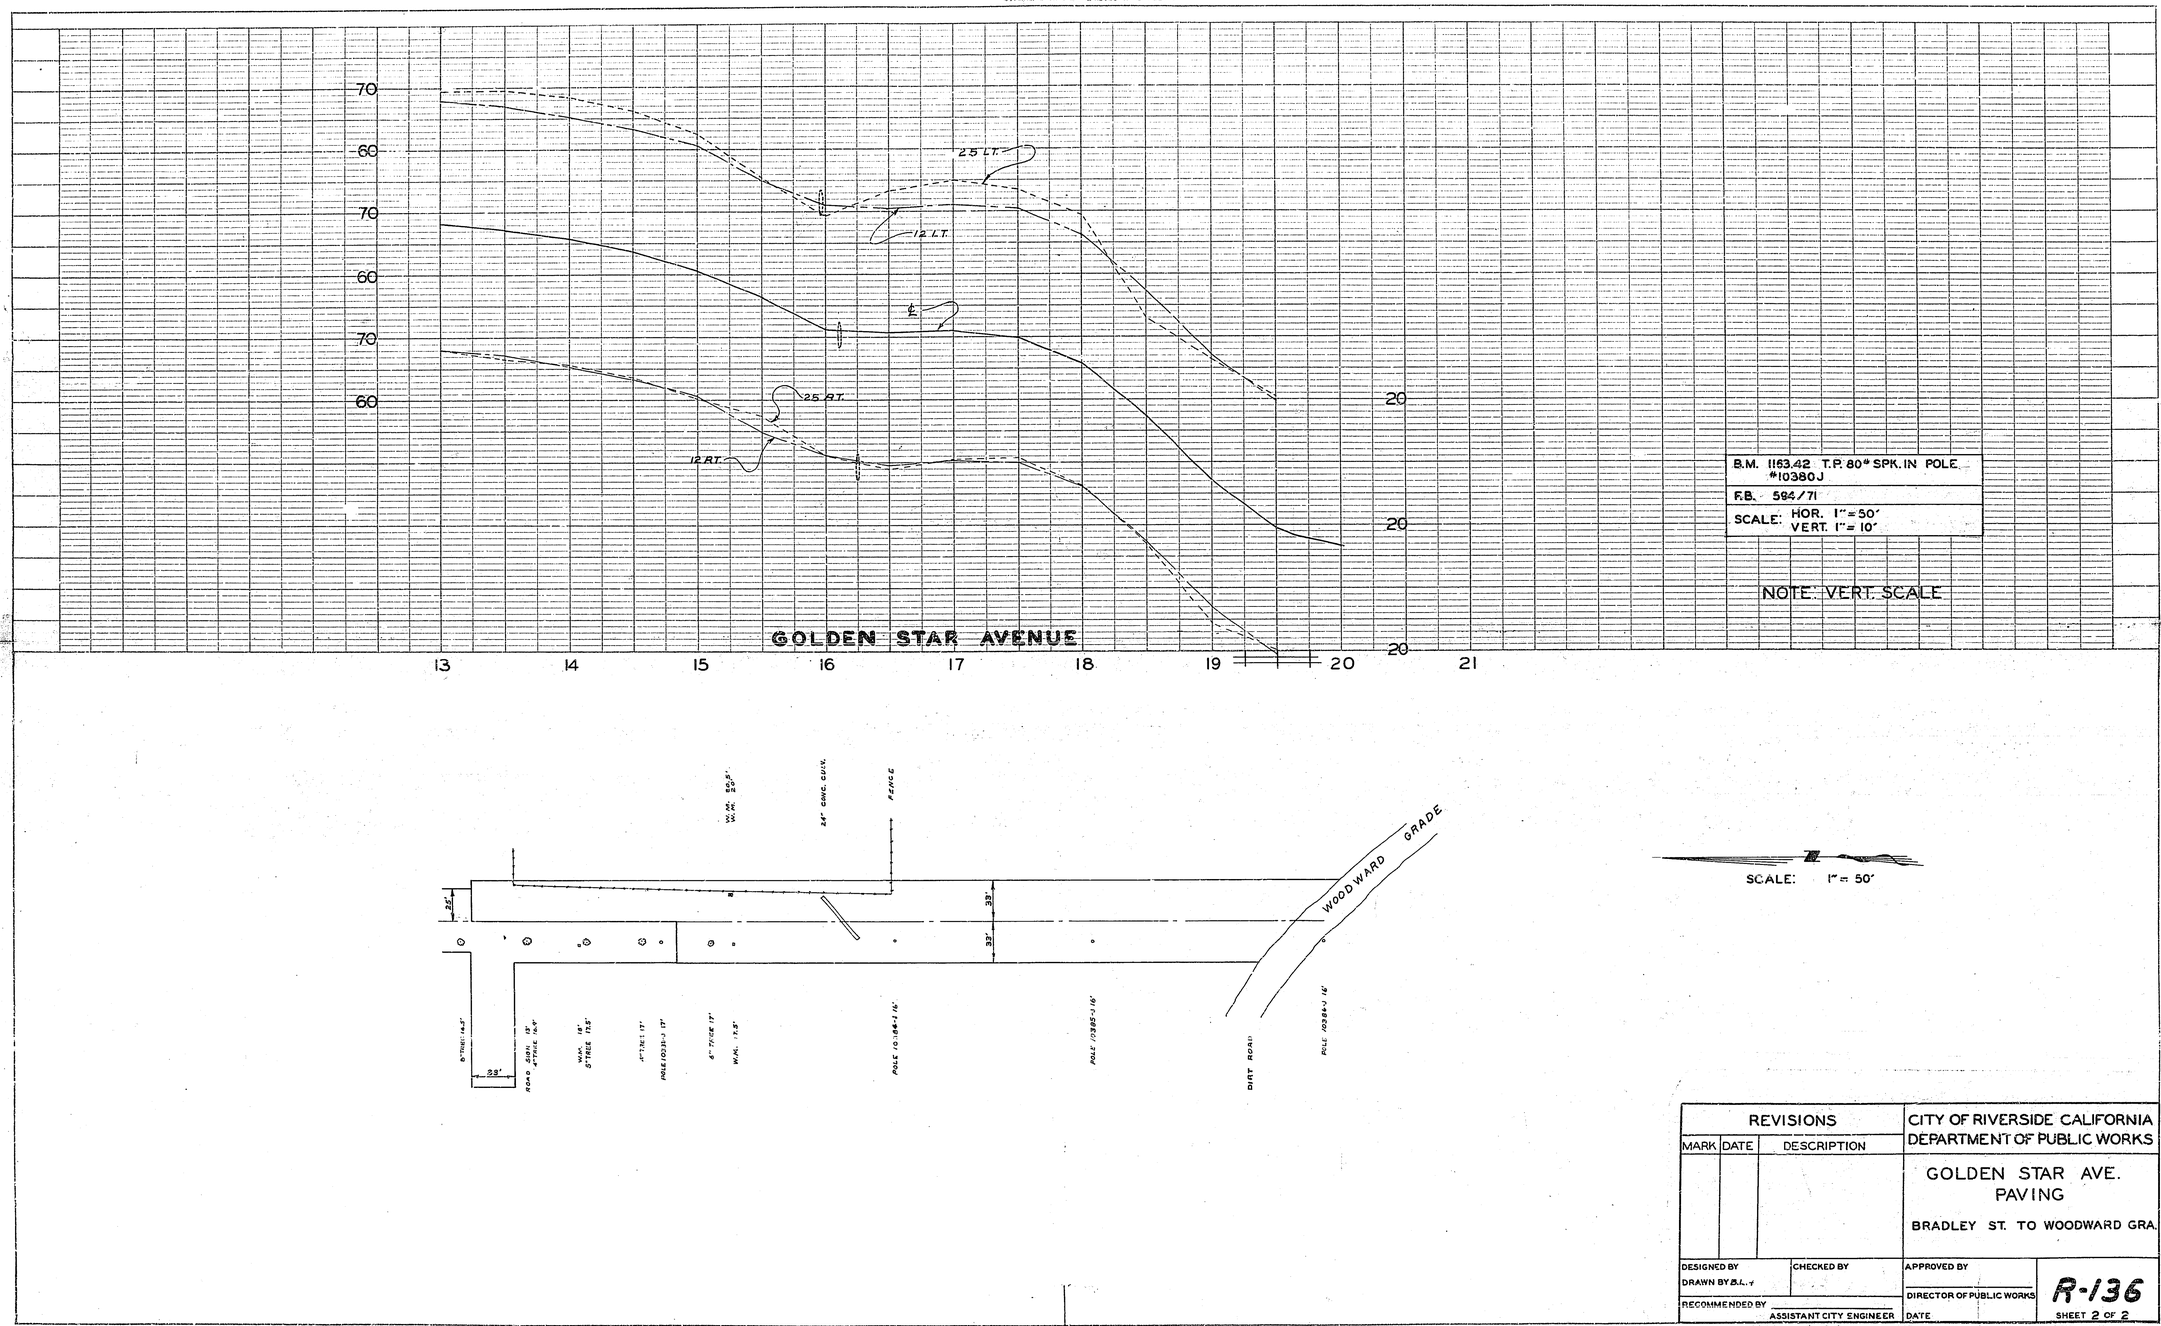

PROFILE
SURVEYED
PLOTTED
NOTE BOOK
ALIGNMENT CHECKED
NO.
B.M.'S NOTED
STRUCTURE NOTATIONS CHKD.
BY
DATE

PLAN
SURVEYED
PLOTTED
NOTE BOOK
ALIGNMENT CHECKED
NO.
RT. OF WAY CHECKED
BY
DATE

REVISIONS			CITY OF RIVERSIDE CALIFORNIA DEPARTMENT OF PUBLIC WORKS
MARK	DATE	DESCRIPTION	GOLDEN STAR AVE. PAVING
			BRADLEY ST. TO WOODWARD GRA.
DESIGNED BY / DRAWN BY B.L.Y.	CHECKED BY	APPROVED BY	R-136
RECOMMENDED BY ASSISTANT CITY ENGINEER		DIRECTOR OF PUBLIC WORKS / DATE	SHEET 2 OF 2

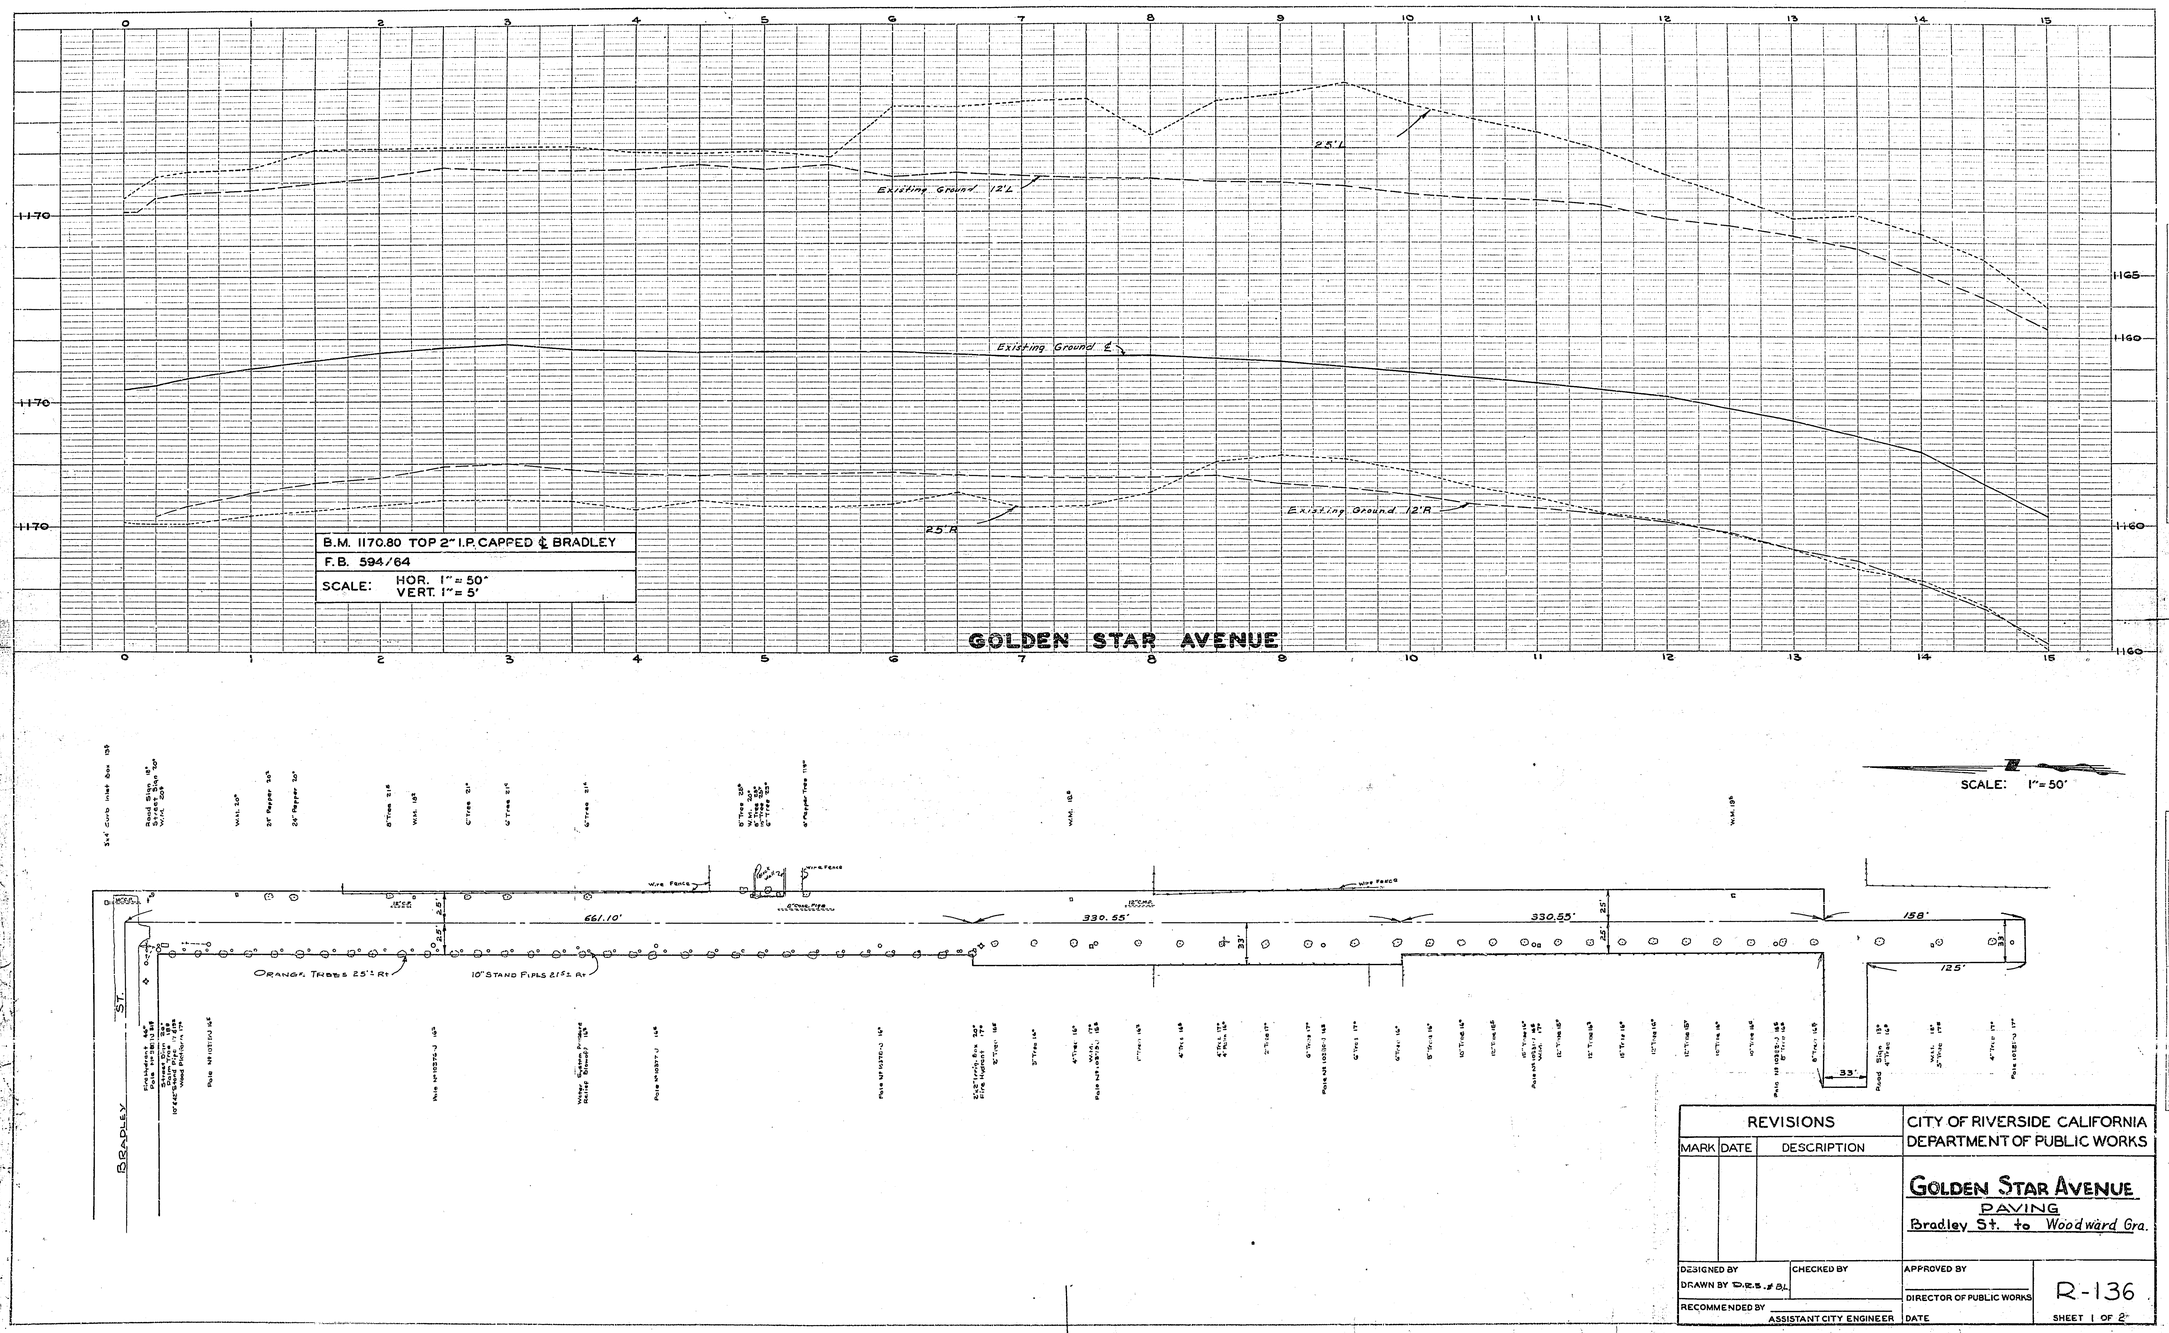

PROFILE
SURVEYED
PLOTTED
GRADES CHECKED
B.M.'S NOTED
STRUCTURE NOTATIONS CHKD.
NOTE BOOK
NO.
BY
DATE

PLAN
SURVEYED
PLOTTED
ALIGNMENT CHECKED
RT. OF WAY CHECKED
NOTE BOOK
NO.
BY
DATE

REVISIONS			CITY OF RIVERSIDE CALIFORNIA DEPARTMENT OF PUBLIC WORKS
MARK	DATE	DESCRIPTION	GOLDEN STAR AVENUE PAVING Bradley St. to Woodward Gra.
DESIGNED BY		CHECKED BY	APPROVED BY
DRAWN BY D.R.S. & B.L.			DIRECTOR OF PUBLIC WORKS
RECOMMENDED BY		ASSISTANT CITY ENGINEER	DATE

R-136

SHEET 1 OF 2

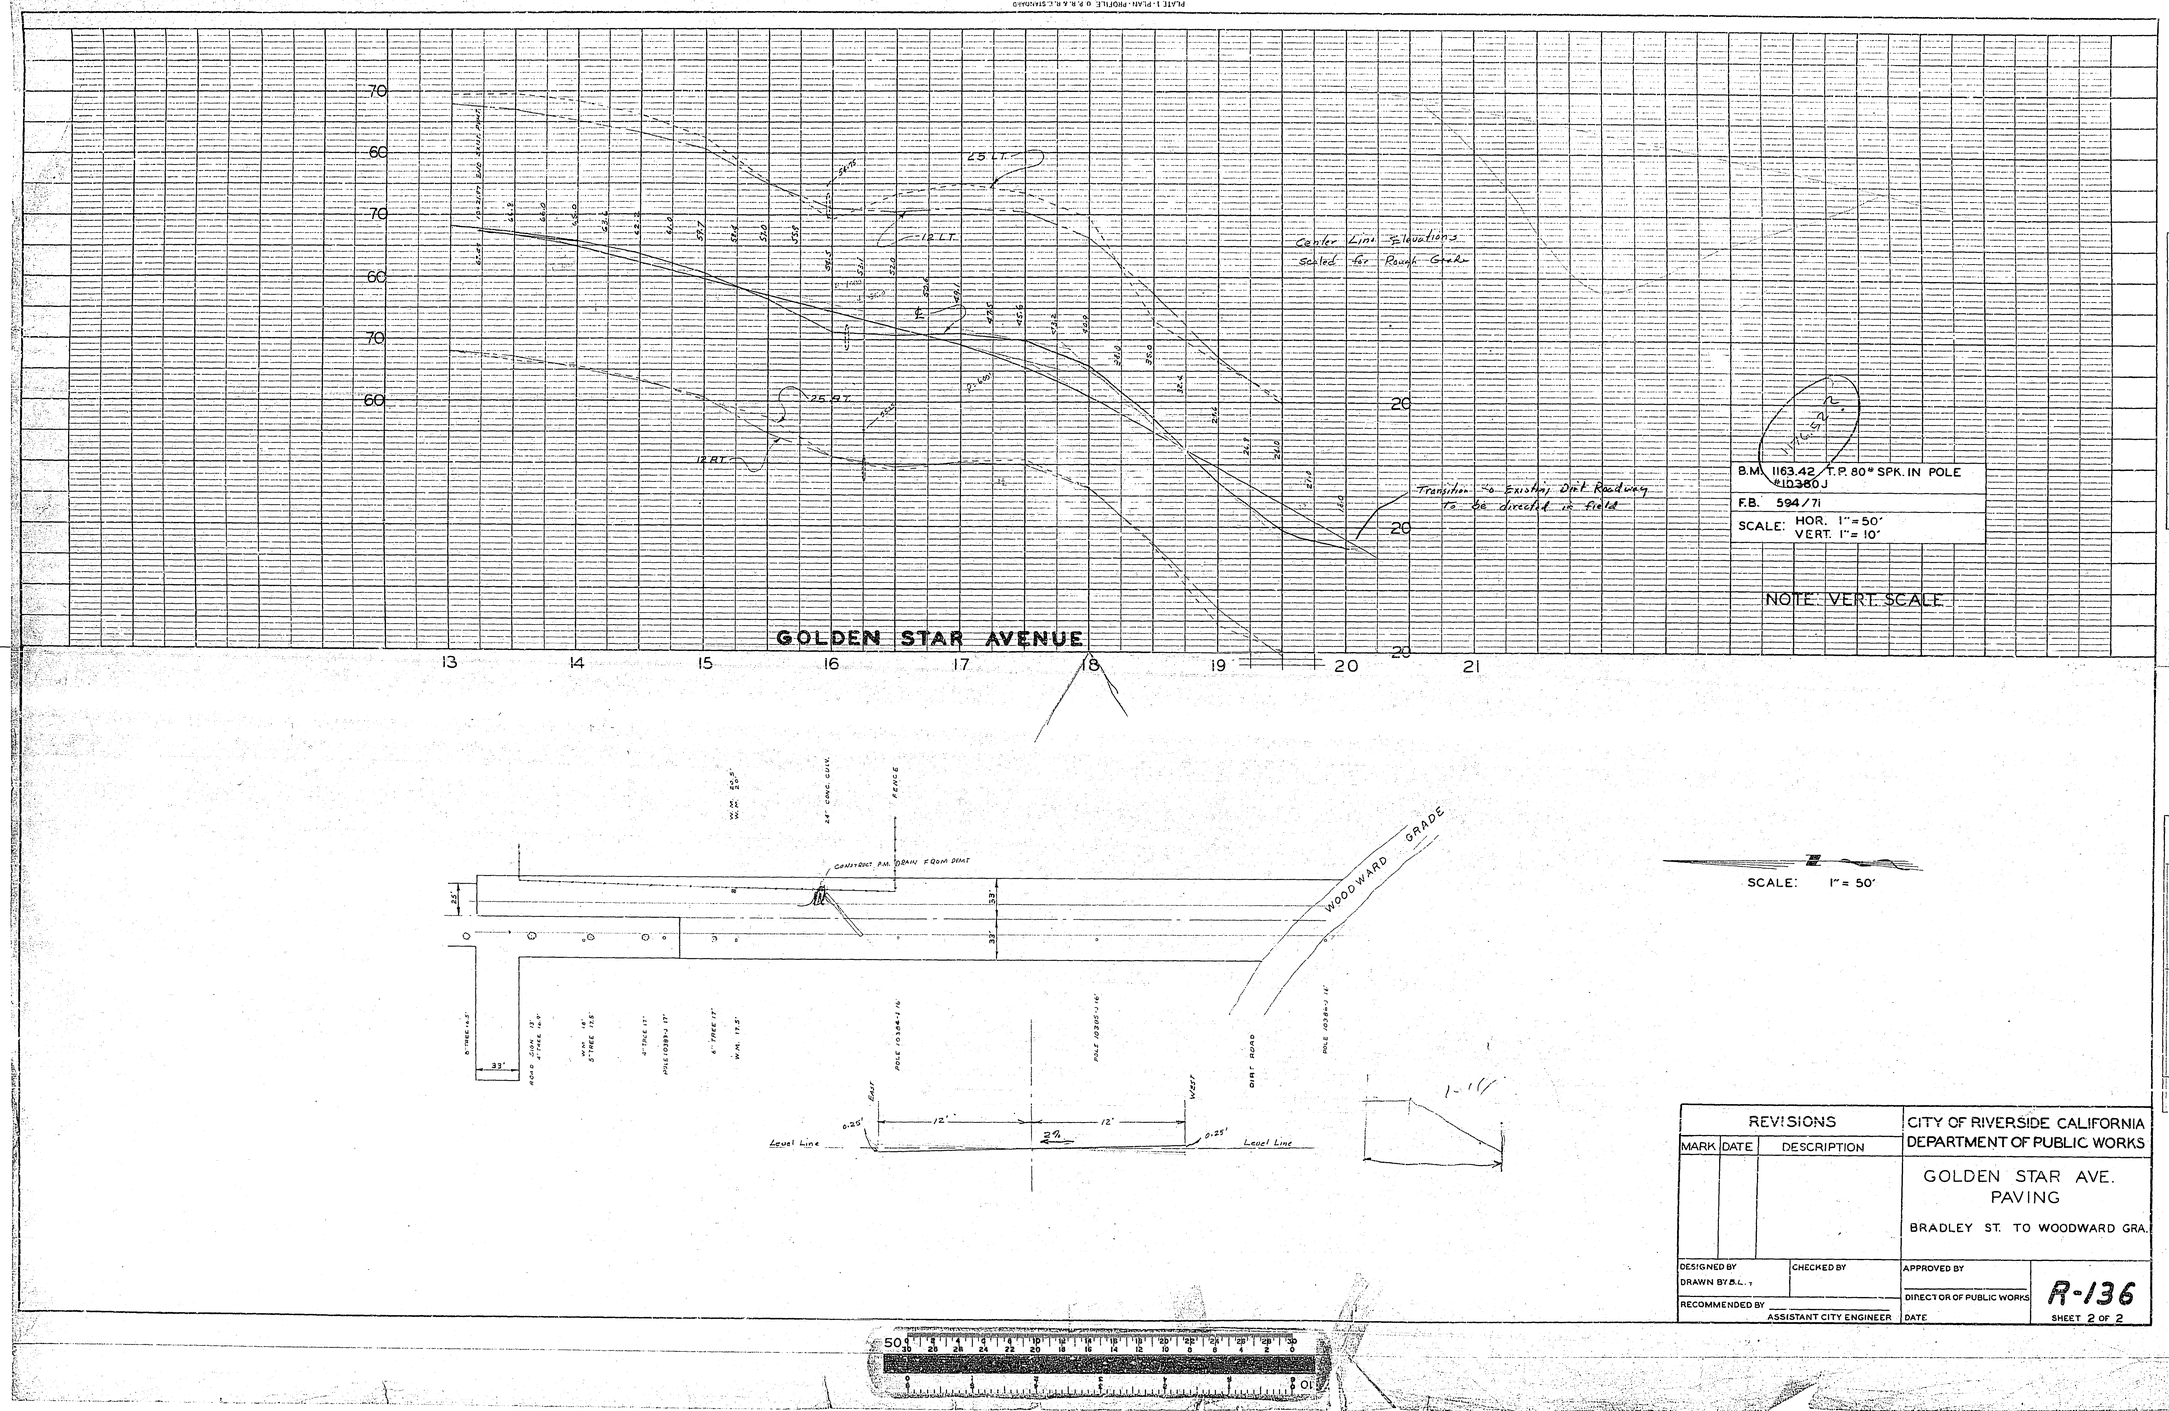

REVISIONS			CITY OF RIVERSIDE CALIFORNIA DEPARTMENT OF PUBLIC WORKS
MARK	DATE	DESCRIPTION	GOLDEN STAR AVE. PAVING BRADLEY ST. TO WOODWARD GRA.
DESIGNED BY DRAWN BY B.L.T.	CHECKED BY		APPROVED BY DIRECTOR OF PUBLIC WORKS
RECOMMENDED BY ASSISTANT CITY ENGINEER			DATE

R-136

SHEET 2 OF 2

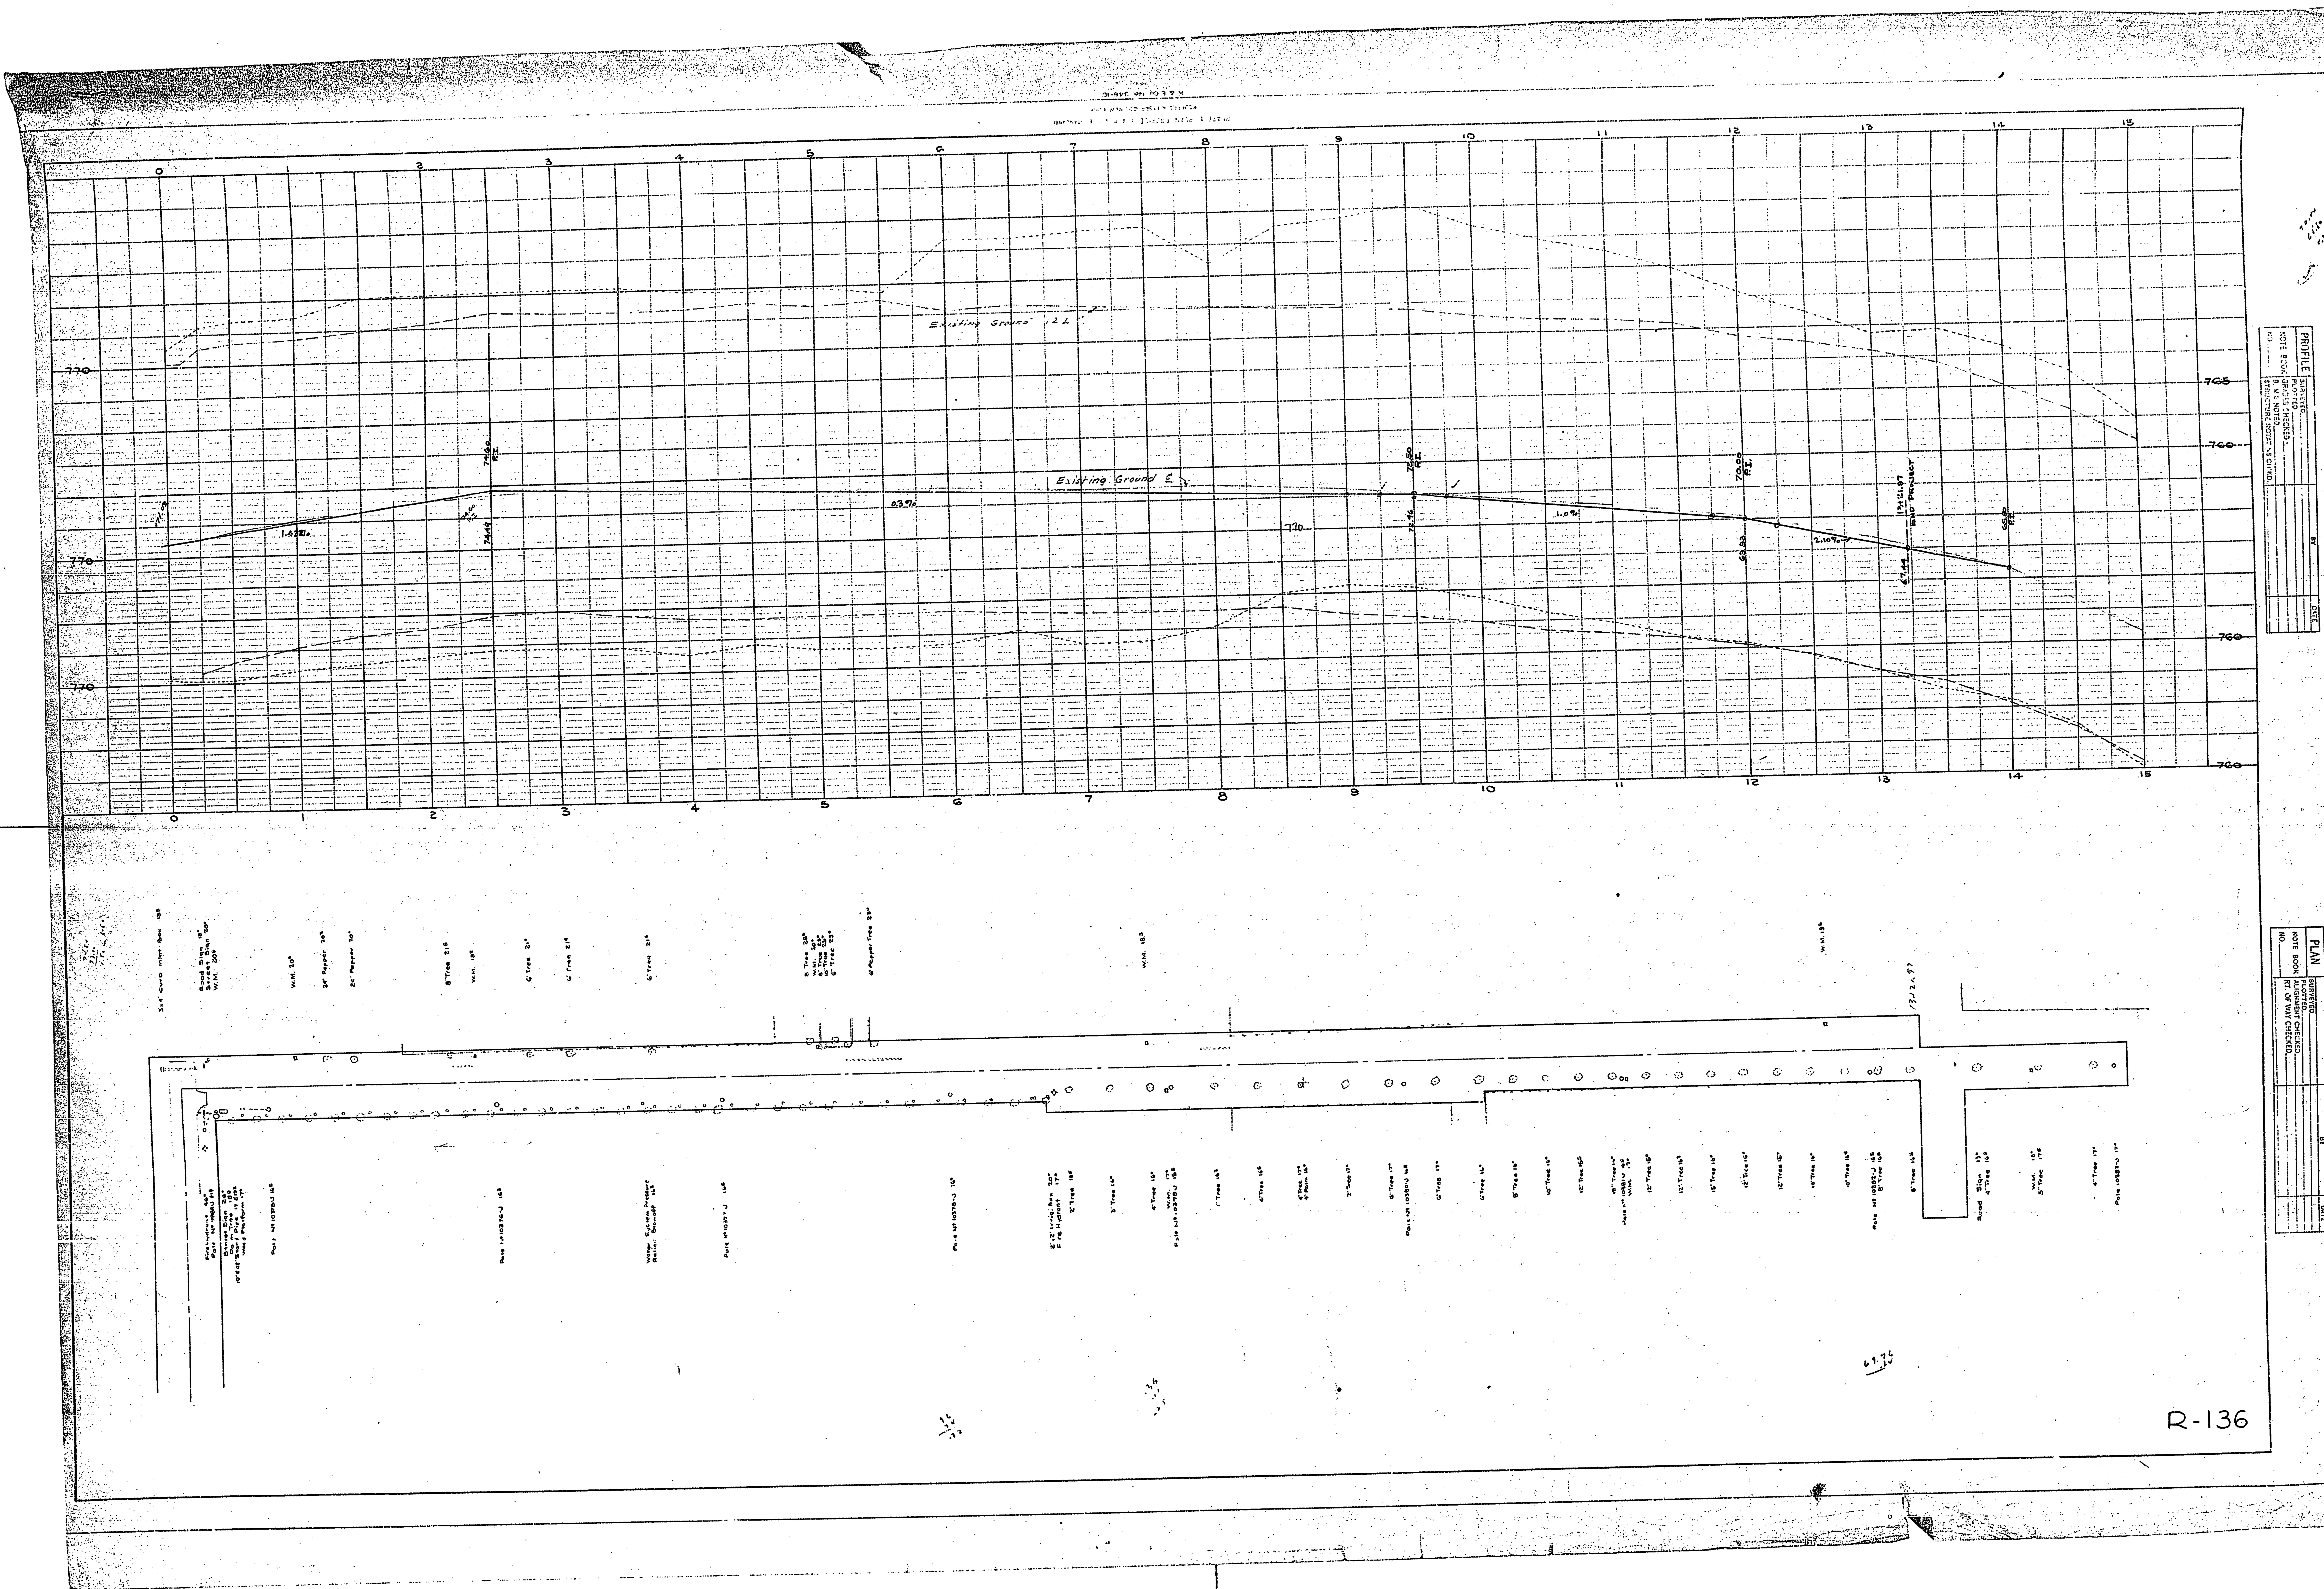
Existing Ground 12 L
Existing Ground ℄
1.53%
0.3%
1.0%
2.10%
74.60 P.I.
74.49
72.50 P.I.
72.46
70.00 P.I.
63.93
13+21.87 END PROJECT
67.44
65.00 P.I.
770
765
760
PROFILE
SURVEYED
PLOTTED
NOTE BOOK
GRADES CHECKED
NO.
B.M.'S NOTED
STRUCTURE NOTATIONS CHKD.
BY
DATE
3x4' Curb Inlet Box
Road Sign
Street Sign
W.M.
24" Pepper
8"Tree
6"Tree
6" Pepper Tree
Fire Hydrant
Street Sign
Palm Tree
10"&42" Storm Pipe
Wood Platform
Water System Pressure Relief Blowoff
2",2" Irrig. Box
Fire Hydrant
2"Tree
3"Tree
4"Tree
1"Tree
4"Palm
10"Tree
12"Tree
15"Tree
Road Sign
5"Tree
PLAN
SURVEYED
PLOTTED
NOTE BOOK
ALIGNMENT CHECKED
NO.
RT. OF WAY CHECKED
BY
DATE
R-136

R-136

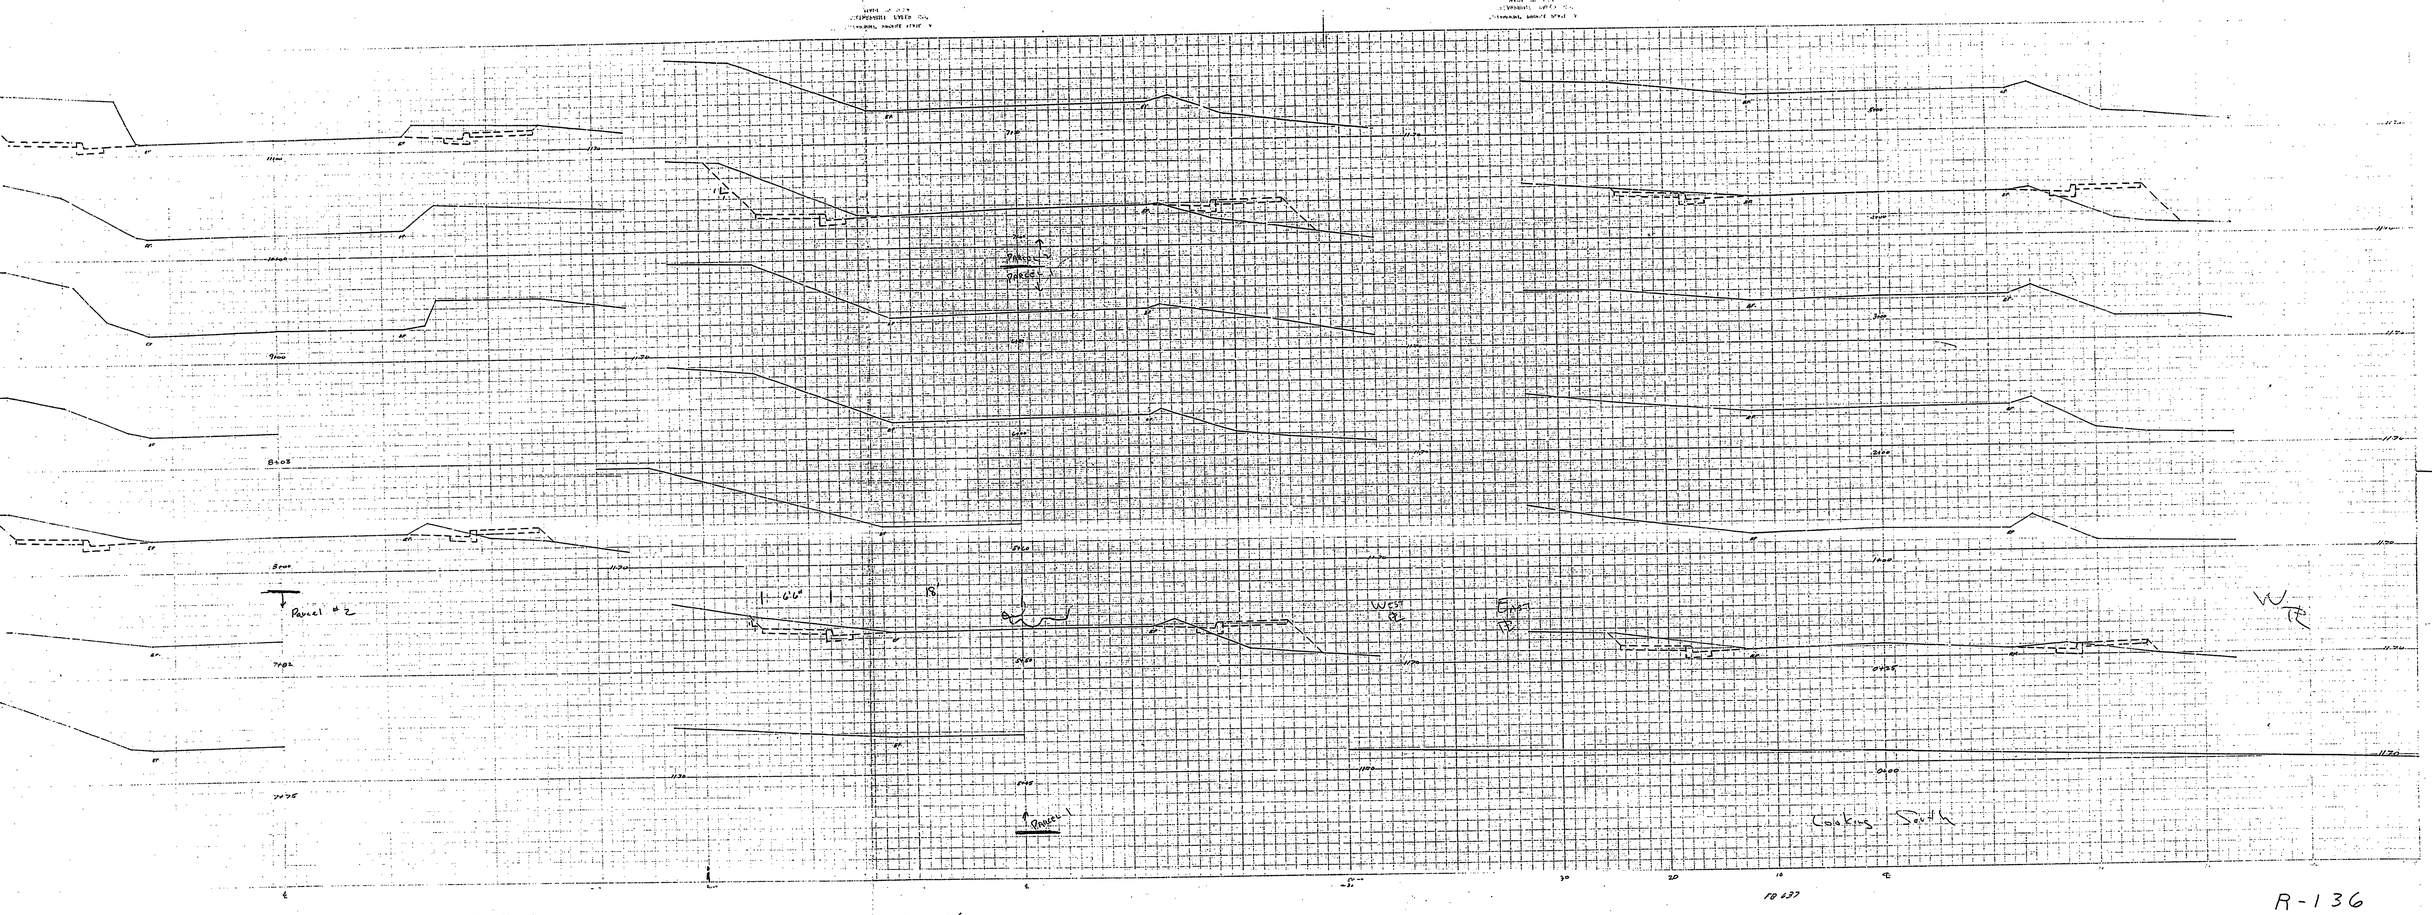

R-136

R-136

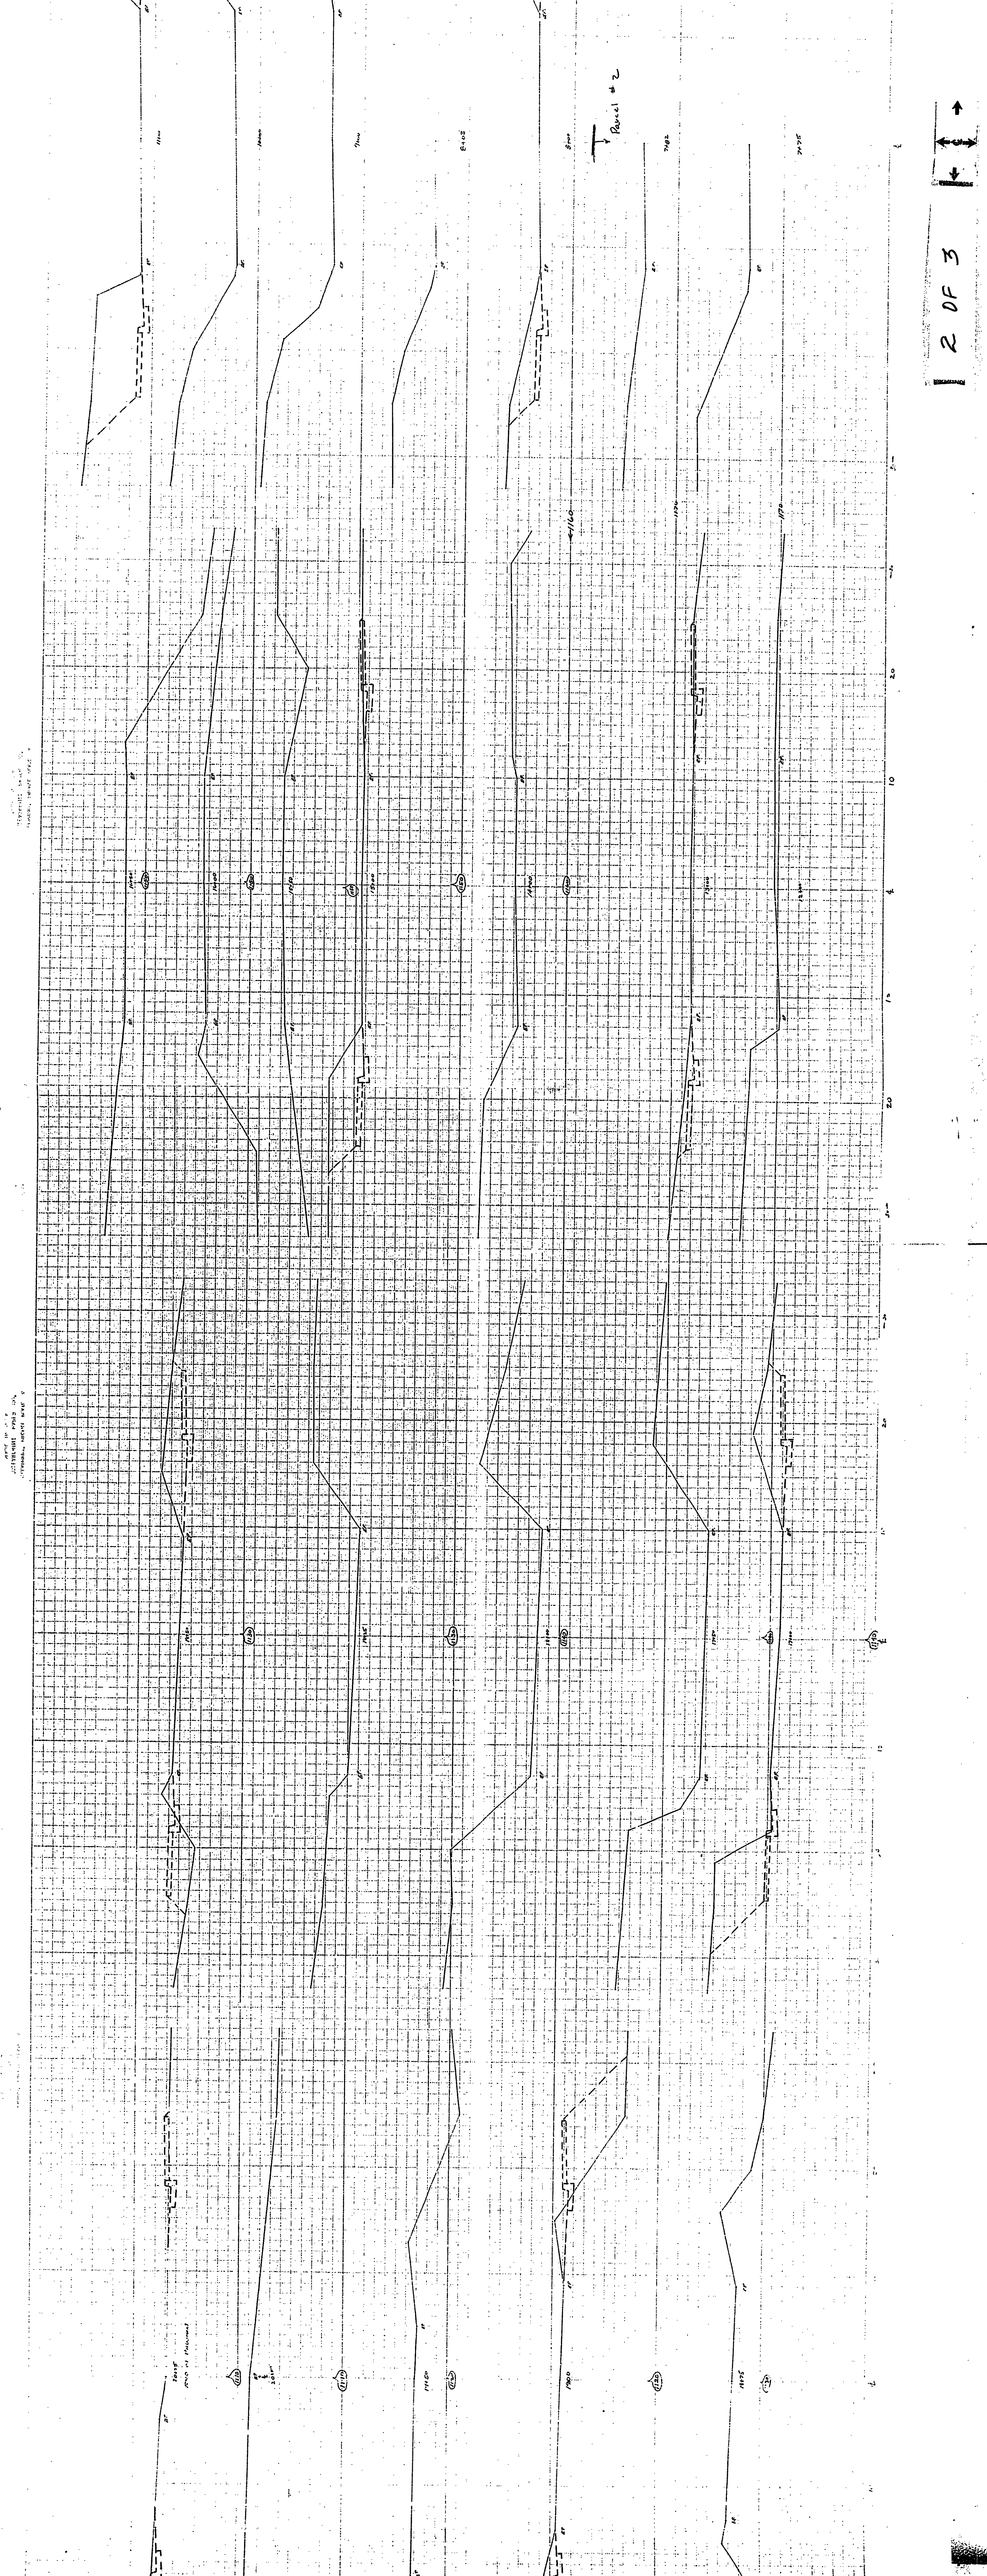

2 OF 3

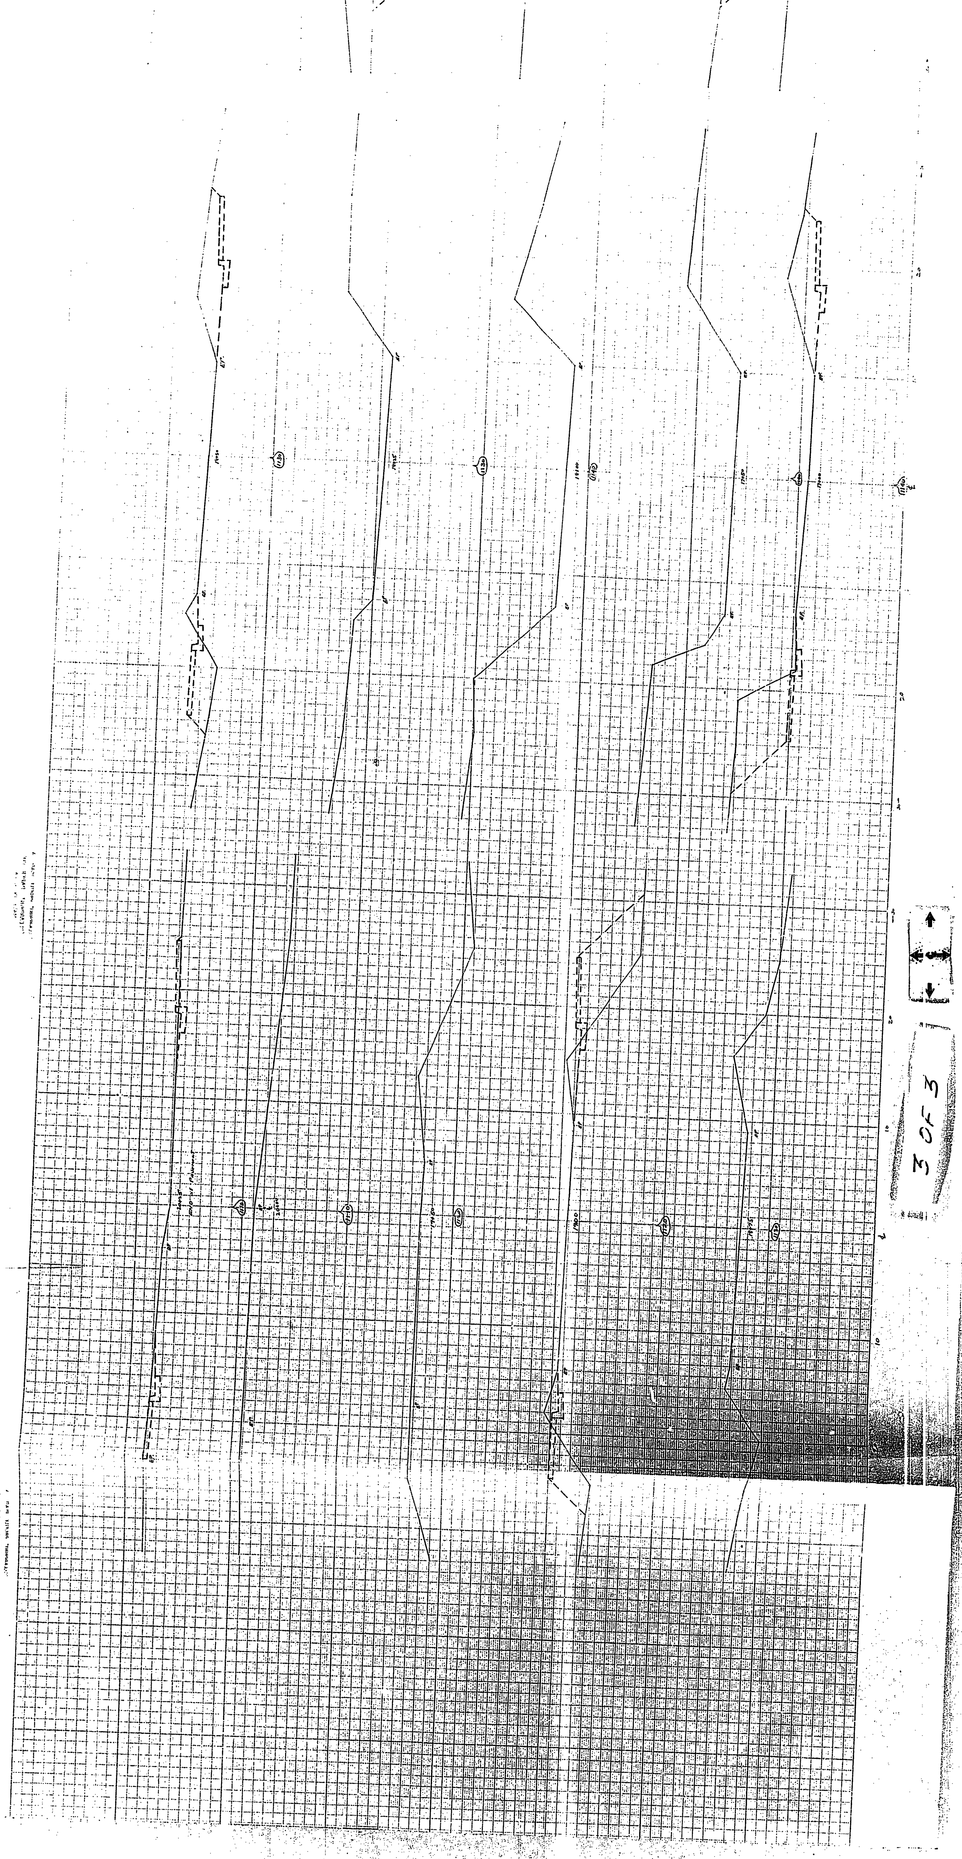

3 OF 3