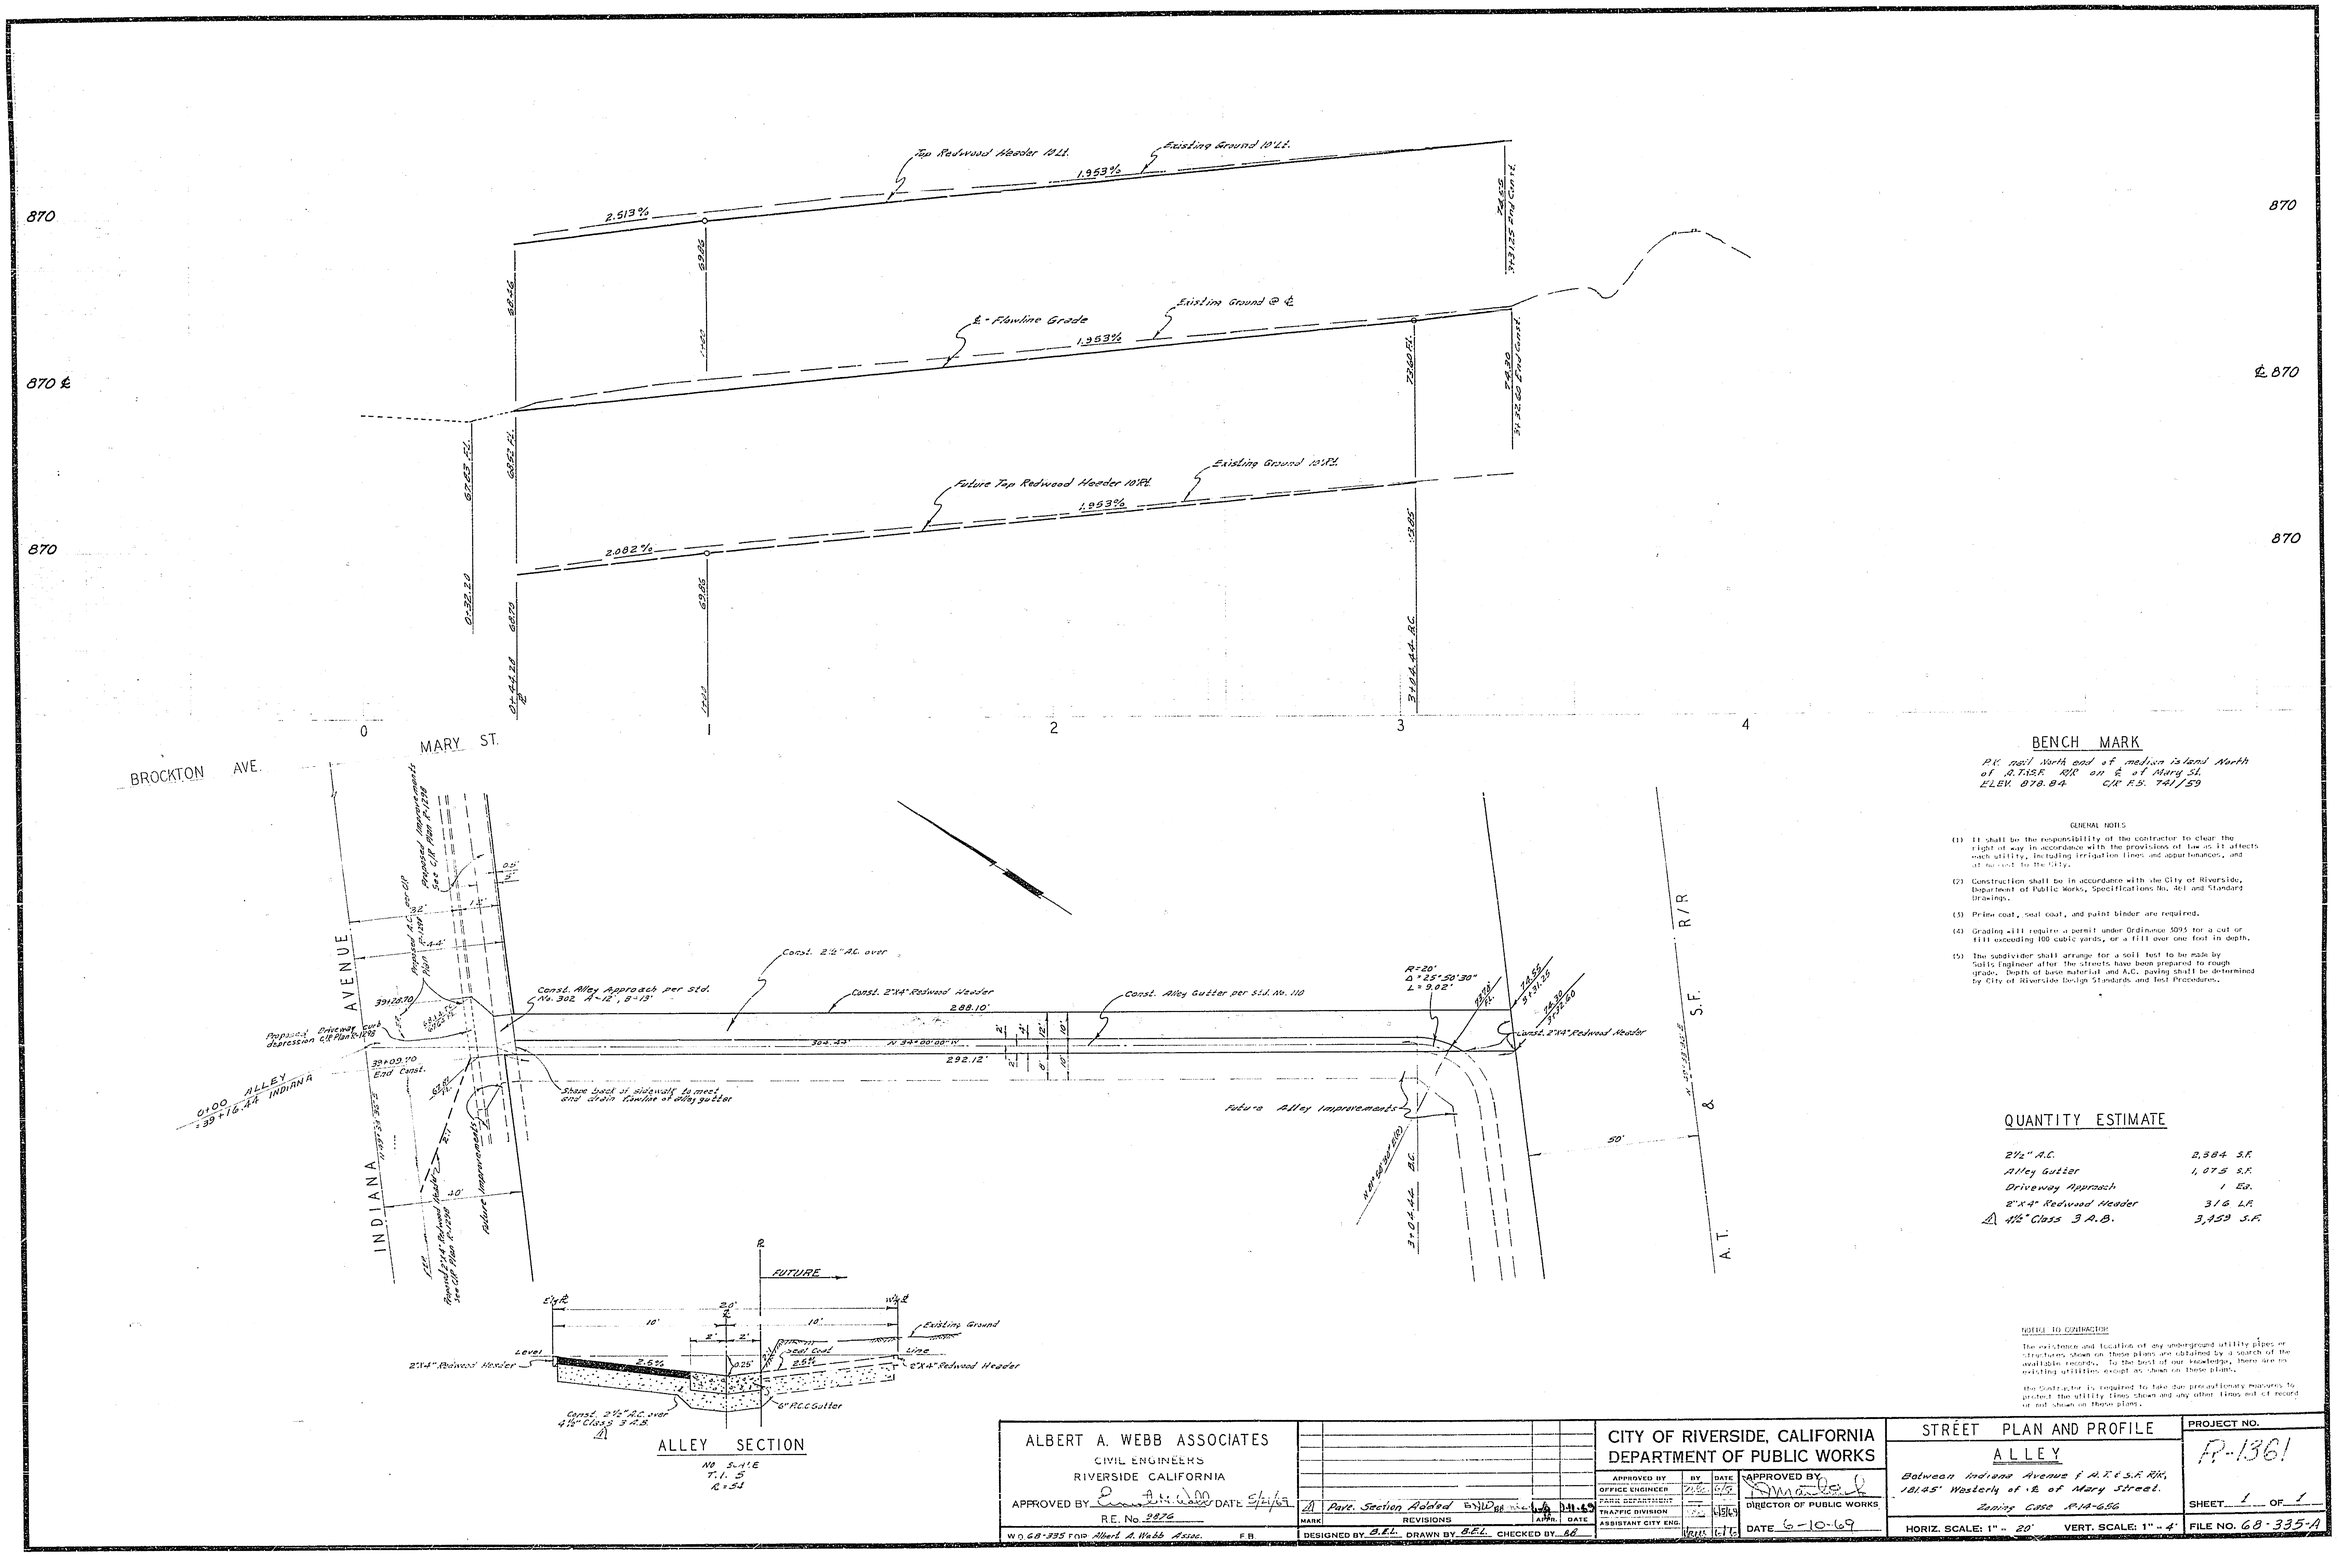

BENCH MARK

P.K. nail North end of median island North of A.T.&S.F. R/R on ℄ of Mary St.
ELEV. 878.84 C/R F.S. 741/59

GENERAL NOTES

(1) It shall be the responsibility of the contractor to clear the right of way in accordance with the provisions of law as it affects each utility, including irrigation lines and appurtenances, and at no cost to the City.

(2) Construction shall be in accordance with the City of Riverside, Department of Public Works, Specifications No. 461 and Standard Drawings.

(3) Prime coat, seal coat, and paint binder are required.

(4) Grading will require a permit under Ordinance 1095 for a cut or fill exceeding 100 cubic yards, or a fill over one foot in depth.

(5) The subdivider shall arrange for a soil test to be made by Soils Engineer after the streets have been prepared to rough grade. Depth of base material and A.C. paving shall be determined by City of Riverside Design Standards and Test Procedures.

QUANTITY ESTIMATE

2½" A.C.	2,384 S.F.
Alley Gutter	1,075 S.F.
Driveway Approach	1 Ea.
2"X4" Redwood Header	316 L.F.
△ 4½" Class 3 A.B.	3,459 S.F.

NOTICE TO CONTRACTOR

The existence and location of any underground utility pipes or structures shown on these plans are obtained by a search of the available records. To the best of our knowledge, there are no existing utilities except as shown on these plans.

The Contractor is required to take sufficient precautionary measures to protect the utility lines shown and any other lines not of record or not shown on these plans.

ALBERT A. WEBB ASSOCIATES
CIVIL ENGINEERS
RIVERSIDE CALIFORNIA

APPROVED BY Ernest A. Webb DATE 5/21/69
R.E. No. 9876

W.O. 68-335 FOR Albert A. Webb Assoc. F.B.

MARK	REVISIONS	APPR.	DATE
△	Pave. Section Added BY WOOD		11-14-69

DESIGNED BY B.E.L. DRAWN BY B.E.L. CHECKED BY BB

CITY OF RIVERSIDE, CALIFORNIA
DEPARTMENT OF PUBLIC WORKS

APPROVED BY	BY	DATE
OFFICE ENGINEER		6-10-69
PARK DEPARTMENT		
TRAFFIC DIVISION		6-10-69
ASSISTANT CITY ENG.		6-10-69

APPROVED BY Dwan Beck
DIRECTOR OF PUBLIC WORKS
DATE 6-10-69

STREET PLAN AND PROFILE
ALLEY
Between Indiana Avenue & A.T.&S.F. R/R, 181.45' Westerly of ℄ of Mary Street.
Zoning Case R-14-656

HORIZ. SCALE: 1" = 20' VERT. SCALE: 1" = 4'

PROJECT NO. P-1361
SHEET 1 OF 1
FILE NO. 68-335-A