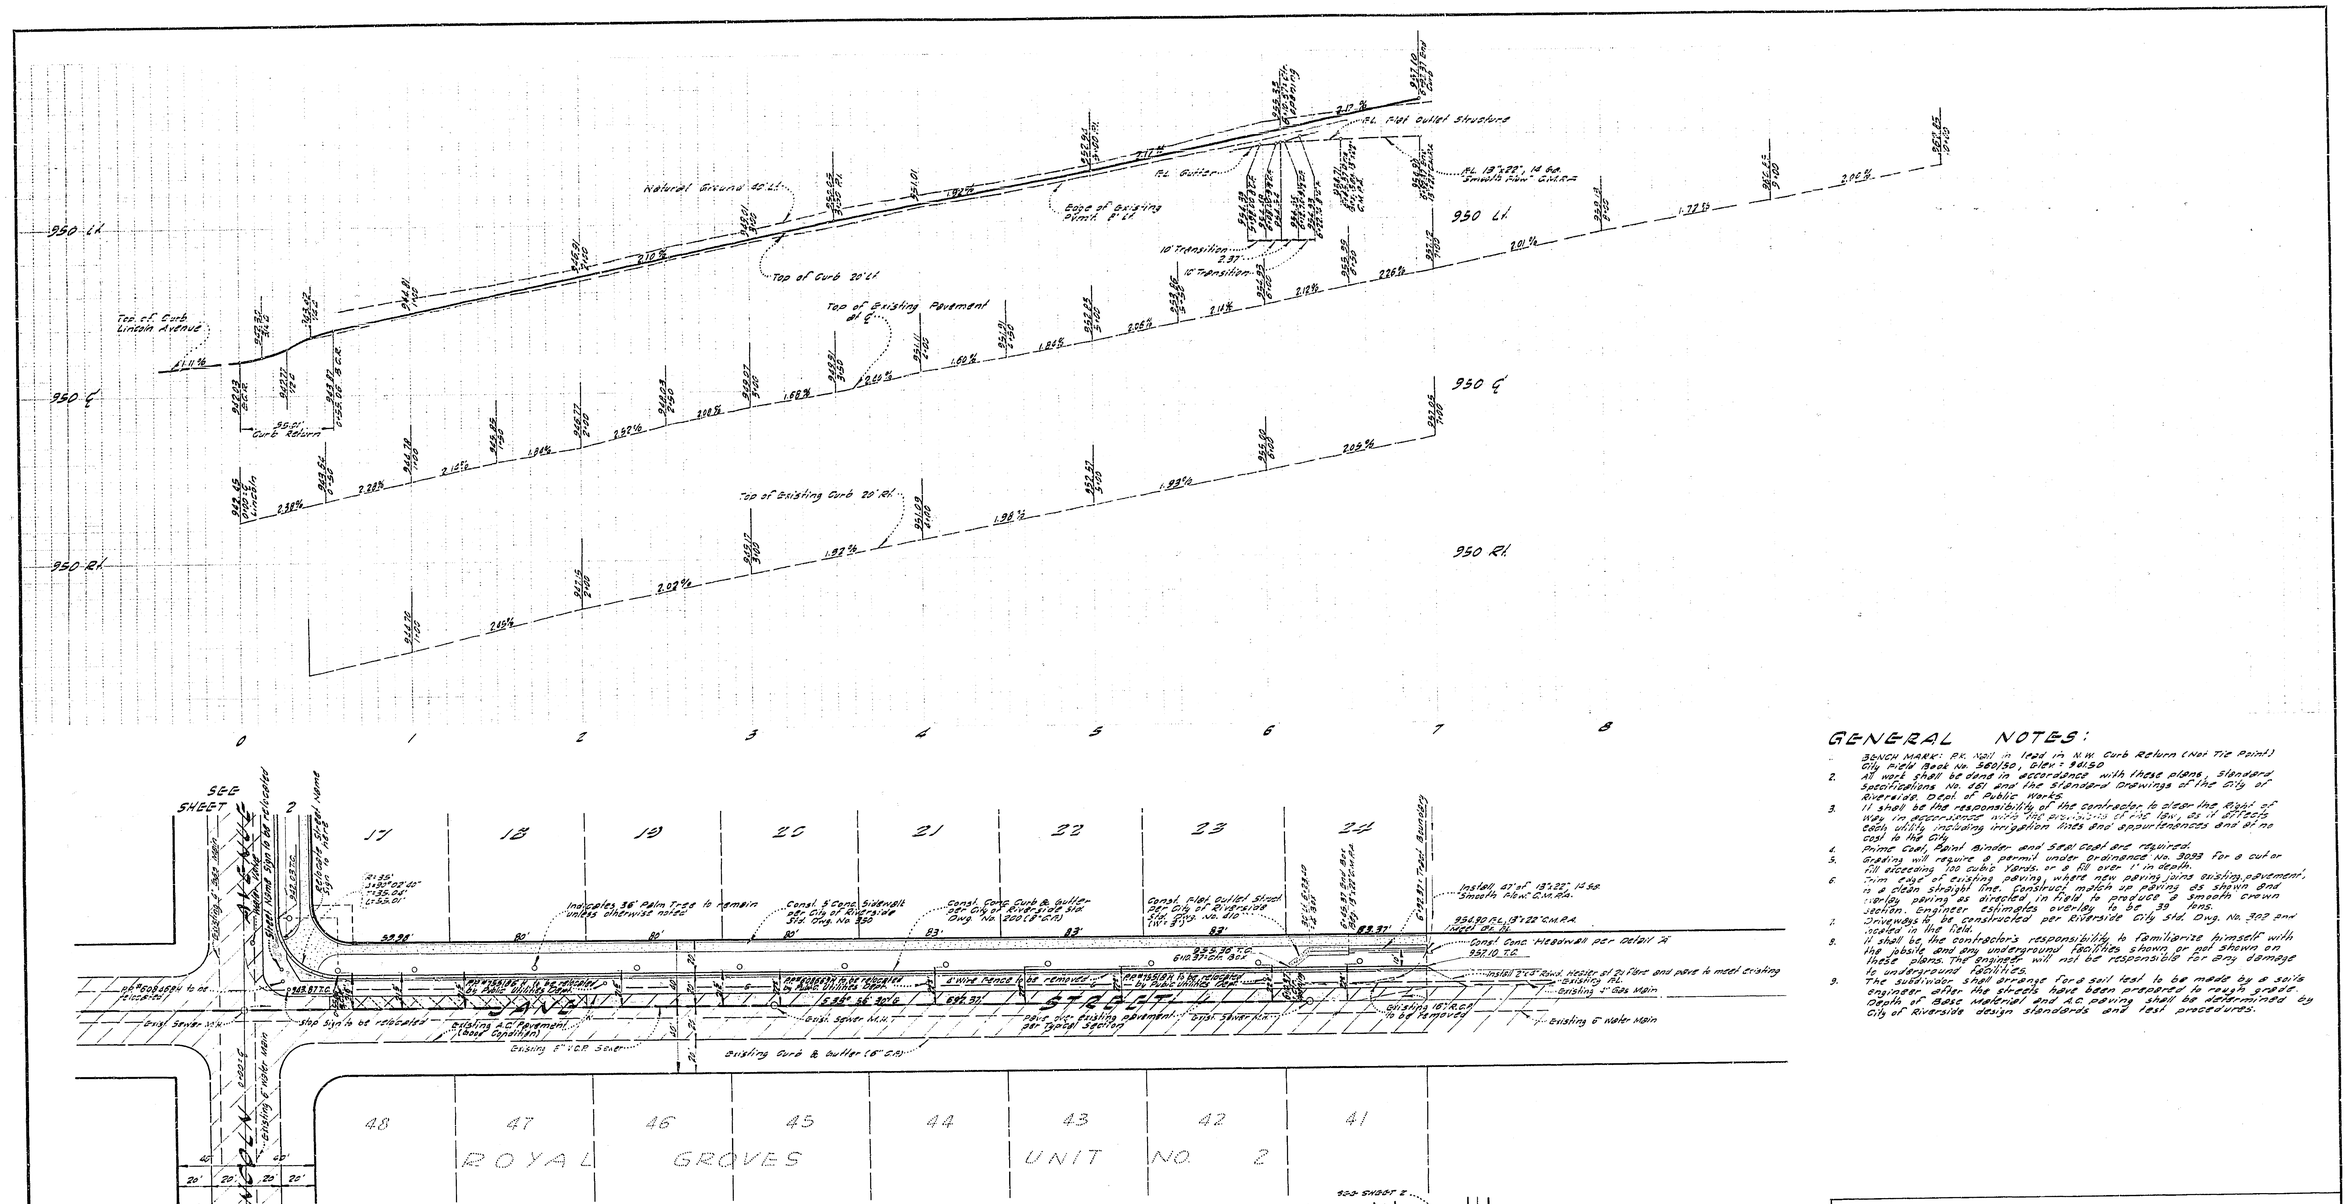

STREET NAME SCHEDULE	
A	LINCOLN AVENUE
	PRISCILLA STREET

Contractor to contact the Traffic Division for block numbers prior to ordering St. name signs.

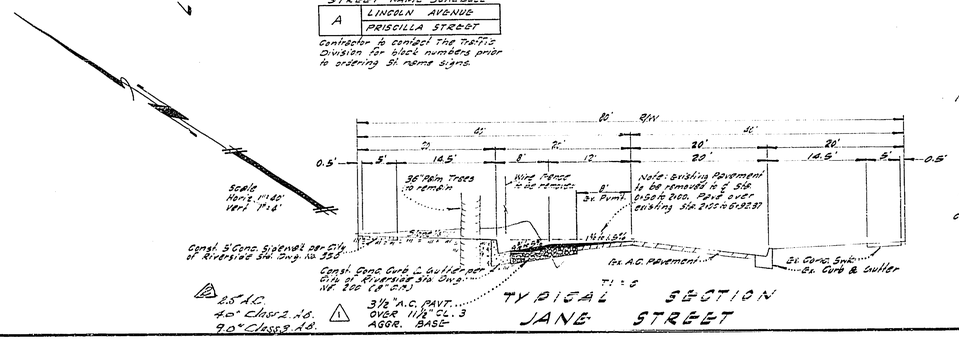

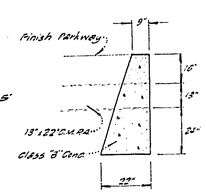

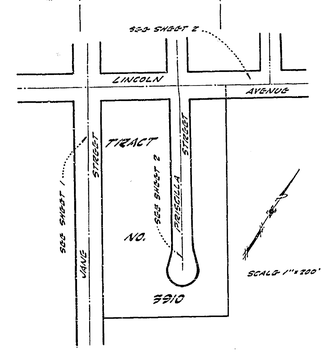

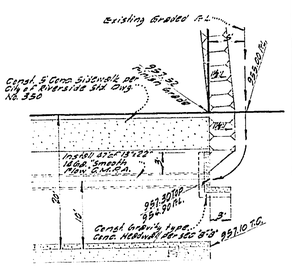

GENERAL NOTES:

1. BENCH MARK: P.K. Nail in lead in N.W. Curb Return (Not Tie Point) City Field Book No. 560/50, Elev.: 941.50
2. All work shall be done in accordance with these plans, standard specifications No. 681 and the standard drawings of the City of Riverside, Dept. of Public Works.
3. It shall be the responsibility of the contractor to clear the right of way in accordance with the provisions of the law, as it affects each utility including irrigation lines and appurtenances and at no cost to the City.
4. Prime Coat, Paint Binder and Seal Coat are required.
5. Grading will require a permit under ordinance No. 3093 for a cut or fill exceeding 100 cubic yards, or a fill over 1' in depth.
6. Trim edge of existing paving where new paving joins existing pavement, to a clean straight line. Construct match up paving as shown and overlay paving as directed in field to produce a smooth crown section. Engineer estimates overlay to be 30 lins.
7. Driveways to be constructed per Riverside City Std. Dwg. No. 302 and located in the field.
8. It shall be the contractor's responsibility to familiarize himself with the possible and any underground facilities showing or not shown on these plans. The engineer will not be responsible for any damage to underground facilities.
9. The subdivider shall arrange for a soil test to be made by a soils engineer after the streets have been graded to rough grade. Depth of base material and A.C. paving shall be determined by City of Riverside design standards and test procedures.

GARNER, TEE, TRACADAS, & TROY
357 WEST SECOND STREET
SAN BERNARDINO, CALIFORNIA

Frank Tracadas 4/10/69
FRANK TRACADAS R. E. 11447

REVISIONS		
MARK	DATE	DESCRIPTION
1	1-15-70	ADDED STRUCTURAL SECTION TO JANE STREET
2	1-16-70	Added Alt. standard

CITY OF RIVERSIDE, CALIFORNIA
DEPARTMENT OF PUBLIC WORKS
PLAN AND PROFILE
TRACT NO. 3910
Jane Street

DESIGNED BY	SUBMITTED BY	APPROVED BY	PROJ. NO.
DRAWN BY	PARK DEPT. TRAFFIC DIV.	Director of Public Works	
CHECKED BY	RECOMMENDED BY ASSISTANT CITY ENGINEER	DATE	SHEET 1 OF 2 SHEETS

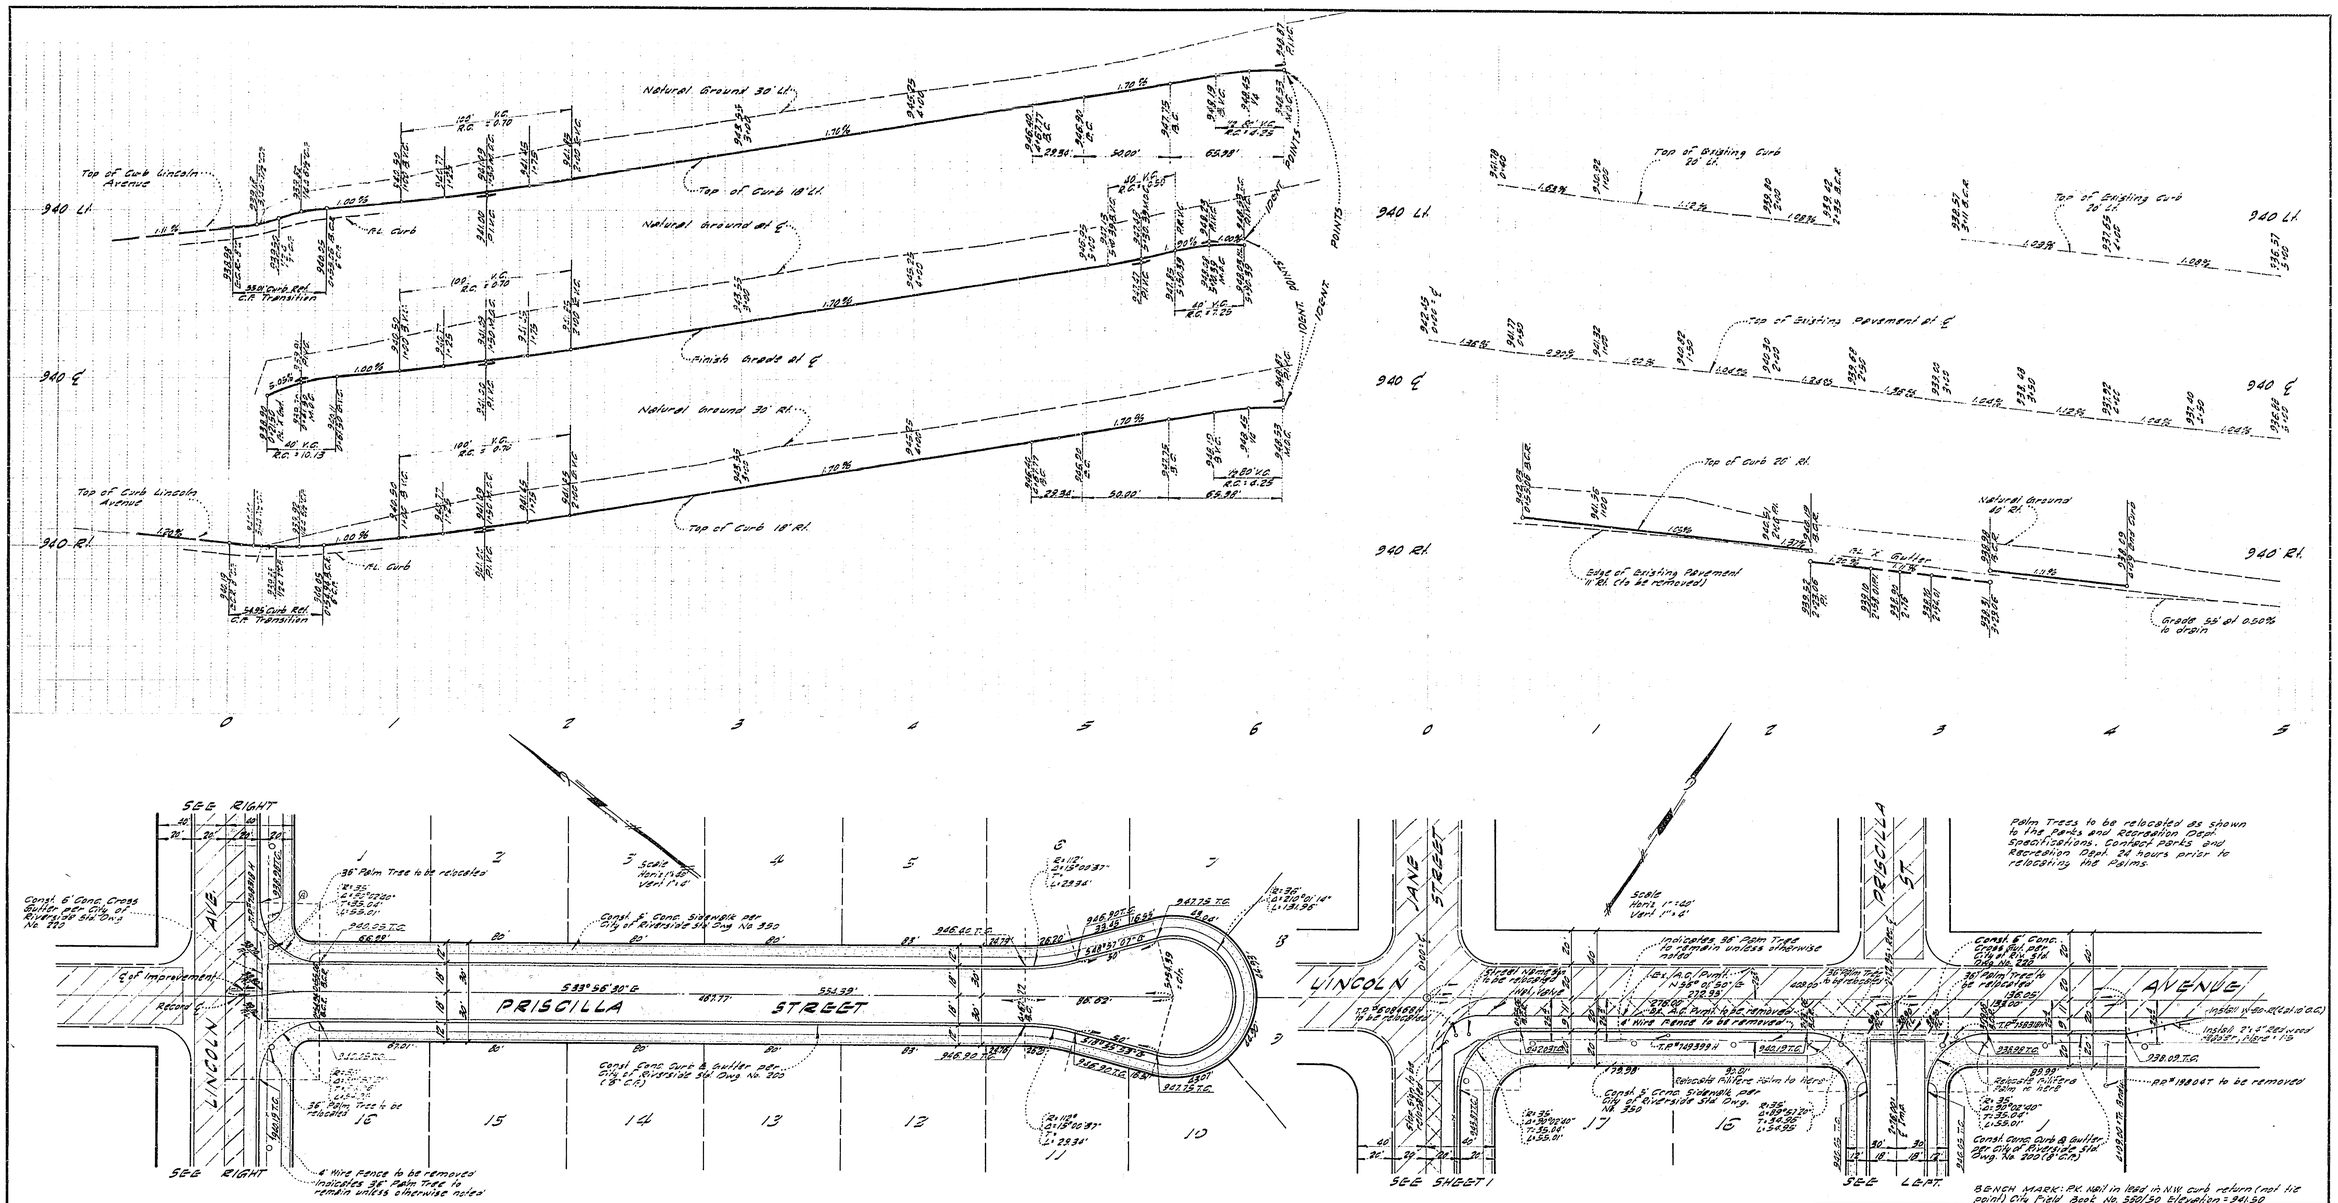

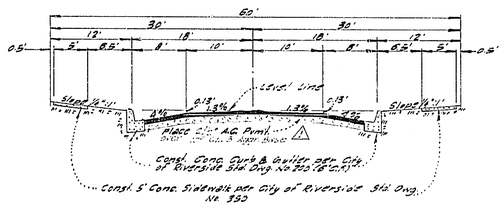

TYPICAL SECTION
PRISCILLA STREET
T.2 = 5

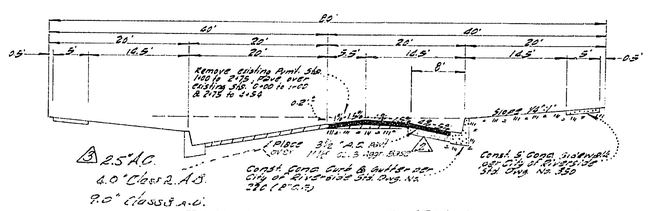

TYPICAL SECTION
LINCOLN AVENUE
T.2 = 6

GARNER, TEE, TRACADAS, & TROY
357 WEST SECOND STREET
SAN BERNARDINO, CALIFORNIA

FRANK TRACADAS — 4/10/69 — R. E. 11447

REVISIONS			CITY OF RIVERSIDE, CALIFORNIA DEPARTMENT OF PUBLIC WORKS
MARK	DATE	DESCRIPTION	PLAN AND PROFILE
1	1-15-70	ADDED STRUCTURAL SECTION TO PRISCILLA STREET. Frank Tracadas	TRACT NO. 3910
2	1-15-70	ADDED STRUCTURAL SECTION TO LINCOLN AVENUE. Frank Tracadas	Priscilla Street & Lincoln Avenue
3	1-16-70	ADDED Alt. Struct. Sect. to PR Lincoln Ave. Frank Tracadas	

APPROVED 1/15/70

DESIGNED BY	SUBMITTED BY	APPROVED BY	PROJ. NO.
DRAWN BY	PARK DEPT. / TRAFFIC DIV.	Director of Public Works	
CHECKED BY	RECOMMENDED BY ASSISTANT CITY ENGINEER	DATE 6-[illegible]-69	SHEET 2 OF 2 SHEETS