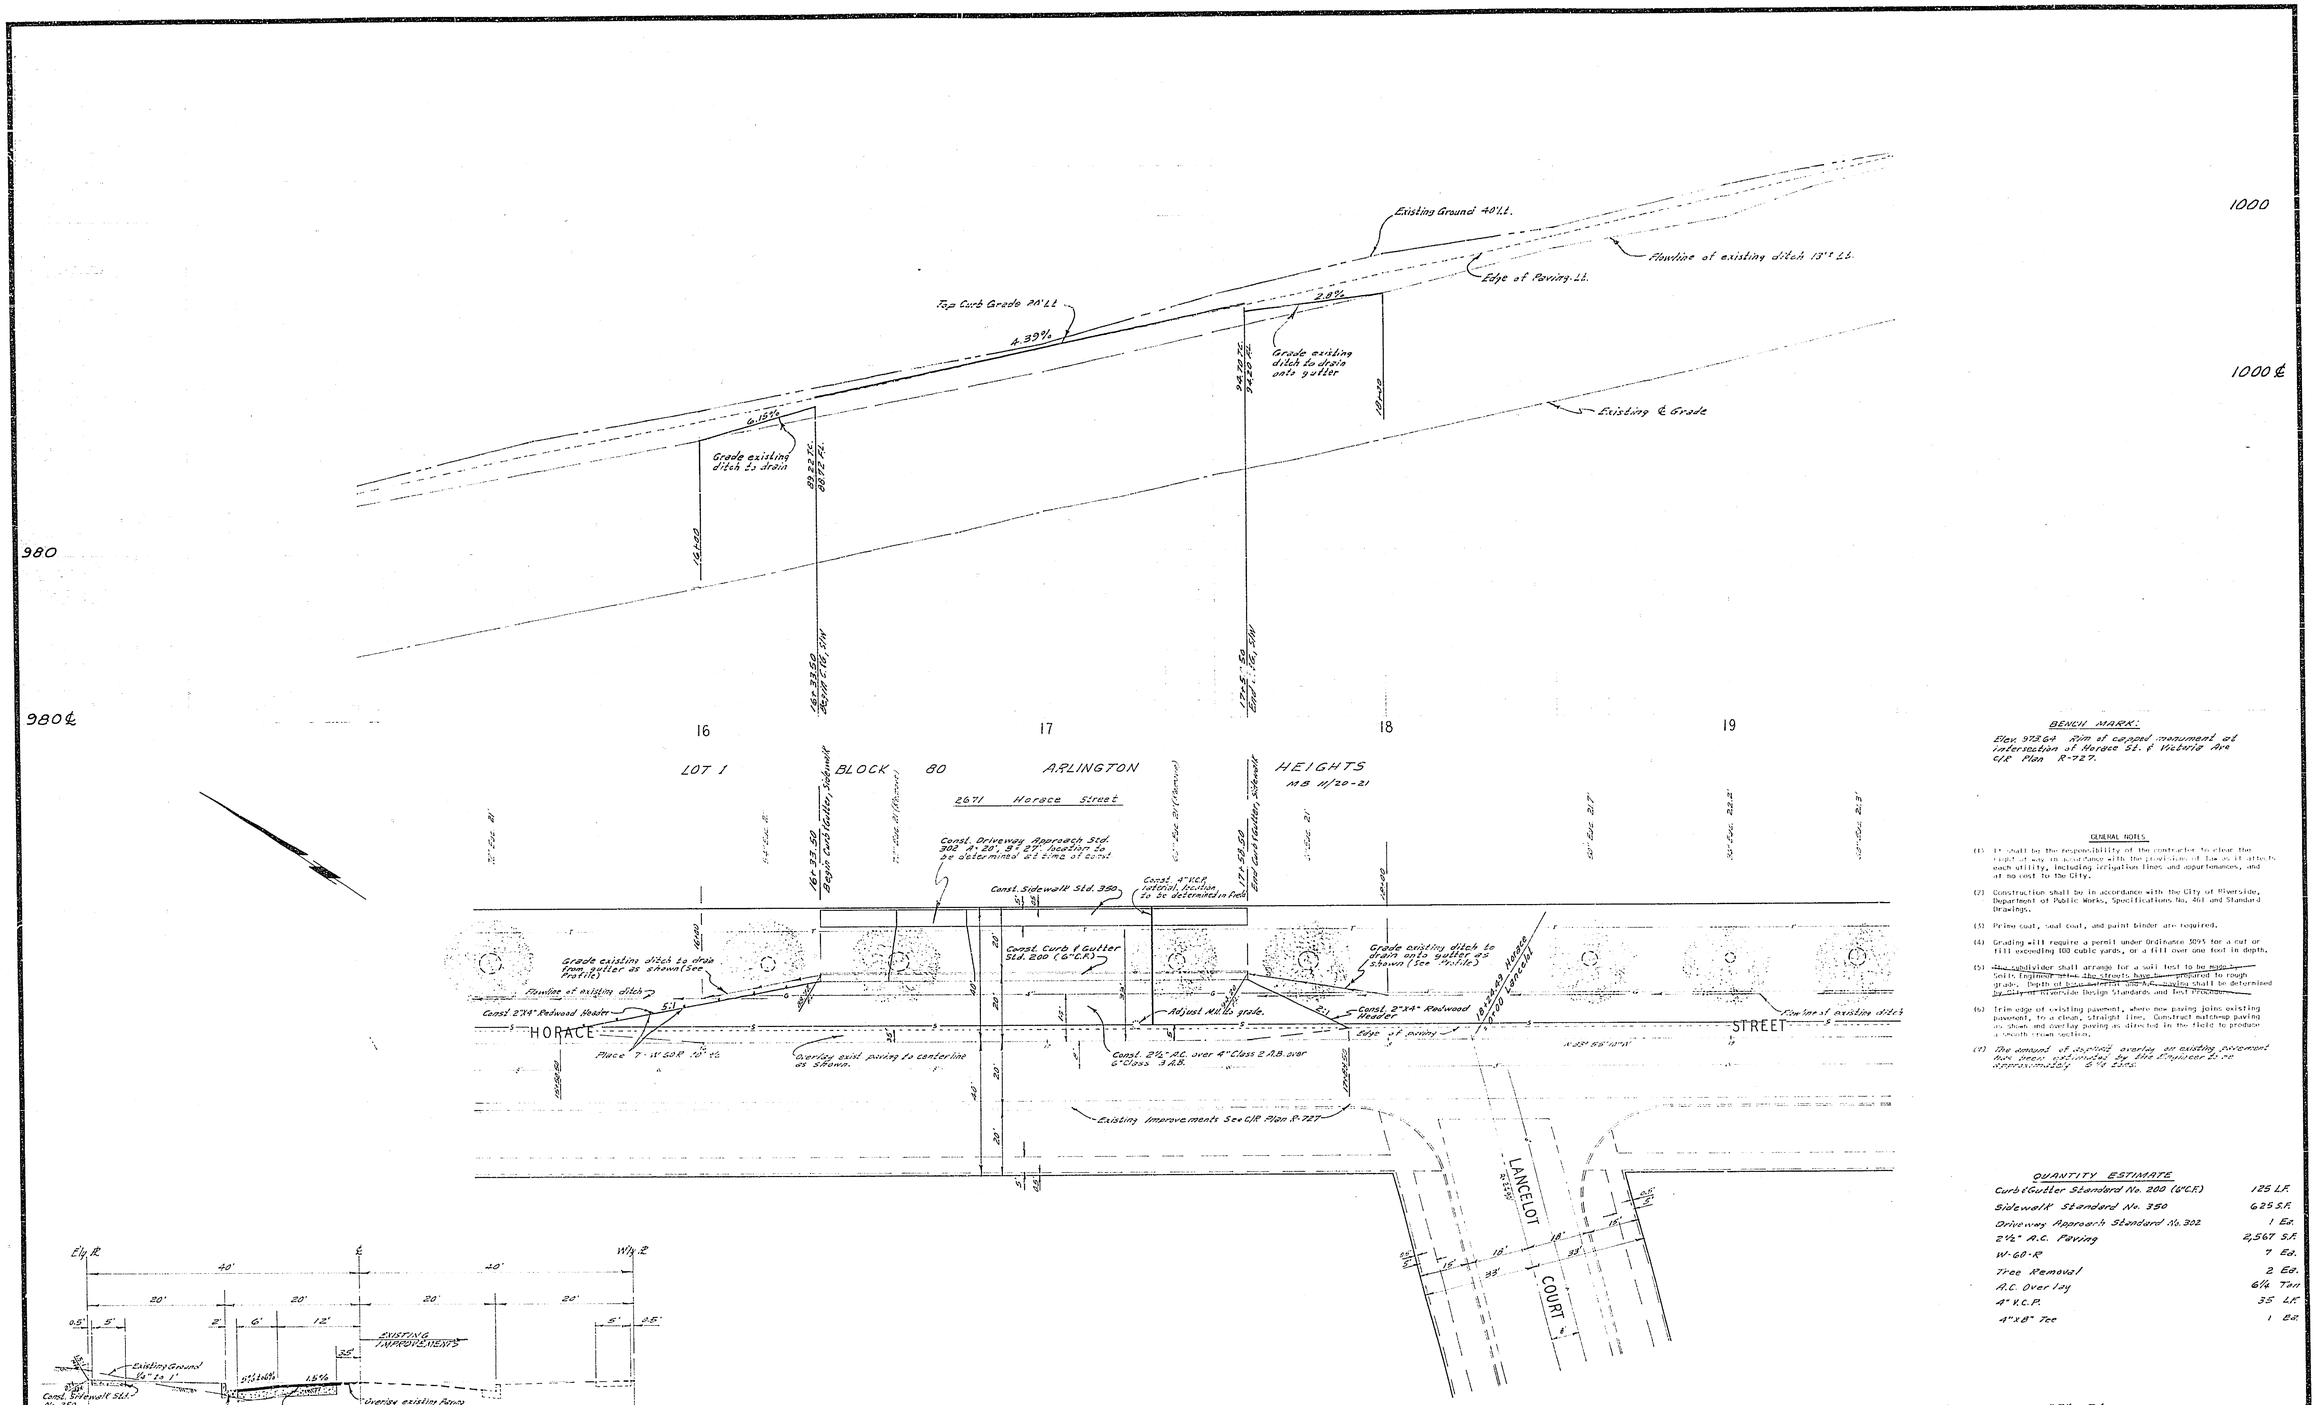

TYPICAL SECTION
HORACE STREET
NO SCALE
T.I. = 6

BENCH MARK:
Elev. 973.64 Rim of capped monument at intersection of Horace St. & Victoria Ave. C/R Plan R-727.

GENERAL NOTES

(1) It shall be the responsibility of the contractor to clear the right of way in accordance with the provisions of law as it affects each utility, including irrigation lines and appurtenances, and at no cost to the City.

(2) Construction shall be in accordance with the City of Riverside, Department of Public Works, Specifications No. 461 and Standard Drawings.

(3) Prime coat, seal coat, and paint binder are required.

(4) Grading will require a permit under Ordinance 3095 for a cut or fill exceeding 100 cubic yards, or a fill over one foot in depth.

(5) ~~The~~ Subdivider shall arrange for a soil test to be made by Soils Engineer after the streets have been prepared to rough grade. Depth of base material under A.C. paving shall be determined by Riverside Design Standards and Test Procedures.

(6) Trim edge of existing pavement, where new paving joins existing pavement, to a clean, straight line. Construct matchup paving as shown and overlay paving as directed in the field to produce a smooth finish section.

(7) The amount of scarifying overlay on existing pavement has been estimated by the Engineer to be approximately 5" to 6" deep.

QUANTITY ESTIMATE

Curb&Gutter Standard No. 200 (6"C.R.)	125 L.F.
Sidewalk Standard No. 350	625 S.F.
Driveway Approach Standard No. 302	1 Ea.
2½" A.C. Paving	2,567 S.F.
W-60-R	7 Ea.
Tree Removal	2 Ea.
A.C. Overlay	6¼ Ton
4" K.C.P.	35 L.F.
4"x8" Tee	1 Ea.

ALBERT A. WEBB ASSOCIATES
CIVIL ENGINEERS
RIVERSIDE, CALIFORNIA
APPROVED BY [signature] DATE 5/23/69
R. E. NO. 9876
W.O. 69-106 FOR: Westpacco Developers F.B. 1002

MARK	REVISIONS	APPR.	DATE
A	Pave Section Alternate Added		5-9-70

DESIGNED BY BEL DRAWN BY BEL CHECKED BY E.N.C.

CITY OF RIVERSIDE, CALIFORNIA
DEPARTMENT OF PUBLIC WORKS

APPROVED BY	BY	DATE
OFFICE ENGINEER		6/16
PARK DEPARTMENT		6/16
TRAFFIC DIVISION		6-18-69
ASSISTANT CITY ENG.		6-18
		6-18

APPROVED BY [signature]
DIRECTOR OF PUBLIC WORKS
DATE 6-18-69

S.R. 641 "R" = 34

STREET PLAN AND PROFILE
HORACE STREET
Easterly Side, between Victoria Ave. and Lancelot Court.
Building Permit 2671 Horace St.

HORIZ. SCALE: 1" = 20' VERT. SCALE: 1" = 4'

PROJECT NO. R-1364
SHEET 1 OF 1
FILE NO. 69-106-A