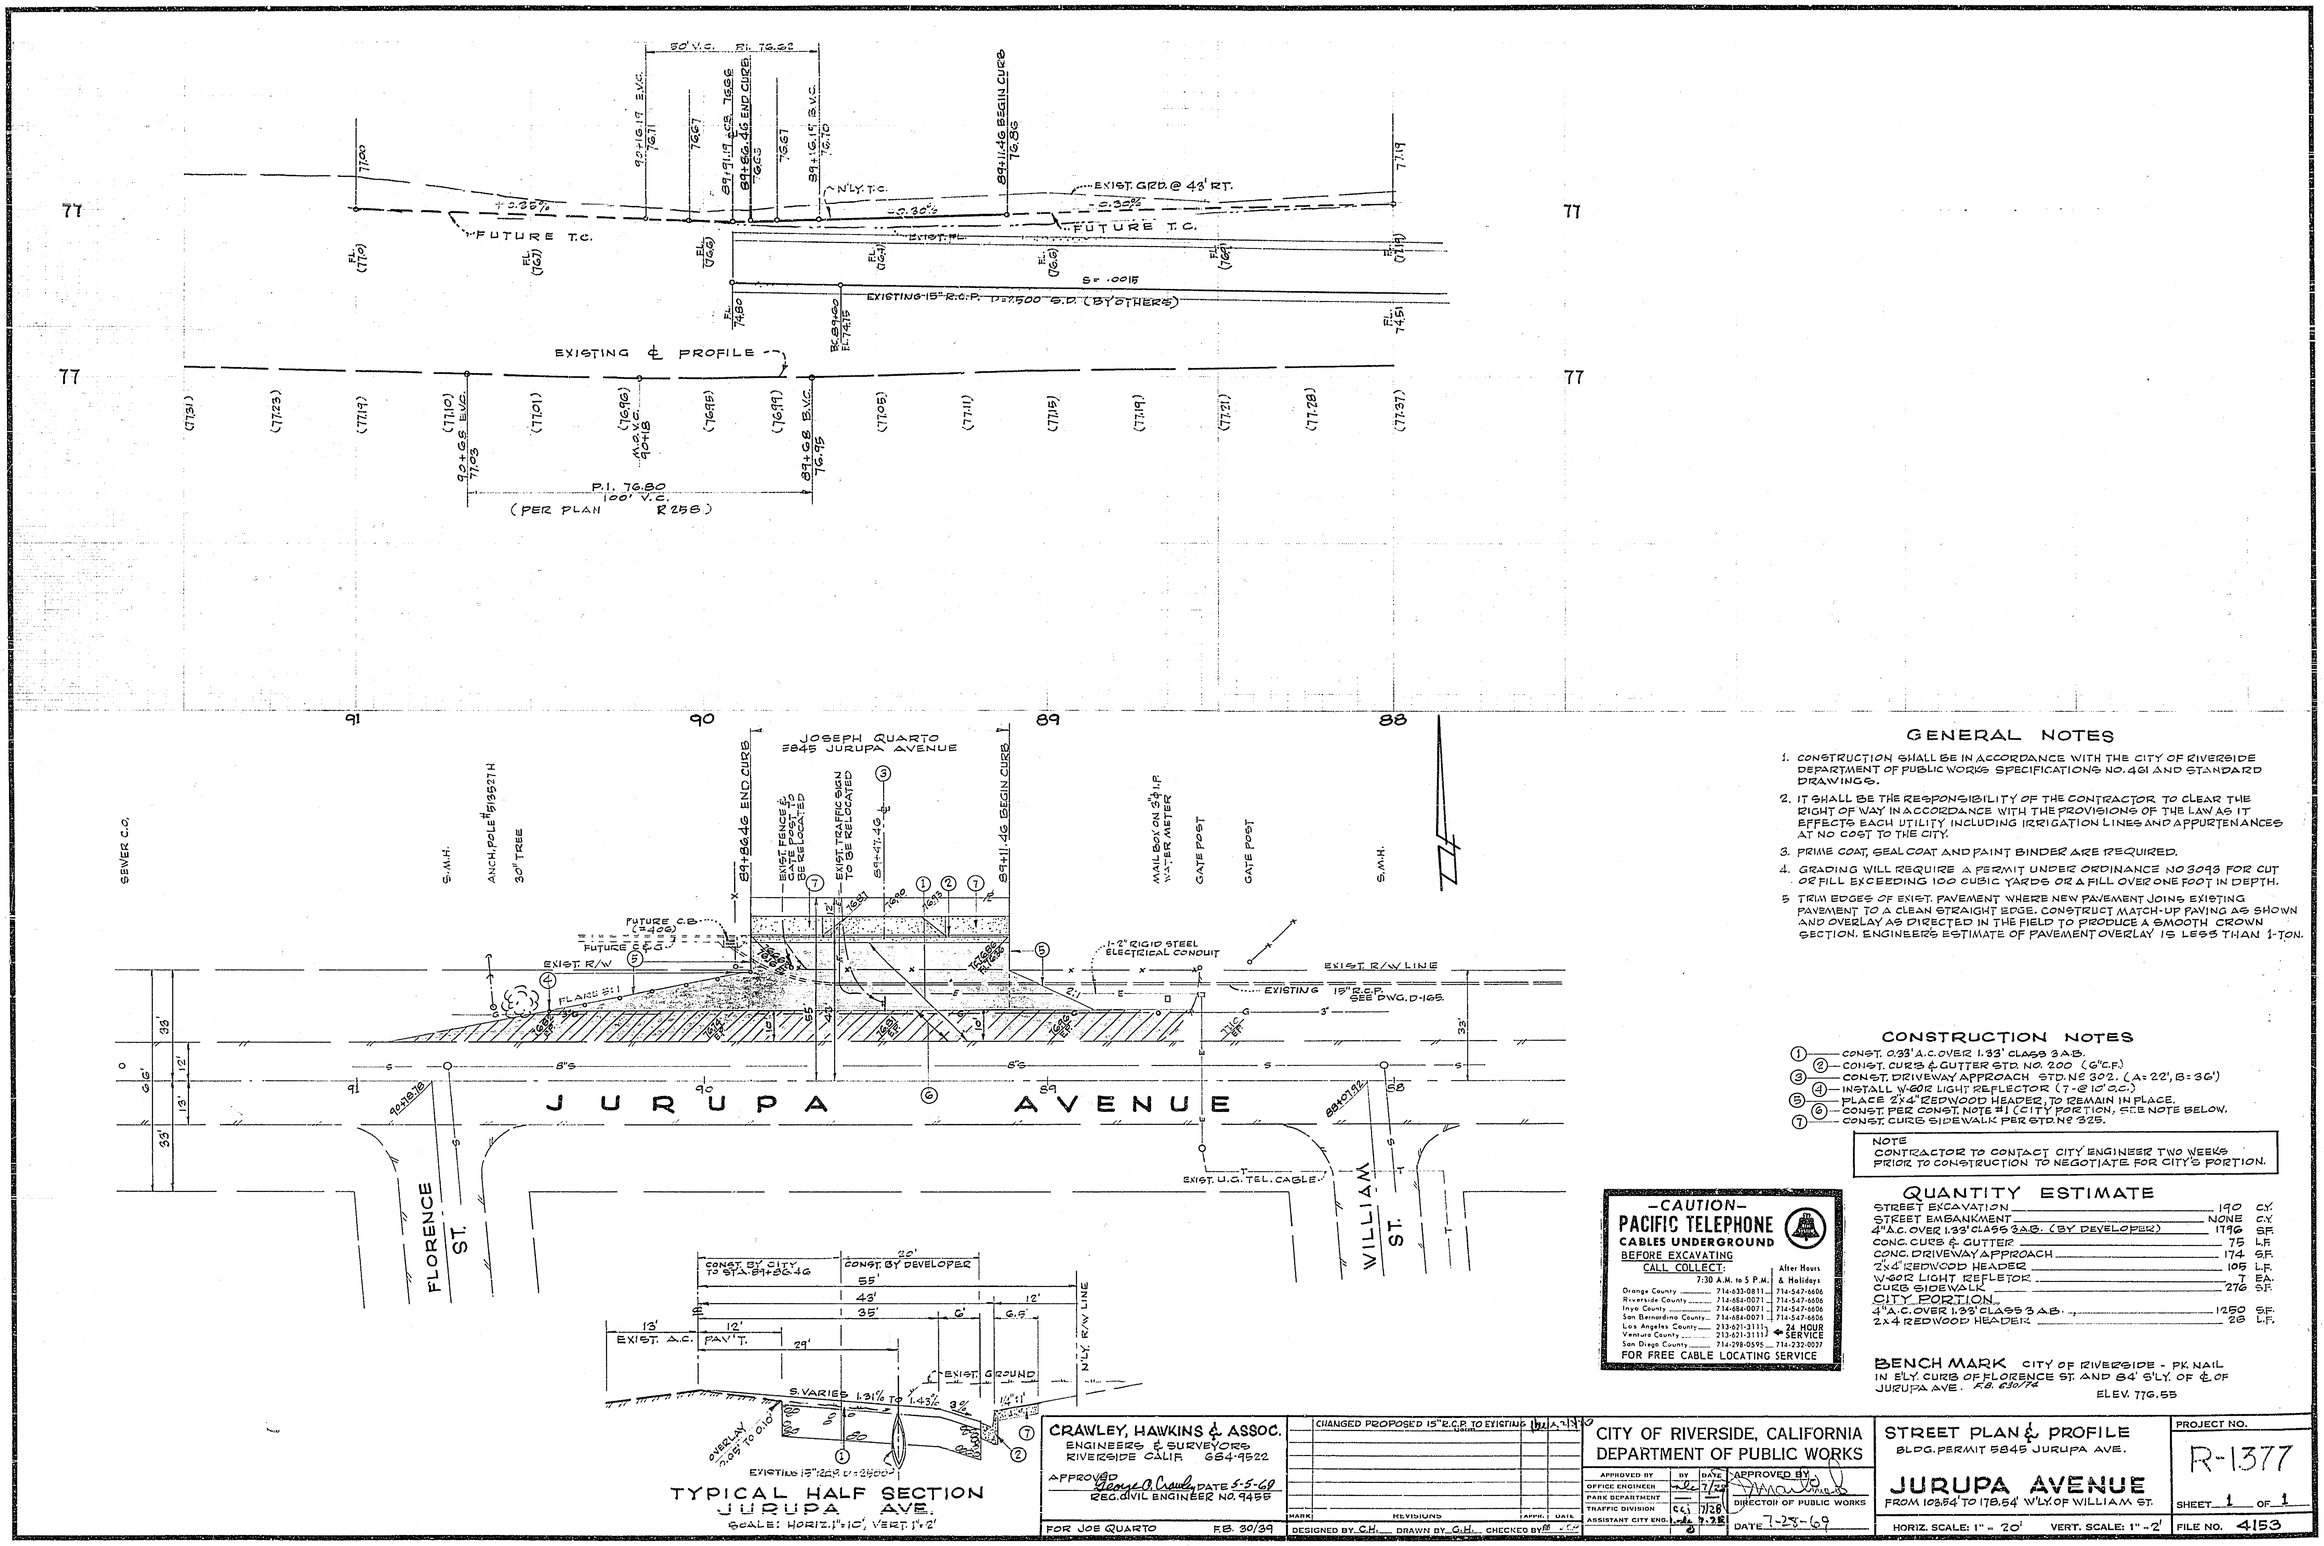

GENERAL NOTES

1. CONSTRUCTION SHALL BE IN ACCORDANCE WITH THE CITY OF RIVERSIDE DEPARTMENT OF PUBLIC WORKS SPECIFICATIONS NO. 461 AND STANDARD DRAWINGS.
2. IT SHALL BE THE RESPONSIBILITY OF THE CONTRACTOR TO CLEAR THE RIGHT OF WAY IN ACCORDANCE WITH THE PROVISIONS OF THE LAW AS IT EFFECTS EACH UTILITY INCLUDING IRRIGATION LINES AND APPURTENANCES AT NO COST TO THE CITY.
3. PRIME COAT, SEAL COAT AND PAINT BINDER ARE REQUIRED.
4. GRADING WILL REQUIRE A PERMIT UNDER ORDINANCE NO 3093 FOR CUT OR FILL EXCEEDING 100 CUBIC YARDS OR A FILL OVER ONE FOOT IN DEPTH.
5. TRIM EDGES OF EXIST. PAVEMENT WHERE NEW PAVEMENT JOINS EXISTING PAVEMENT TO A CLEAN STRAIGHT EDGE. CONSTRUCT MATCH-UP PAVING AS SHOWN AND OVERLAY AS DIRECTED IN THE FIELD TO PRODUCE A SMOOTH CROWN SECTION. ENGINEER'S ESTIMATE OF PAVEMENT OVERLAY IS LESS THAN 1-TON.

CONSTRUCTION NOTES

1. CONST. 0.33' A.C. OVER 1.33' CLASS 3 A.B.
2. CONST. CURB & GUTTER STD. NO. 200 (6" C.F.)
3. CONST. DRIVEWAY APPROACH STD. Nº 302. (A = 22', B = 36')
4. INSTALL W-60R LIGHT REFLECTOR (7 - @ 10' O.C.)
5. PLACE 2X4" REDWOOD HEADER, TO REMAIN IN PLACE.
6. CONST. PER CONST. NOTE #1 (CITY PORTION, SEE NOTE BELOW.
7. CONST. CURB SIDEWALK PER STD. Nº 325.

NOTE
CONTRACTOR TO CONTACT CITY ENGINEER TWO WEEKS PRIOR TO CONSTRUCTION TO NEGOTIATE FOR CITY'S PORTION.

-CAUTION-
PACIFIC TELEPHONE
CABLES UNDERGROUND
BEFORE EXCAVATING
CALL COLLECT:

	7:30 A.M. to 5 P.M.	After Hours & Holidays
Orange County	714-633-0811	714-547-6606
Riverside County	714-684-0071	714-547-6606
Inyo County	714-684-0071	714-547-6606
San Bernardino County	714-684-0071	714-547-6606
Los Angeles County	213-621-3111	24 HOUR SERVICE
Ventura County	213-621-3111	
San Diego County	714-298-0595	714-232-0037

FOR FREE CABLE LOCATING SERVICE

QUANTITY ESTIMATE

STREET EXCAVATION	190	C.Y.
STREET EMBANKMENT	NONE	C.Y.
4" A.C. OVER 1.33' CLASS 3 A.B. (BY DEVELOPER)	1796	S.F.
CONC. CURB & GUTTER	75	L.F.
CONC. DRIVEWAY APPROACH	174	S.F.
2X4" REDWOOD HEADER	105	L.F.
W-60R LIGHT REFLETOR	7	EA.
CURB SIDEWALK	276	S.F.
CITY PORTION		
4" A.C. OVER 1.33' CLASS 3 A.B.	1250	S.F.
2X4 REDWOOD HEADER	28	L.F.

BENCH MARK CITY OF RIVERSIDE - PK NAIL IN E'LY. CURB OF FLORENCE ST. AND 84' S'LY. OF ℄ OF JURUPA AVE. F.B. 230/14
ELEV. 776.55

CRAWLEY, HAWKINS & ASSOC.
ENGINEERS & SURVEYORS
RIVERSIDE CALIF. 684-9522
APPROVED George A. Crawley DATE 5-5-69
REG. CIVIL ENGINEER NO. 9455

FOR JOB QUARTO F.B. 30/39

MARK	REVISIONS	APPR.	DATE
	CHANGED PROPOSED 15" R.C.P. TO EXISTING		

DESIGNED BY C.H. DRAWN BY G.H. CHECKED BY

CITY OF RIVERSIDE, CALIFORNIA
DEPARTMENT OF PUBLIC WORKS

APPROVED BY	BY	DATE
OFFICE ENGINEER		7/28
PARK DEPARTMENT		
TRAFFIC DIVISION		7/28
ASSISTANT CITY ENG.		7-28

APPROVED BY
DIRECTOR OF PUBLIC WORKS
DATE 7-28-69

STREET PLAN & PROFILE
BLDG. PERMIT 5845 JURUPA AVE.
JURUPA AVENUE
FROM 103.54' TO 178.54' W'LY. OF WILLIAM ST.
HORIZ. SCALE: 1" = 20' VERT. SCALE: 1" = 2'

PROJECT NO. R-1377
SHEET 1 OF 1
FILE NO. 4153