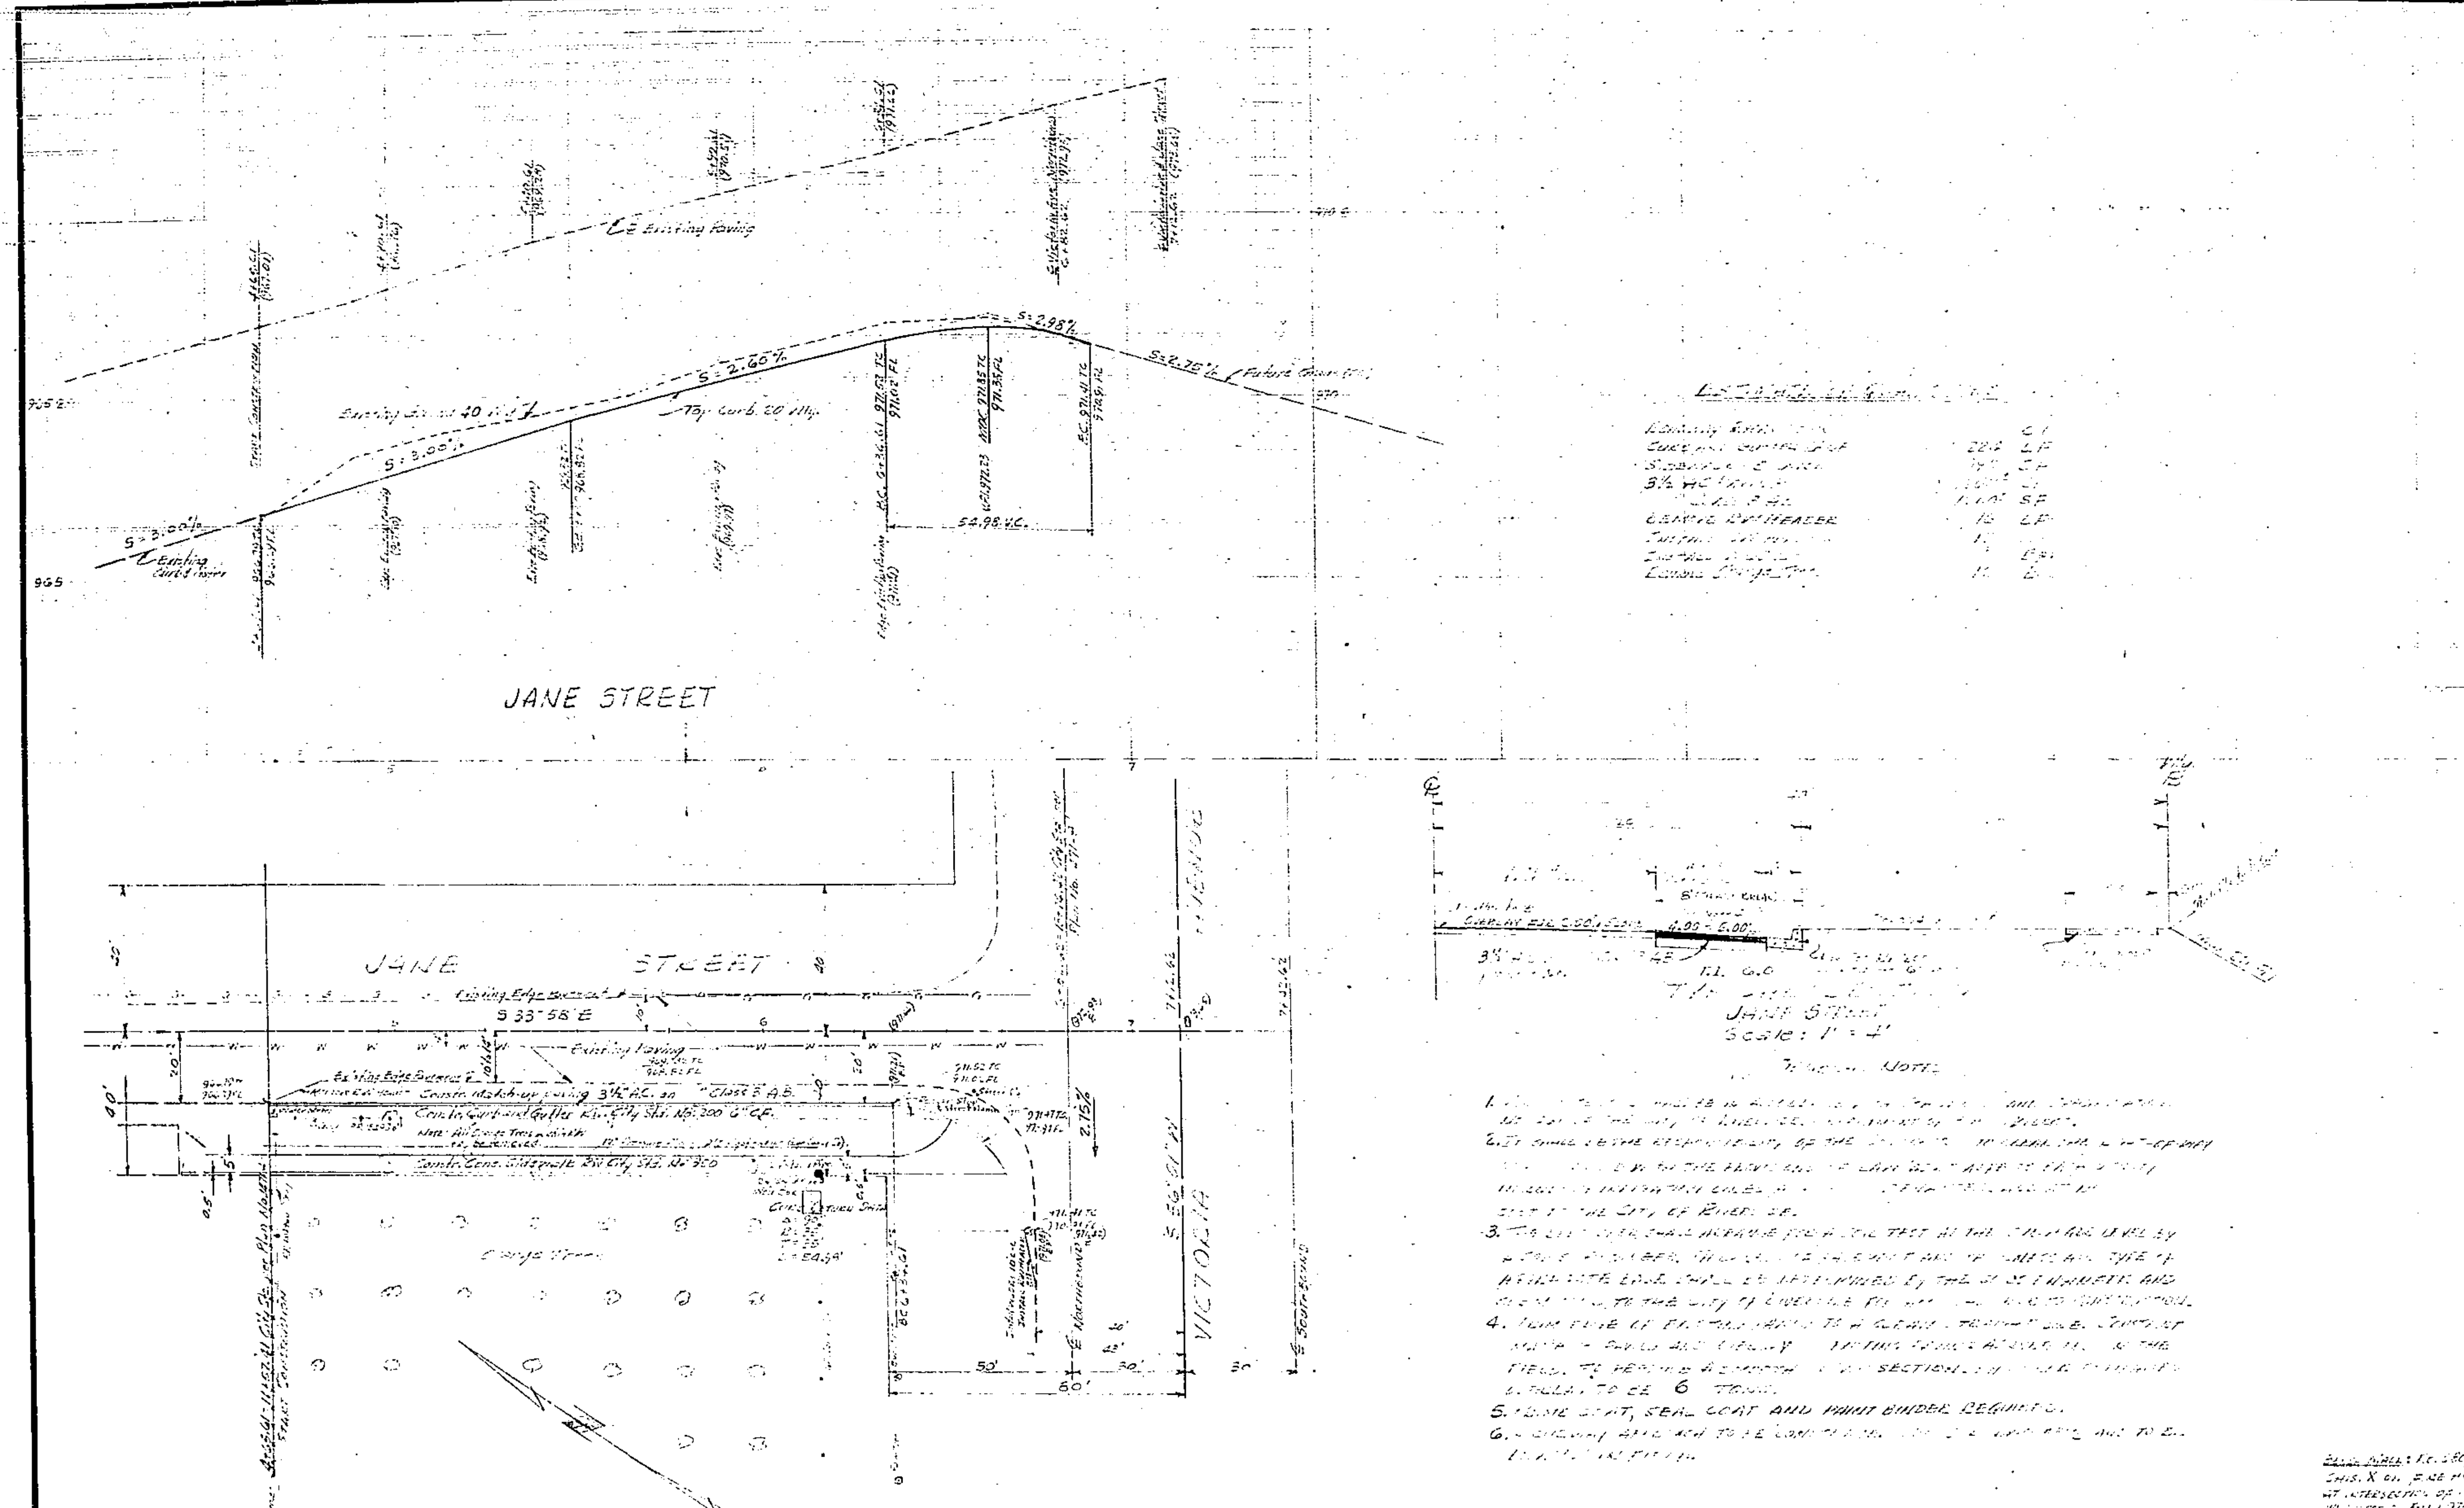

Grading approved by:	
TH.OLAFSBURG SURVEYING & ENGINEERING, Riverside, California	
June 1969	Joseph C. Guntiller, R.E. 11424

CITY OF RIVERSIDE, CALIFORNIA
DEPARTMENT OF PUBLIC WORKS

APPROVED BY: Office Engineer; Park Department; Traffic Division; Assistant City Eng.

APPROVED BY: DIRECTOR OF PUBLIC WORKS

DATE 8-25-69

DESIGNED BY — DRAWN BY — CHECKED BY

PLAN AND PROFILE
JANE STREET
S.W. SIDE NW'LY OF VICTORIA AVE.
P.S. 1054

HORIZ. SCALE: 1" = 20' VERT. SCALE: 1" = 2'

PROJECT NO.

R-1580

SHEET 1 OF 1

FILE NO.