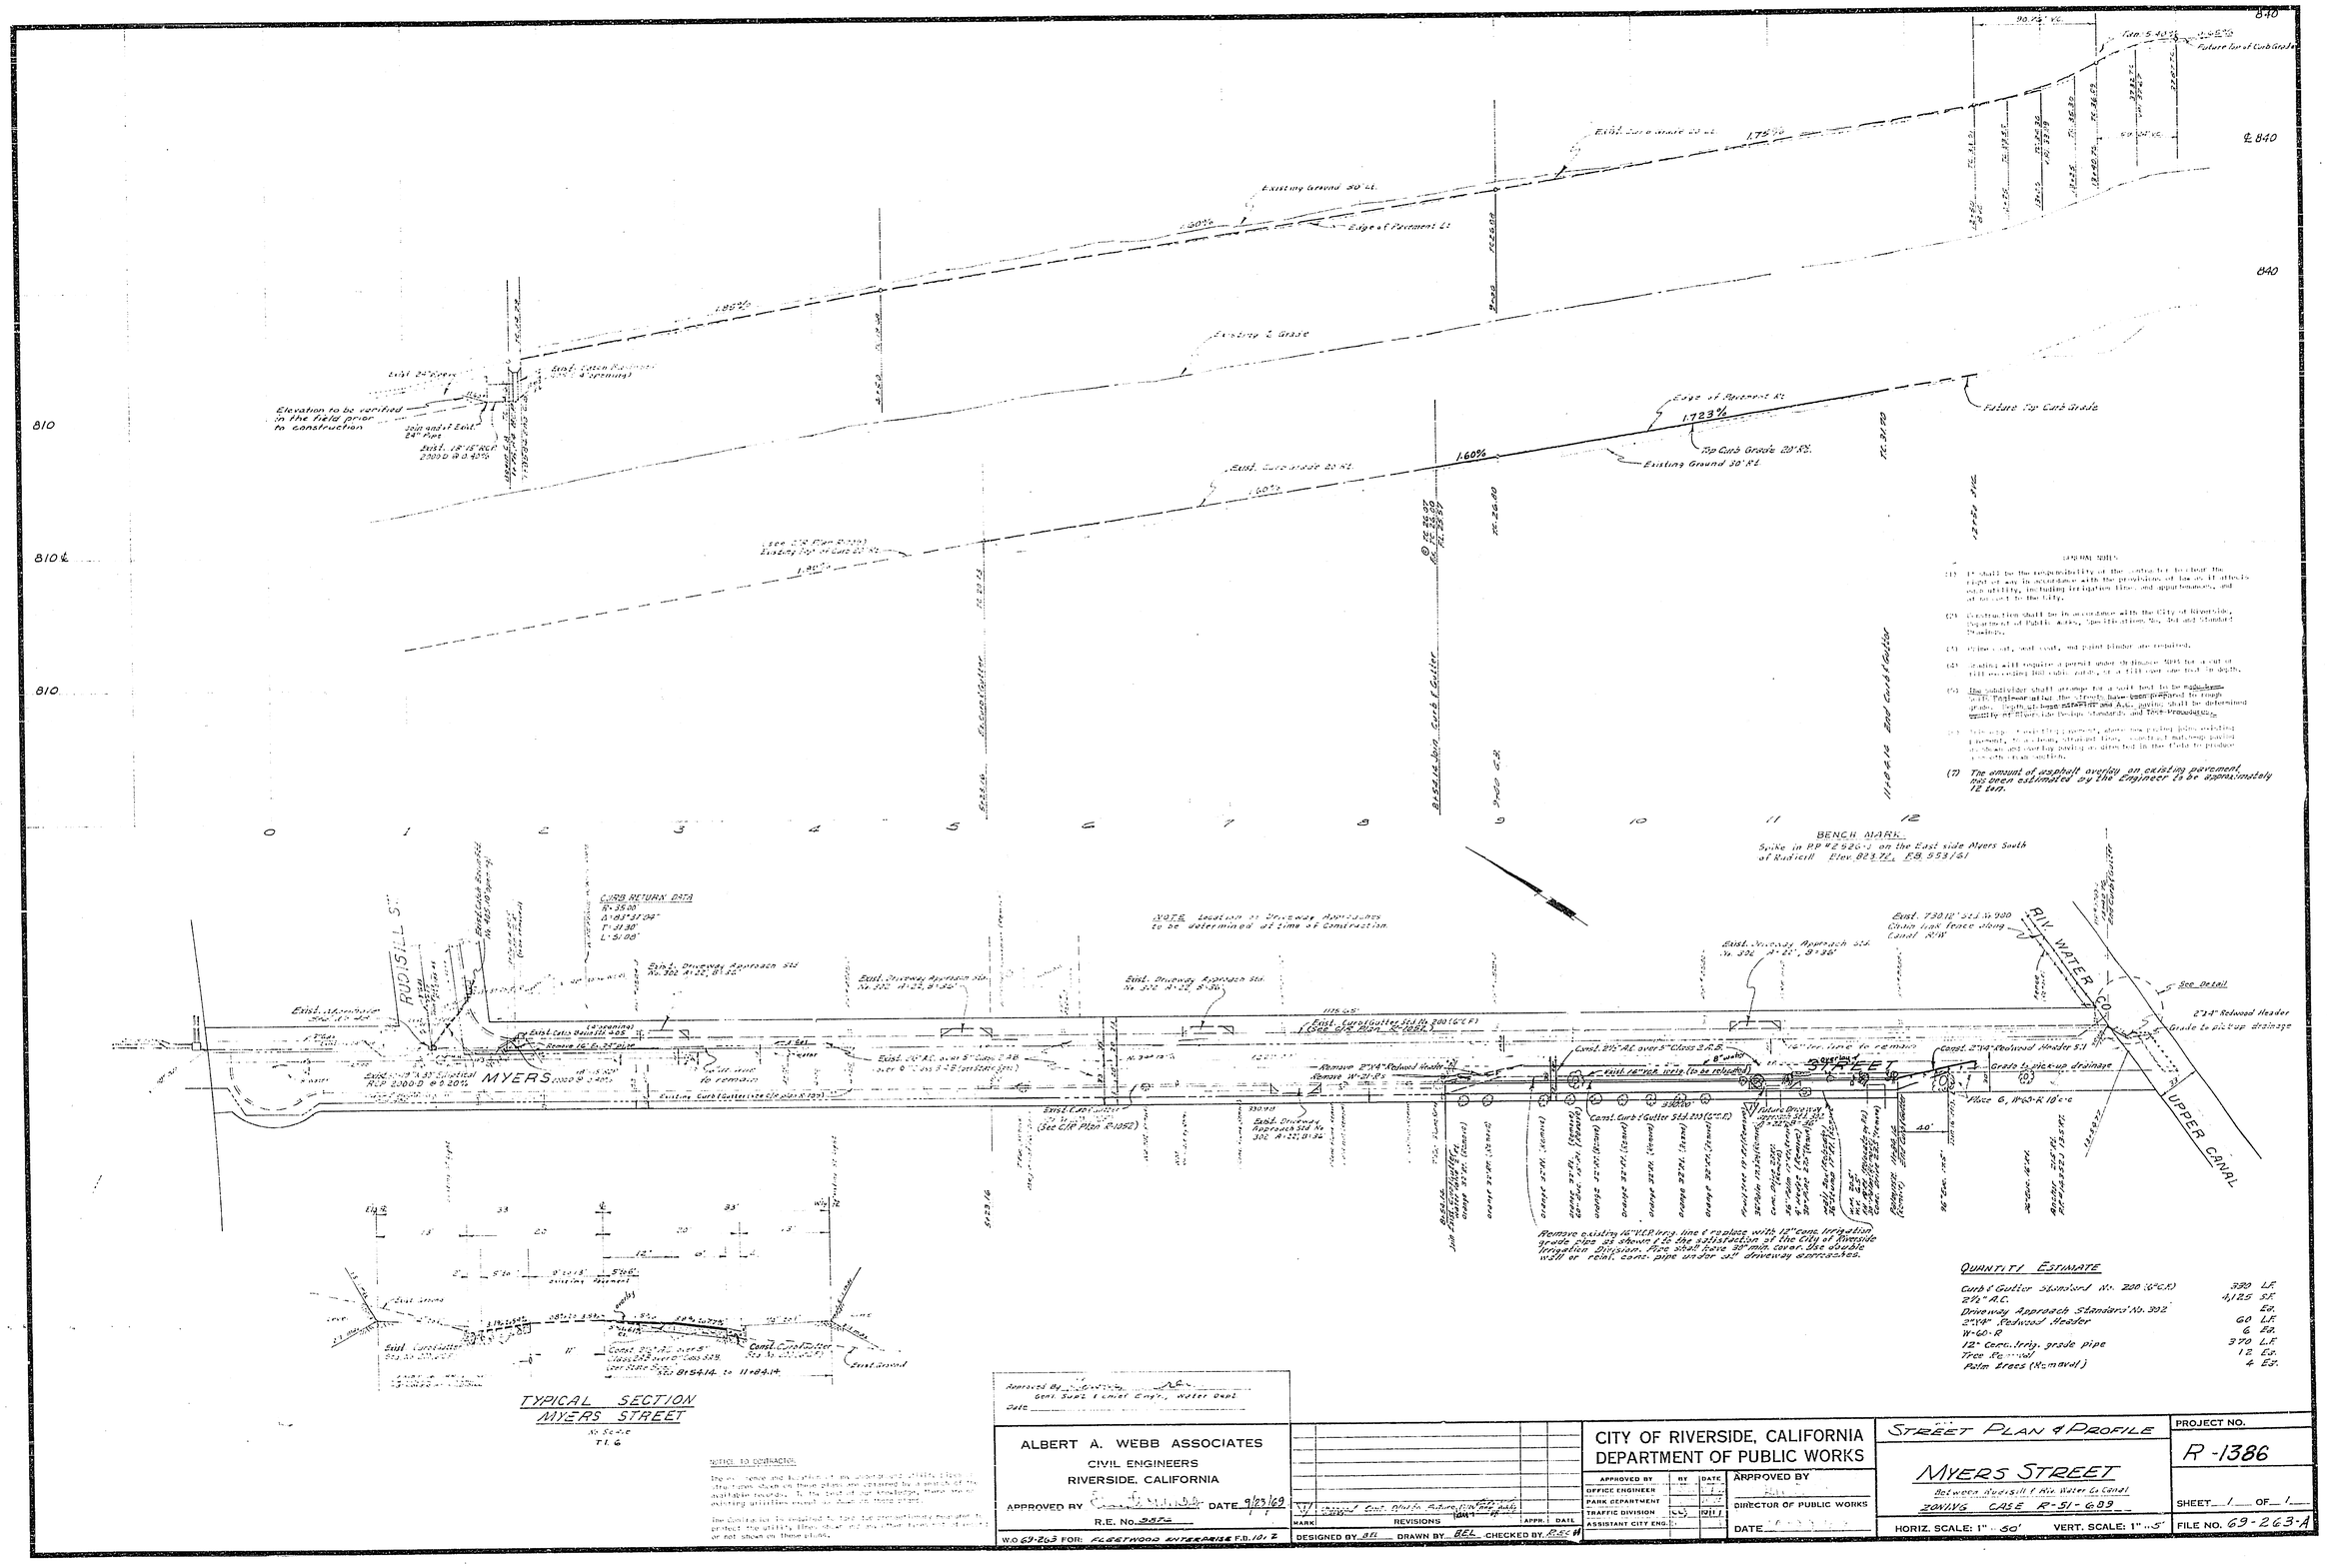

QUANTITY ESTIMATE

Curb & Gutter Standard No. 200 (C.P.C.)	320 L.F.
2½" A.C.	4,125 S.F.
Driveway Approach Standard No. 392	4 Ea.
2"x4" Redwood Header	60 L.F.
W-60-R	6 Ea.
12" conc. irrig. grade pipe	370 L.F.
Tree Removal	12 Ea.
Palm Trees (Nomavel)	4 Ea.

Approved By _____
Genl. Supt. Const. Engr., Water Dept.
Date _____

ALBERT A. WEBB ASSOCIATES
CIVIL ENGINEERS
RIVERSIDE, CALIFORNIA

APPROVED BY _____ DATE 9/23/69
R.E. No. 3876

W.O. 69-263 FOR: FLEETWOOD ENTERPRISE F.D. 101 Z

MARK	REVISIONS	APPR.	DATE
1	Revised Const. Plan to Reflect Field Data		

DESIGNED BY BH DRAWN BY BEL CHECKED BY RSS

CITY OF RIVERSIDE, CALIFORNIA
DEPARTMENT OF PUBLIC WORKS

APPROVED BY	BY	DATE
OFFICE ENGINEER		
PARK DEPARTMENT		
TRAFFIC DIVISION		
ASSISTANT CITY ENG.		

APPROVED BY _____
DIRECTOR OF PUBLIC WORKS
DATE _____

STREET PLAN & PROFILE

MYERS STREET
Between Rudisill & Riv. Water Co. Canal
ZONING CASE R-51-689

HORIZ. SCALE: 1" = 50' VERT. SCALE: 1" = 5'

PROJECT NO. R-1386
SHEET 1 OF 1
FILE NO. 69-263-A