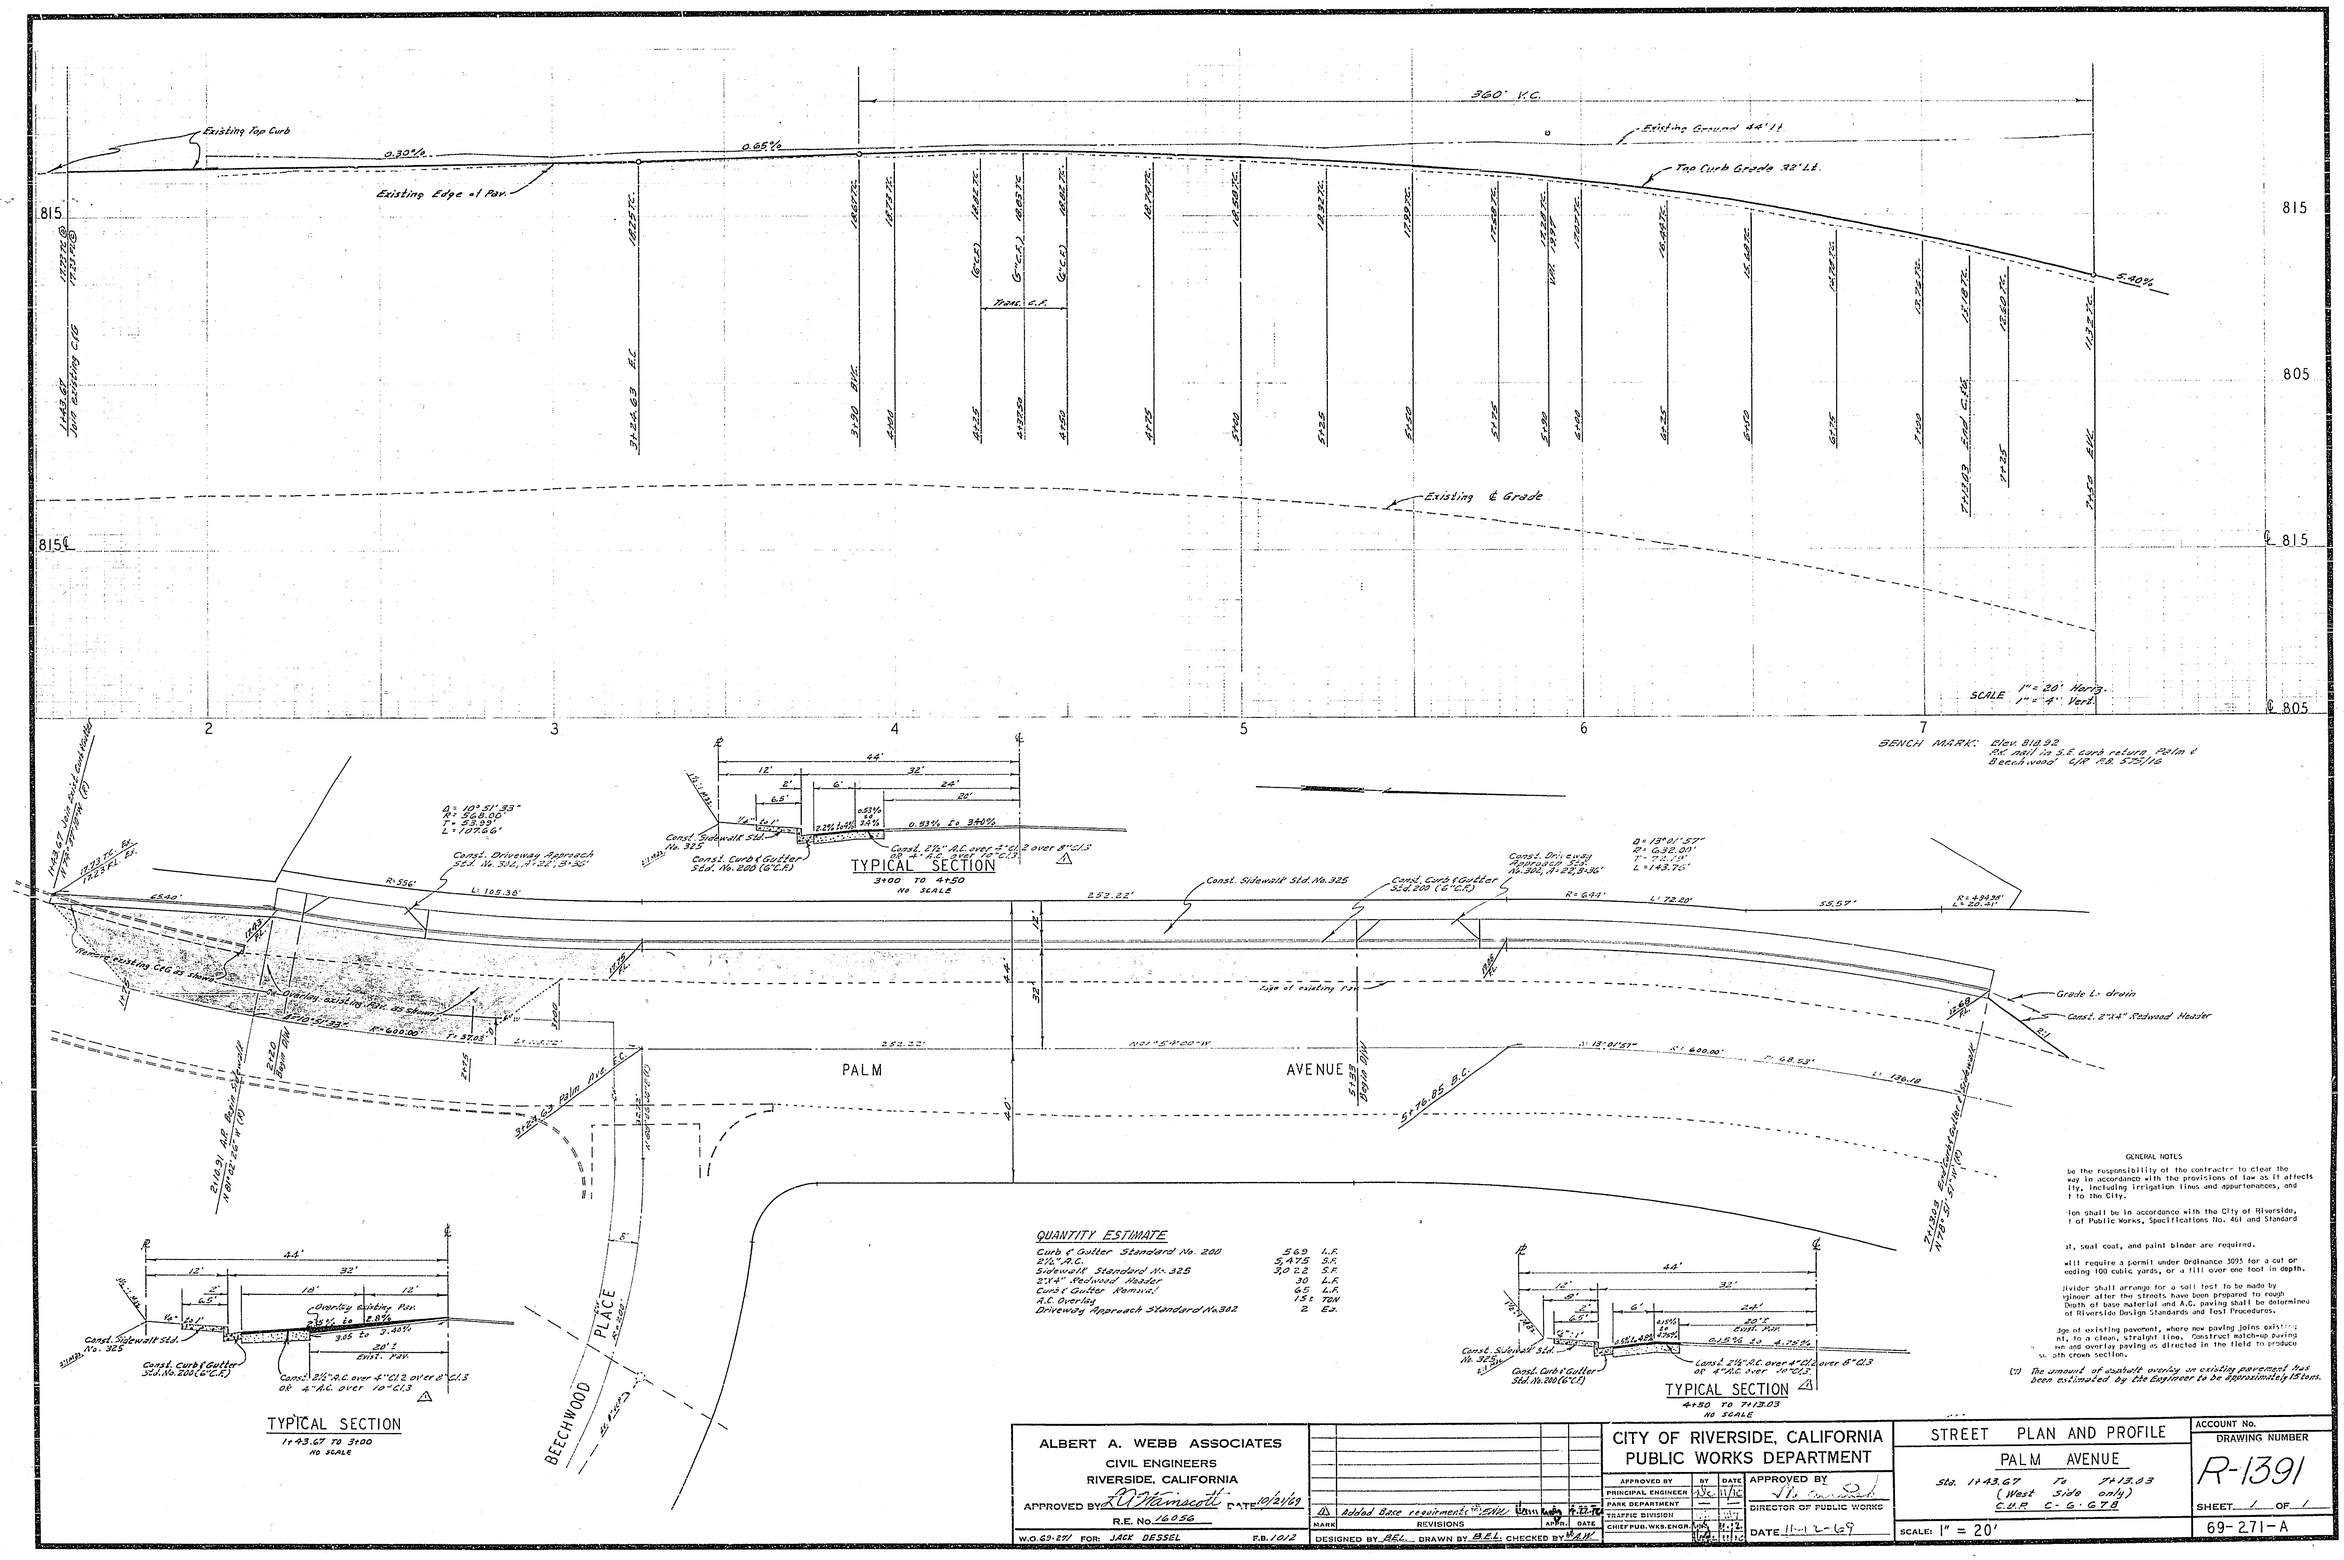

QUANTITY ESTIMATE

Curb & Gutter Standard No. 200	569	L.F.
2½" A.C.	5,475	S.F.
Sidewalk Standard No. 325	3,022	S.F.
2"x4" Redwood Header	30	L.F.
Curb & Gutter Removal	65	L.F.
A.C. Overlay	15±	TON
Driveway Approach Standard No. 302	2	Ea.

GENERAL NOTES

be the responsibility of the contractor to clear the way in accordance with the provisions of law as it affects ity, including irrigation lines and appurtenances, and t to the City.

ion shall be in accordance with the City of Riverside, t of Public Works, Specifications No. 461 and Standard

at, seal coat, and paint binder are required.

will require a permit under Ordinance 3095 for a cut or eeding 100 cubic yards, or a fill over one foot in depth.

ivider shall arrange for a soil test to be made by gineer after the streets have been prepared to rough Depth of base material and A.C. paving shall be determined of Riverside Design Standards and Test Procedures.

dge of existing pavement, where new paving joins existing nt, to a clean, straight line. Construct match-up paving ve and overlay paving as directed in the field to produce th crown section.

(*) The amount of asphalt overlay on existing pavement has been estimated by the Engineer to be approximately 15 tons.

ALBERT A. WEBB ASSOCIATES
CIVIL ENGINEERS
RIVERSIDE, CALIFORNIA
APPROVED BY R.O. Wainscott DATE 10/21/69
R.E. No. 16056
W.O. 69-271 FOR: JACK DESSEL F.B. 1012

MARK	REVISIONS	APPR.	DATE
1	Added Base requirements (*) ENW		11-22-69

DESIGNED BY BEL DRAWN BY B.E.L. CHECKED BY AW

CITY OF RIVERSIDE, CALIFORNIA
PUBLIC WORKS DEPARTMENT

APPROVED BY	BY	DATE
PRINCIPAL ENGINEER		11/16
PARK DEPARTMENT		
TRAFFIC DIVISION		
CHIEF PUB. WKS. ENGR.		11/16

APPROVED BY
DIRECTOR OF PUBLIC WORKS
DATE 11-12-69

STREET PLAN AND PROFILE
PALM AVENUE
Sta. 1+43.67 To 7+13.03
(West Side only)
C.U.P. C-6-678
SCALE: 1" = 20'

ACCOUNT No.
DRAWING NUMBER
R-1391
SHEET 1 OF 1
69-271-A