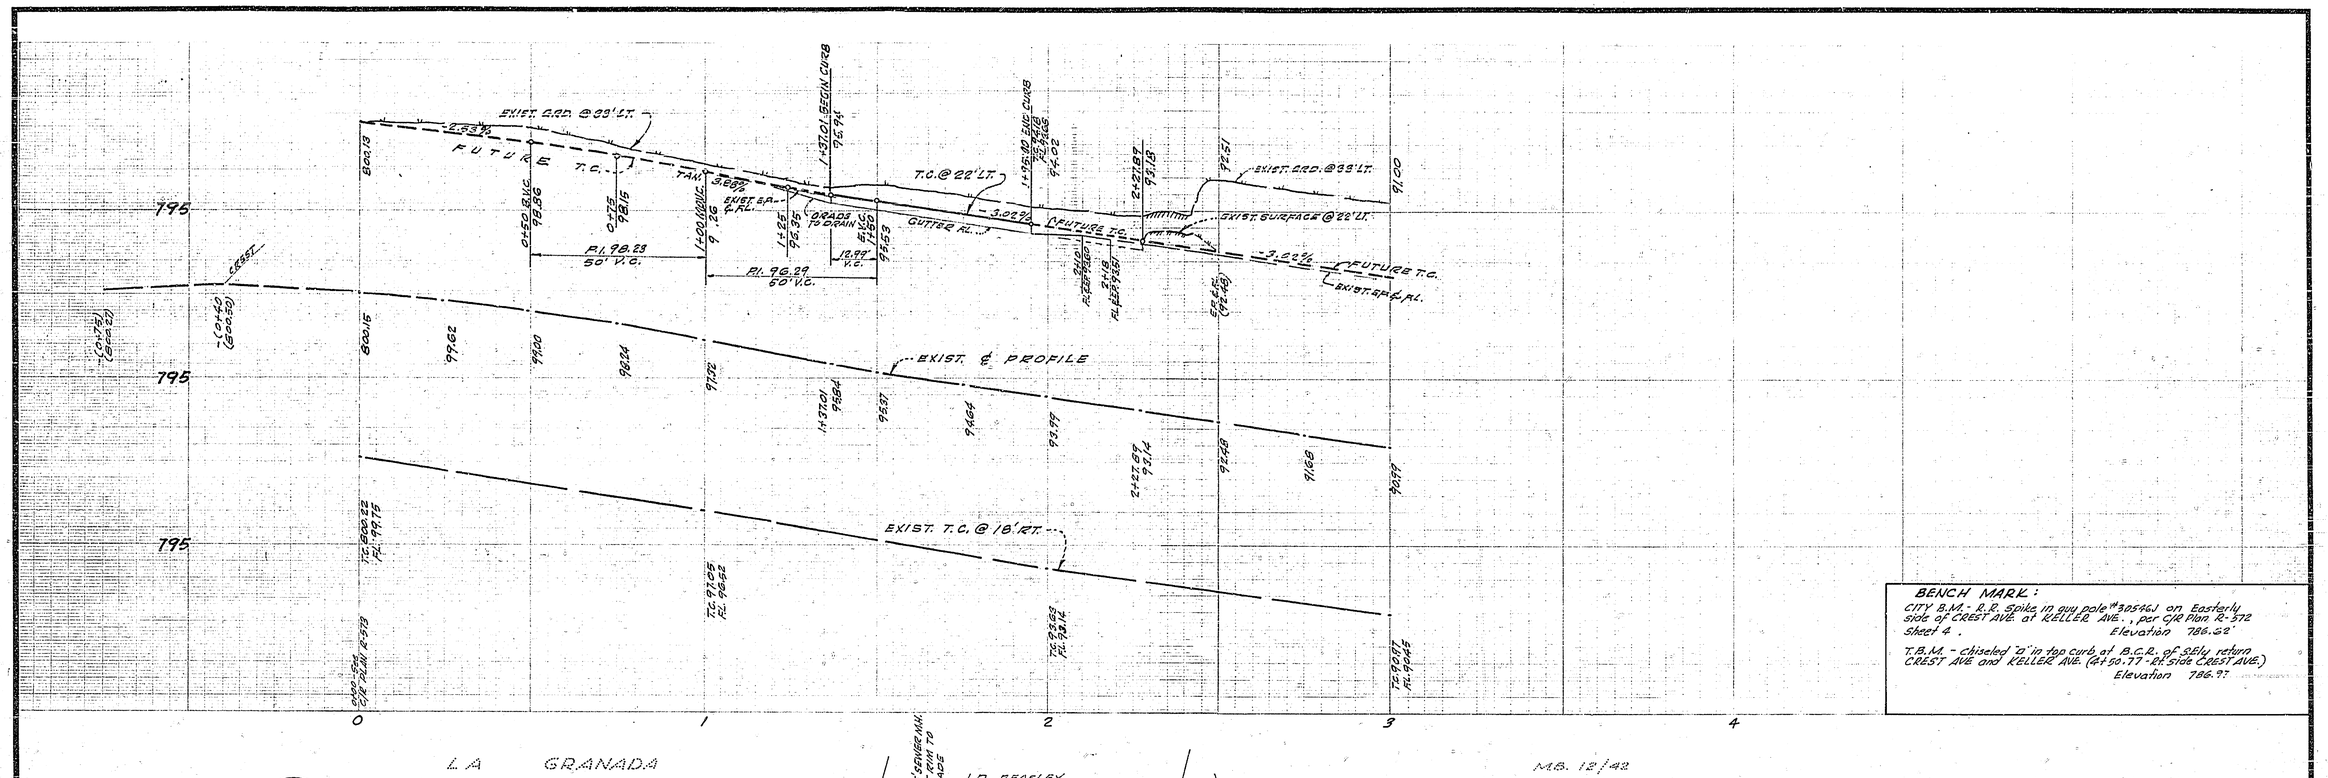

BENCH MARK:
CITY B.M. - R.R. spike in guy pole #30546J on Easterly side of CREST AVE. at KELLER AVE., per C/R Plan R-572 Sheet 4. Elevation 786.52'

T.B.M. - chiseled "X" in top curb at B.C.R. of S.Ely return CREST AVE and KELLER AVE. (at 50.77' Rt. side CREST AVE.) Elevation 786.97

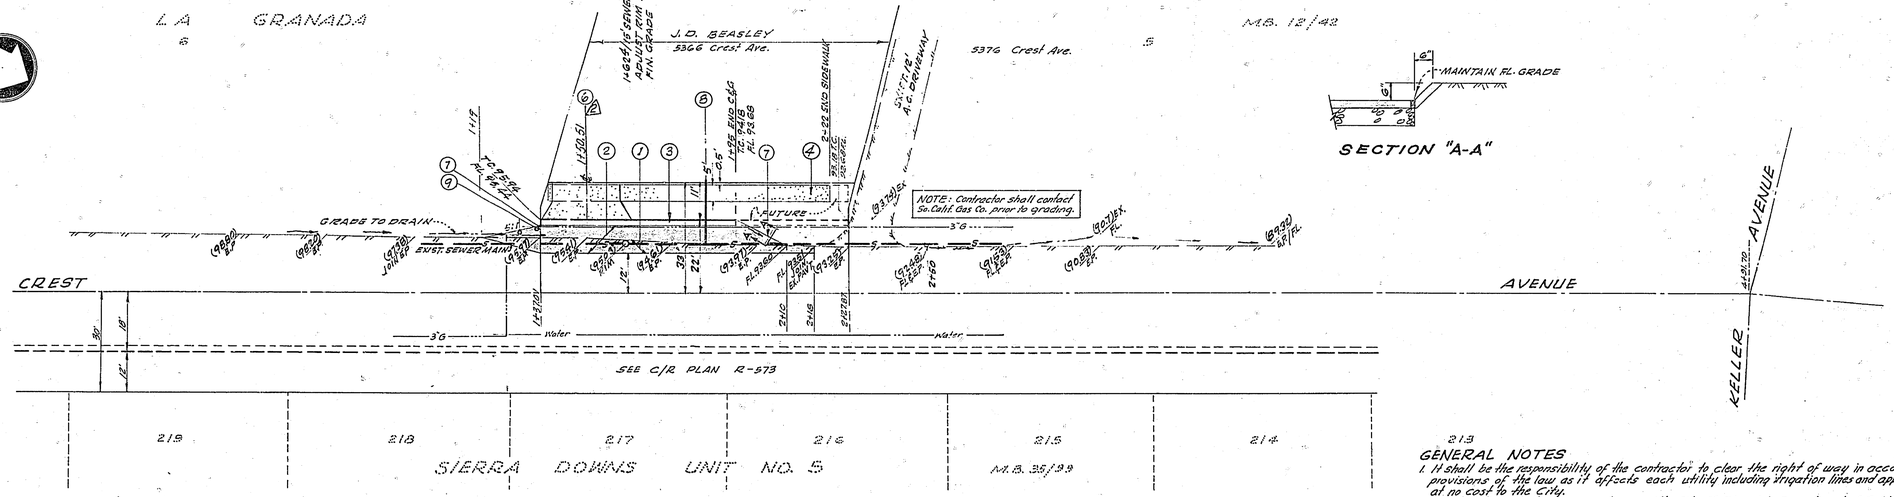

SECTION "A-A"

CONSTRUCTION NOTES

1. REMOVE EXIST. A.C. PAVEMENT.
2. CONST. 2½" A.C. OVER 7" A.B. Class 3
3. CONST. CURB & GUTTER PER STD. Nº 200, (6" C.P.)
4. CONST. 4" SIDEWALK PER STD. Nº 360
5. CONST. DRIVEWAY APPROACH, A=20', B=27' PER STD. Nº 302.
6. INSTALL 2"x4" REDWOOD HEADERS, TO REMAIN.
7. CONST. 4" V.C.P. SEWER LATERAL
8. INSTALL W.G.R. REFLECTOR PADDLES

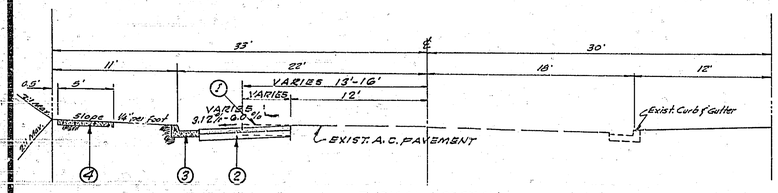

TYPICAL SECTION
CREST AVENUE
SCALE 1"=6'

GENERAL NOTES

1. It shall be the responsibility of the contractor to clear the right of way in accordance with the provisions of the law as it affects each utility including irrigation lines and appurtenances and at no cost to the city.
2. Construction shall be in accordance with City of Riverside, Department of Public Works Specifications No. 461 and Standard Drawings.
3. Prime coat, seal coat and paint binder are required.
5. Trim edge of existing pavement where new paving joins existing paving to a clean straight edge. Construct match-up paving as shown and overlay as directed in the field to produce a smooth cross section. Engineer estimates the overlay paving to be LESS THAN 1-TON.
6. THE DEVELOPER SHALL MAKE ARRANGE FOR A SOIL TEST AT SUB GRADE LEVEL BY A SOILS ENGINEER. THICKNESS OF PAVEMENT & TYPE OF AGGREGATE BASE SHALL BE DETERMINED BY THE SOILS ENGINEER AND SUBMITTED TO THE CITY OF RIVERSIDE FOR APPROVAL PRIOR TO CONSTRUCTION.

S.E. #745 R=36

CRAWLEY, HAWKINS & ASSOCIATES
ENGINEERS AND SURVEYORS
RIVERSIDE, CALIFORNIA - 684-9522

APPROVED George O. Crawley DATE 8-11-69
Reg. Civil Engineer No. 9455
FOR J. D. BEASLEY F.B. 103/8

MARK	REVISIONS	APPR.	DATE
2	Changed D/A from 16' wide to 20' wide		2-17-70
1	Add A.C. and A.B. requirements		2/16/70

DESIGNED BY ____ DRAWN BY ____ CHECKED BY ____

CITY OF RIVERSIDE, CALIFORNIA
DEPARTMENT OF PUBLIC WORKS

APPROVED BY	BY	DATE
OFFICE ENGINEER		1/15
PARK DEPARTMENT	—	—
TRAFFIC DIVISION		1/15
ASSISTANT CITY ENG.		1/15

APPROVED BY
DIRECTOR OF PUBLIC WORKS
DATE 1-16-70

STREET PLAN & PROFILE
CREST AVENUE
264' to 355' S'ly of KELLER AVE.
W'ly side only
BUILDING PERMIT AT 5366 CREST AVE.

HORIZ. SCALE: 1" = 20' VERT. SCALE: 1" = 4'

PROJECT NO. R-1393
SHEET 1 OF 1
FILE NO. 4158