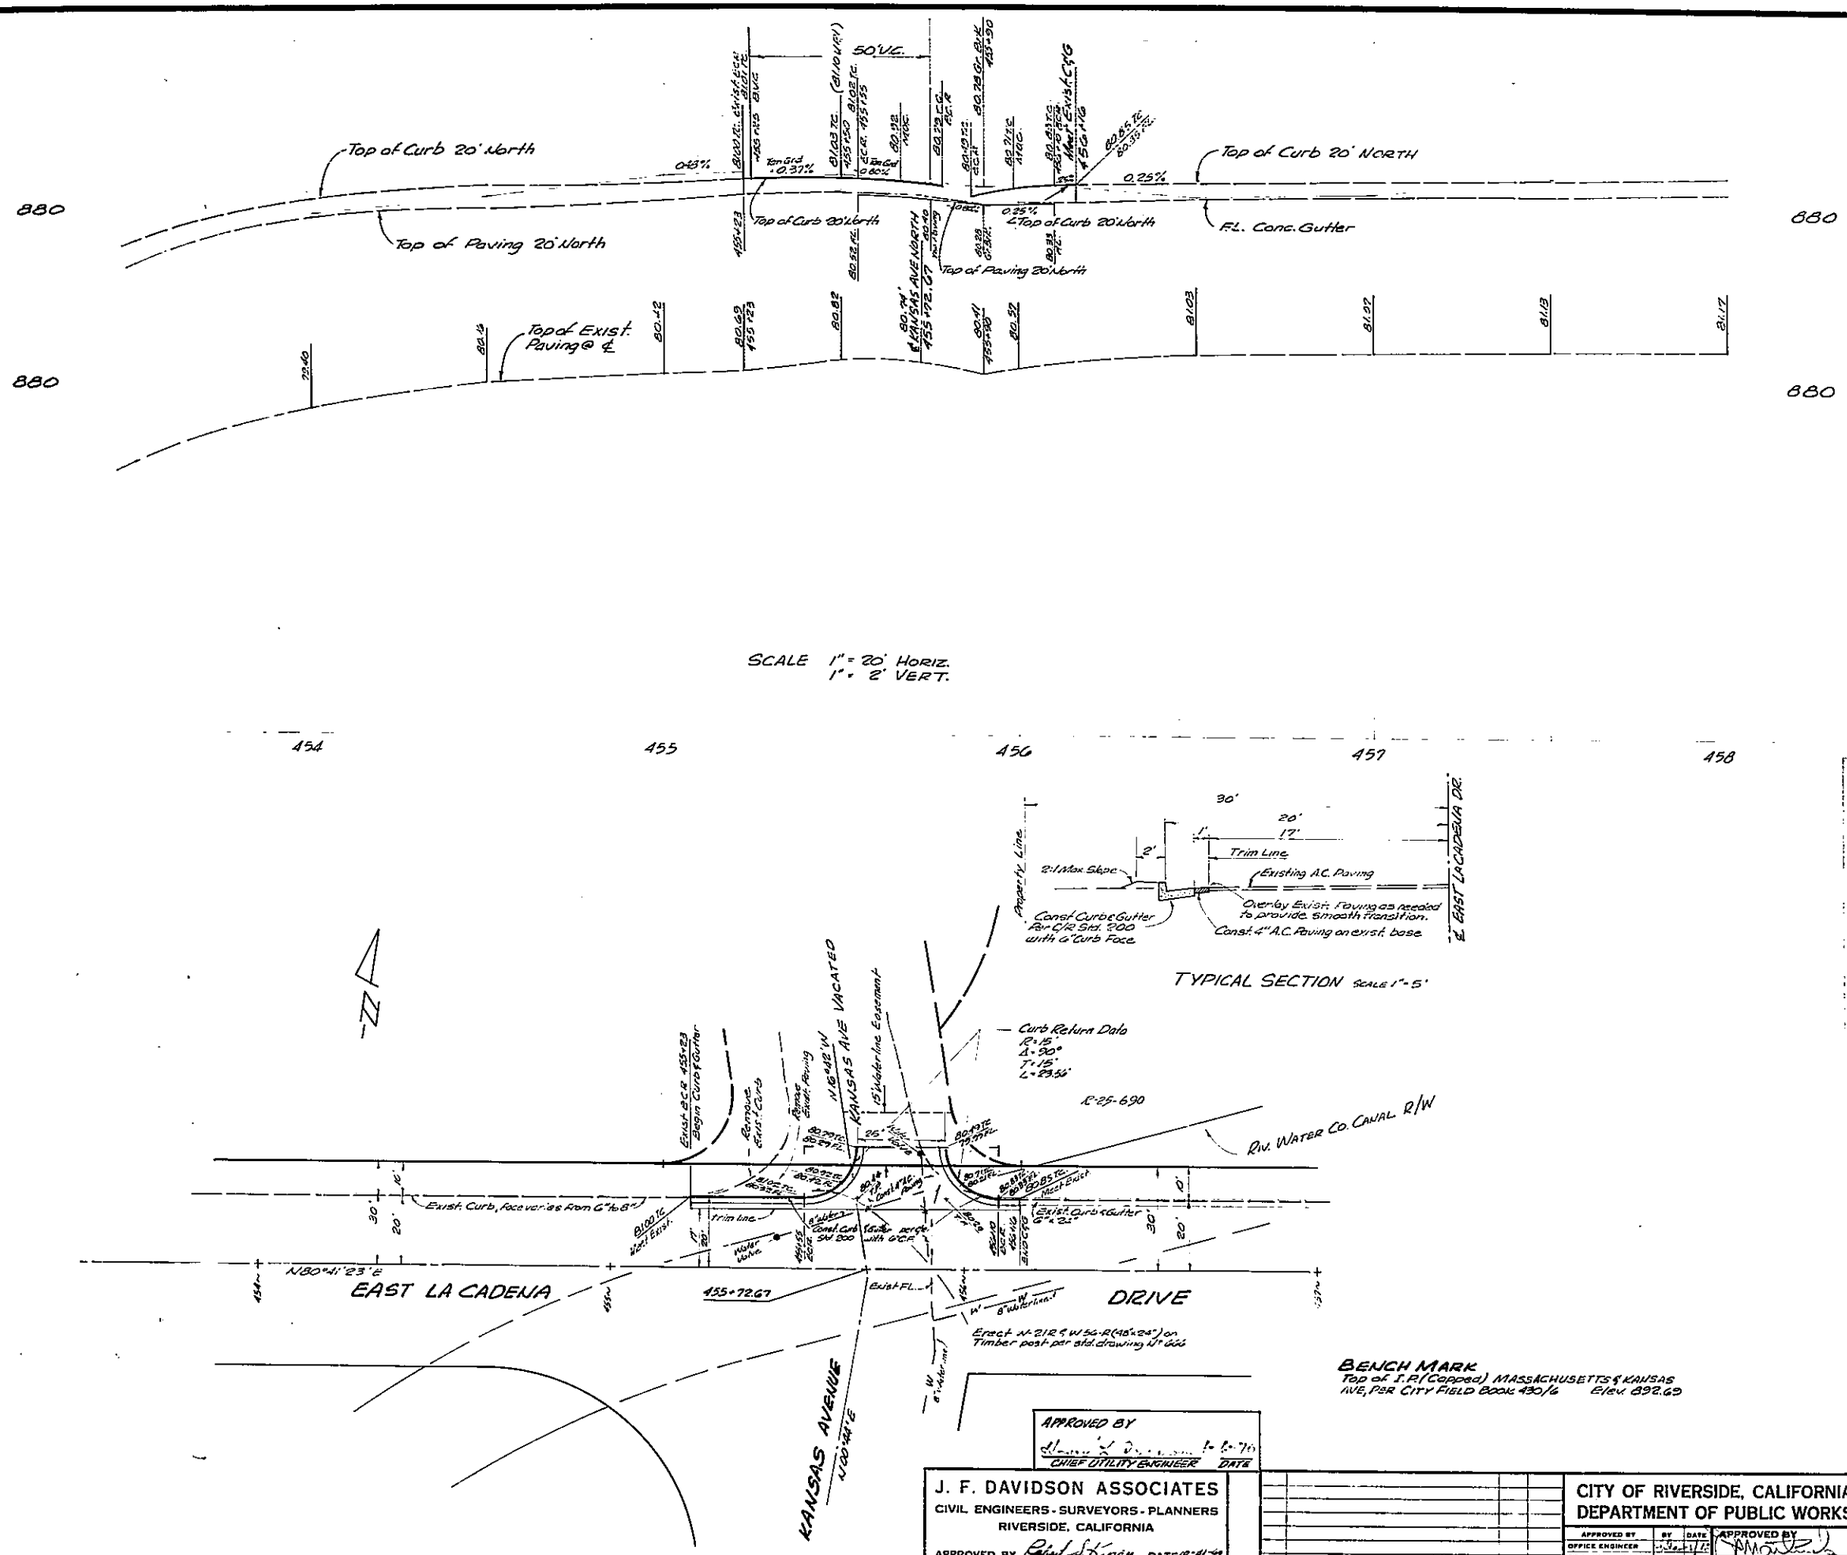

GENERAL NOTES:

1. It shall be the responsibility of the contractor to clear the right of way in accordance with the provisions of law as it affects each utility including irrigation lines and appurtenances and at no cost to the City.
2. Construction shall be in accordance with the City of Riverside, Department of Public Works, Specifications No. 461 and Standard Drawings.
3. Prime coat, seal coat, and paint binder are required.
4. Trim edge of existing paving to clean, straight line. Construct match-up paving as shown, and overlay existing paving as directed in the field to produce a smooth transition. Engineer estimates the overlay to be approximately 0.5 tons.
5. For the relocation of any domestic water service contact the City of Riverside, Mr. C. Hare, 787-7442. Allow two weeks for the processing of a Work Order.

APPROVED BY
CHIEF UTILITY ENGINEER DATE

J. F. DAVIDSON ASSOCIATES
CIVIL ENGINEERS - SURVEYORS - PLANNERS
RIVERSIDE, CALIFORNIA
APPROVED BY Robert S. Kippen DATE 10-21-69
R.E. No. 13699
W.O. 2366 FOR: L.W.W. BROWN ESTATE F.B. 1015-30

MARK	REVISIONS	APPR.	DATE

DESIGNED BY WHA DRAWN BY WHA CHECKED BY

CITY OF RIVERSIDE, CALIFORNIA
DEPARTMENT OF PUBLIC WORKS

APPROVED BY	BY	DATE
OFFICE ENGINEER		
PARK DEPARTMENT		
TRAFFIC DIVISION		
ASSISTANT CITY ENG.		

APPROVED BY
DIRECTOR OF PUBLIC WORKS
DATE 1-14-70

STREET PLAN AND PROFILE
EAST LA CADENA DR.
AT KANSAS AVENUE
R-25-690
HORIZ. SCALE: 1" - 20' VERT. SCALE: 1" - 2'

PROJECT NO. R-1402
SHEET 1 OF 1
FILE NO. 3375