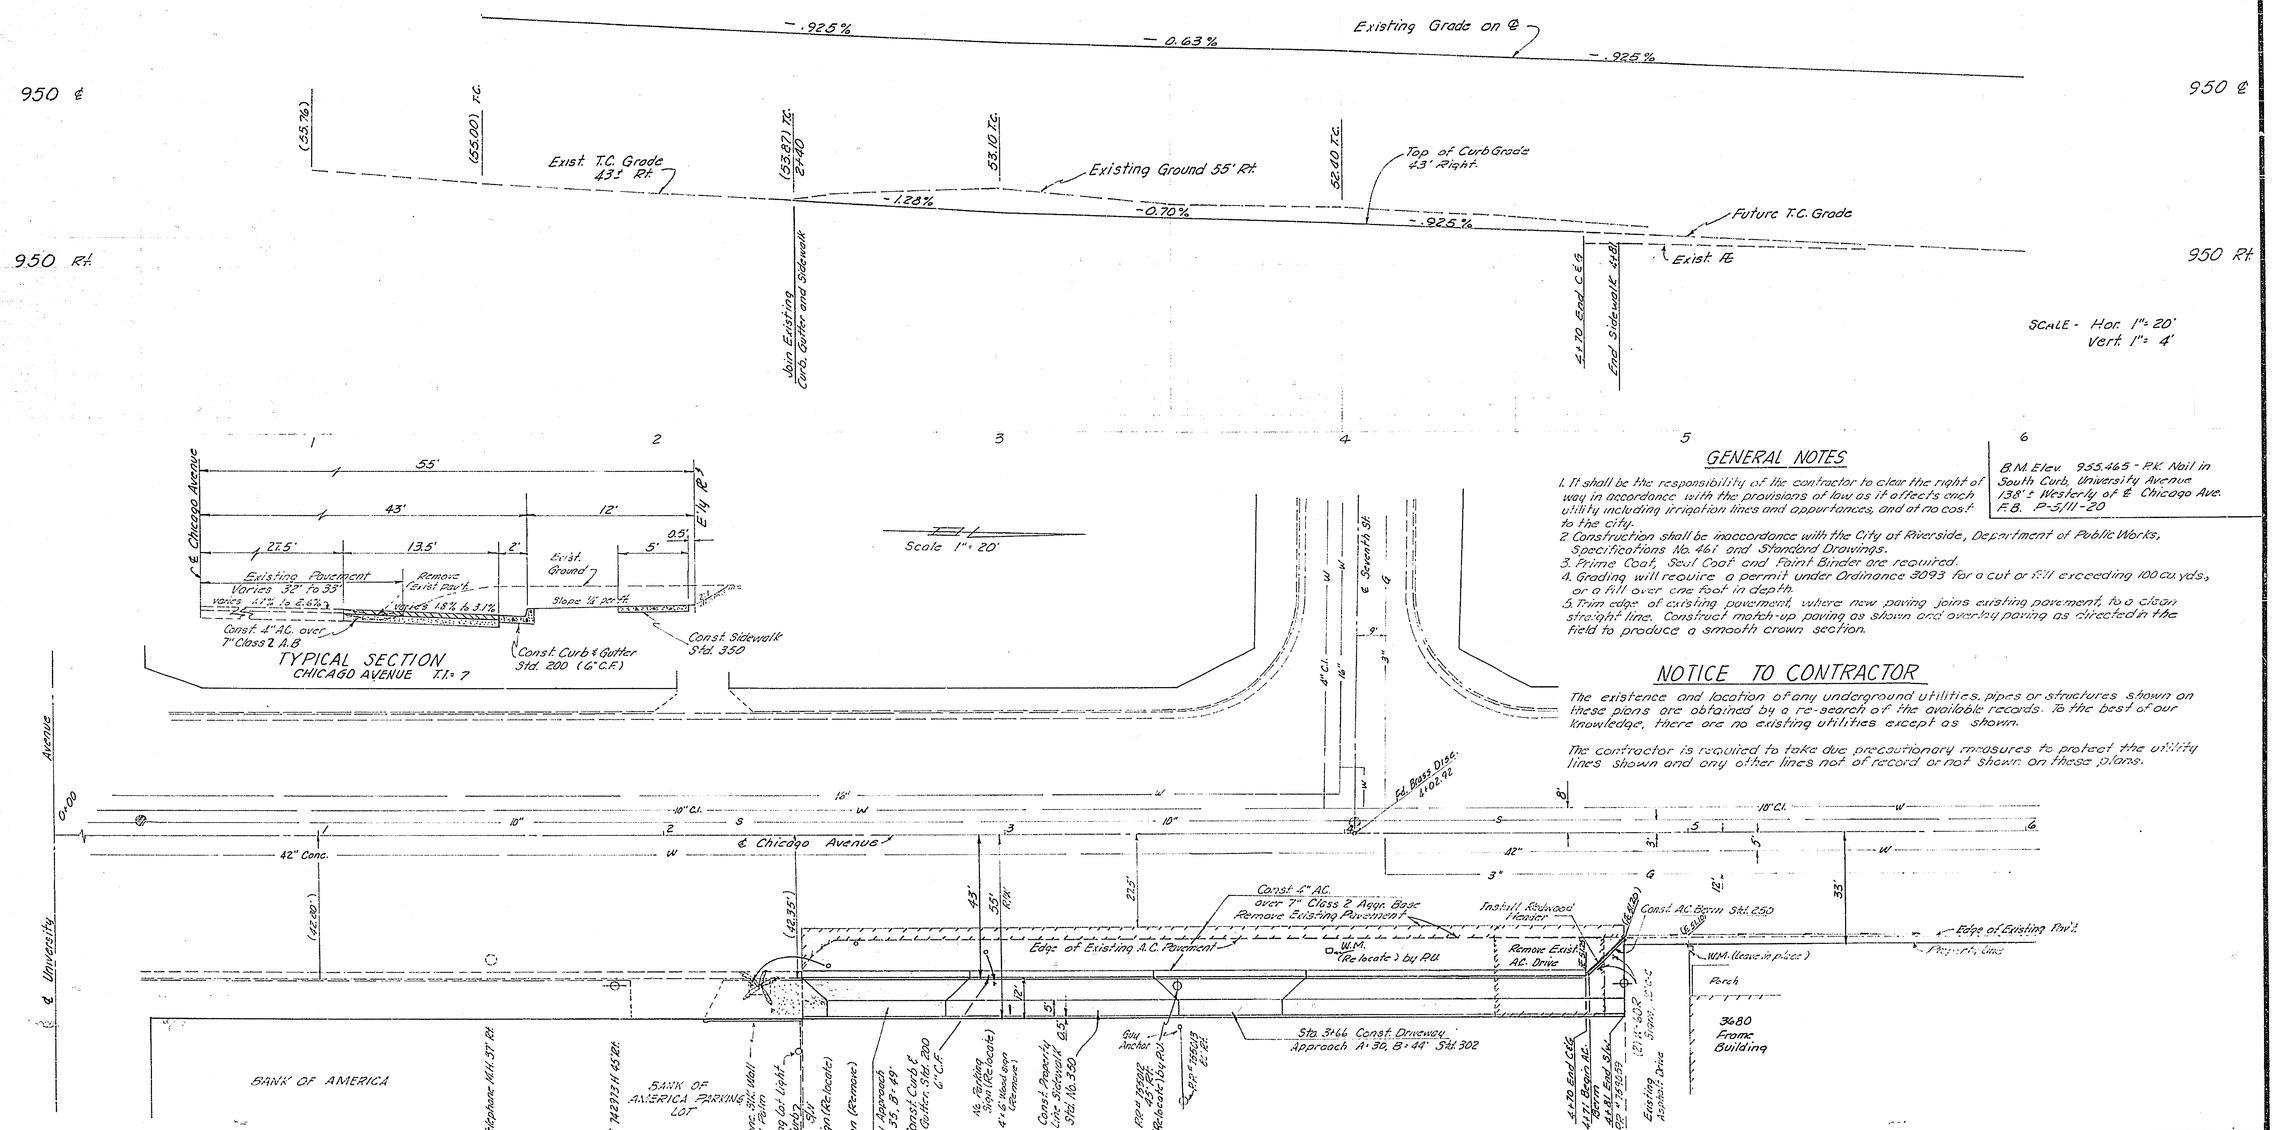

GENERAL NOTES

1. It shall be the responsibility of the contractor to clear the right of way in accordance with the provisions of law as it affects each utility including irrigation lines and appurtances, and at no cost to the city.
2. Construction shall be inaccordance with the City of Riverside, Department of Public Works, Specifications No. 461 and Standard Drawings.
3. Prime Coat, Seal Coat and Paint Binder are required.
4. Grading will require a permit under Ordinance 3093 for a cut or fill exceeding 100 cu yds, or a fill over one foot in depth.
5. Trim edge of existing pavement, where new paving joins existing pavement, to a clean straight line. Construct match-up paving as shown and overlay paving as directed in the field to produce a smooth crown section.

B.M. Elev. 955.465 - P.K. Nail in South Curb, University Avenue 138' ± Westerly of ℄ Chicago Ave. F.B. P-5/11-20

NOTICE TO CONTRACTOR

The existence and location of any underground utilities, pipes or structures shown on these plans are obtained by a re-search of the available records. To the best of our knowledge, there are no existing utilities except as shown.

The contractor is required to take due precautionary measures to protect the utility lines shown and any other lines not of record or not shown on these plans.

ROBERTSON ASSOCIATES
ENGINEERS SURVEYORS
RIVERSIDE, CALIFORNIA
Approved Charles P. Robertson Date 1-6-70
R.C.E. 15016
J. N. 69-15 (1) R.G. CO.

MARK	REVISIONS	APPR.	DATE

DESIGNED BY ____ DRAWN BY ____ CHECKED BY ____

CITY OF RIVERSIDE, CALIFORNIA
DEPARTMENT OF PUBLIC WORKS

	BY	DATE
APPROVED BY		
OFFICE ENGINEER		2/2
PARK-DEPARTMENT		
TRAFFIC DIVISION		
ASSISTANT CITY ENG.		

APPROVED BY William D. Vanderhoef
DIRECTOR OF PUBLIC WORKS
DATE 2/6/70

CHICAGO AVENUE
From 240' North to 481' North of UNIVERSITY AVENUE, East Side
Building Permit at 3700 Chicago Ave.
HORIZ. SCALE: 1" = 20' VERT. SCALE: 1" = 4'

PROJECT NO. R-1403
SHEET 1 OF 1
FILE NO.