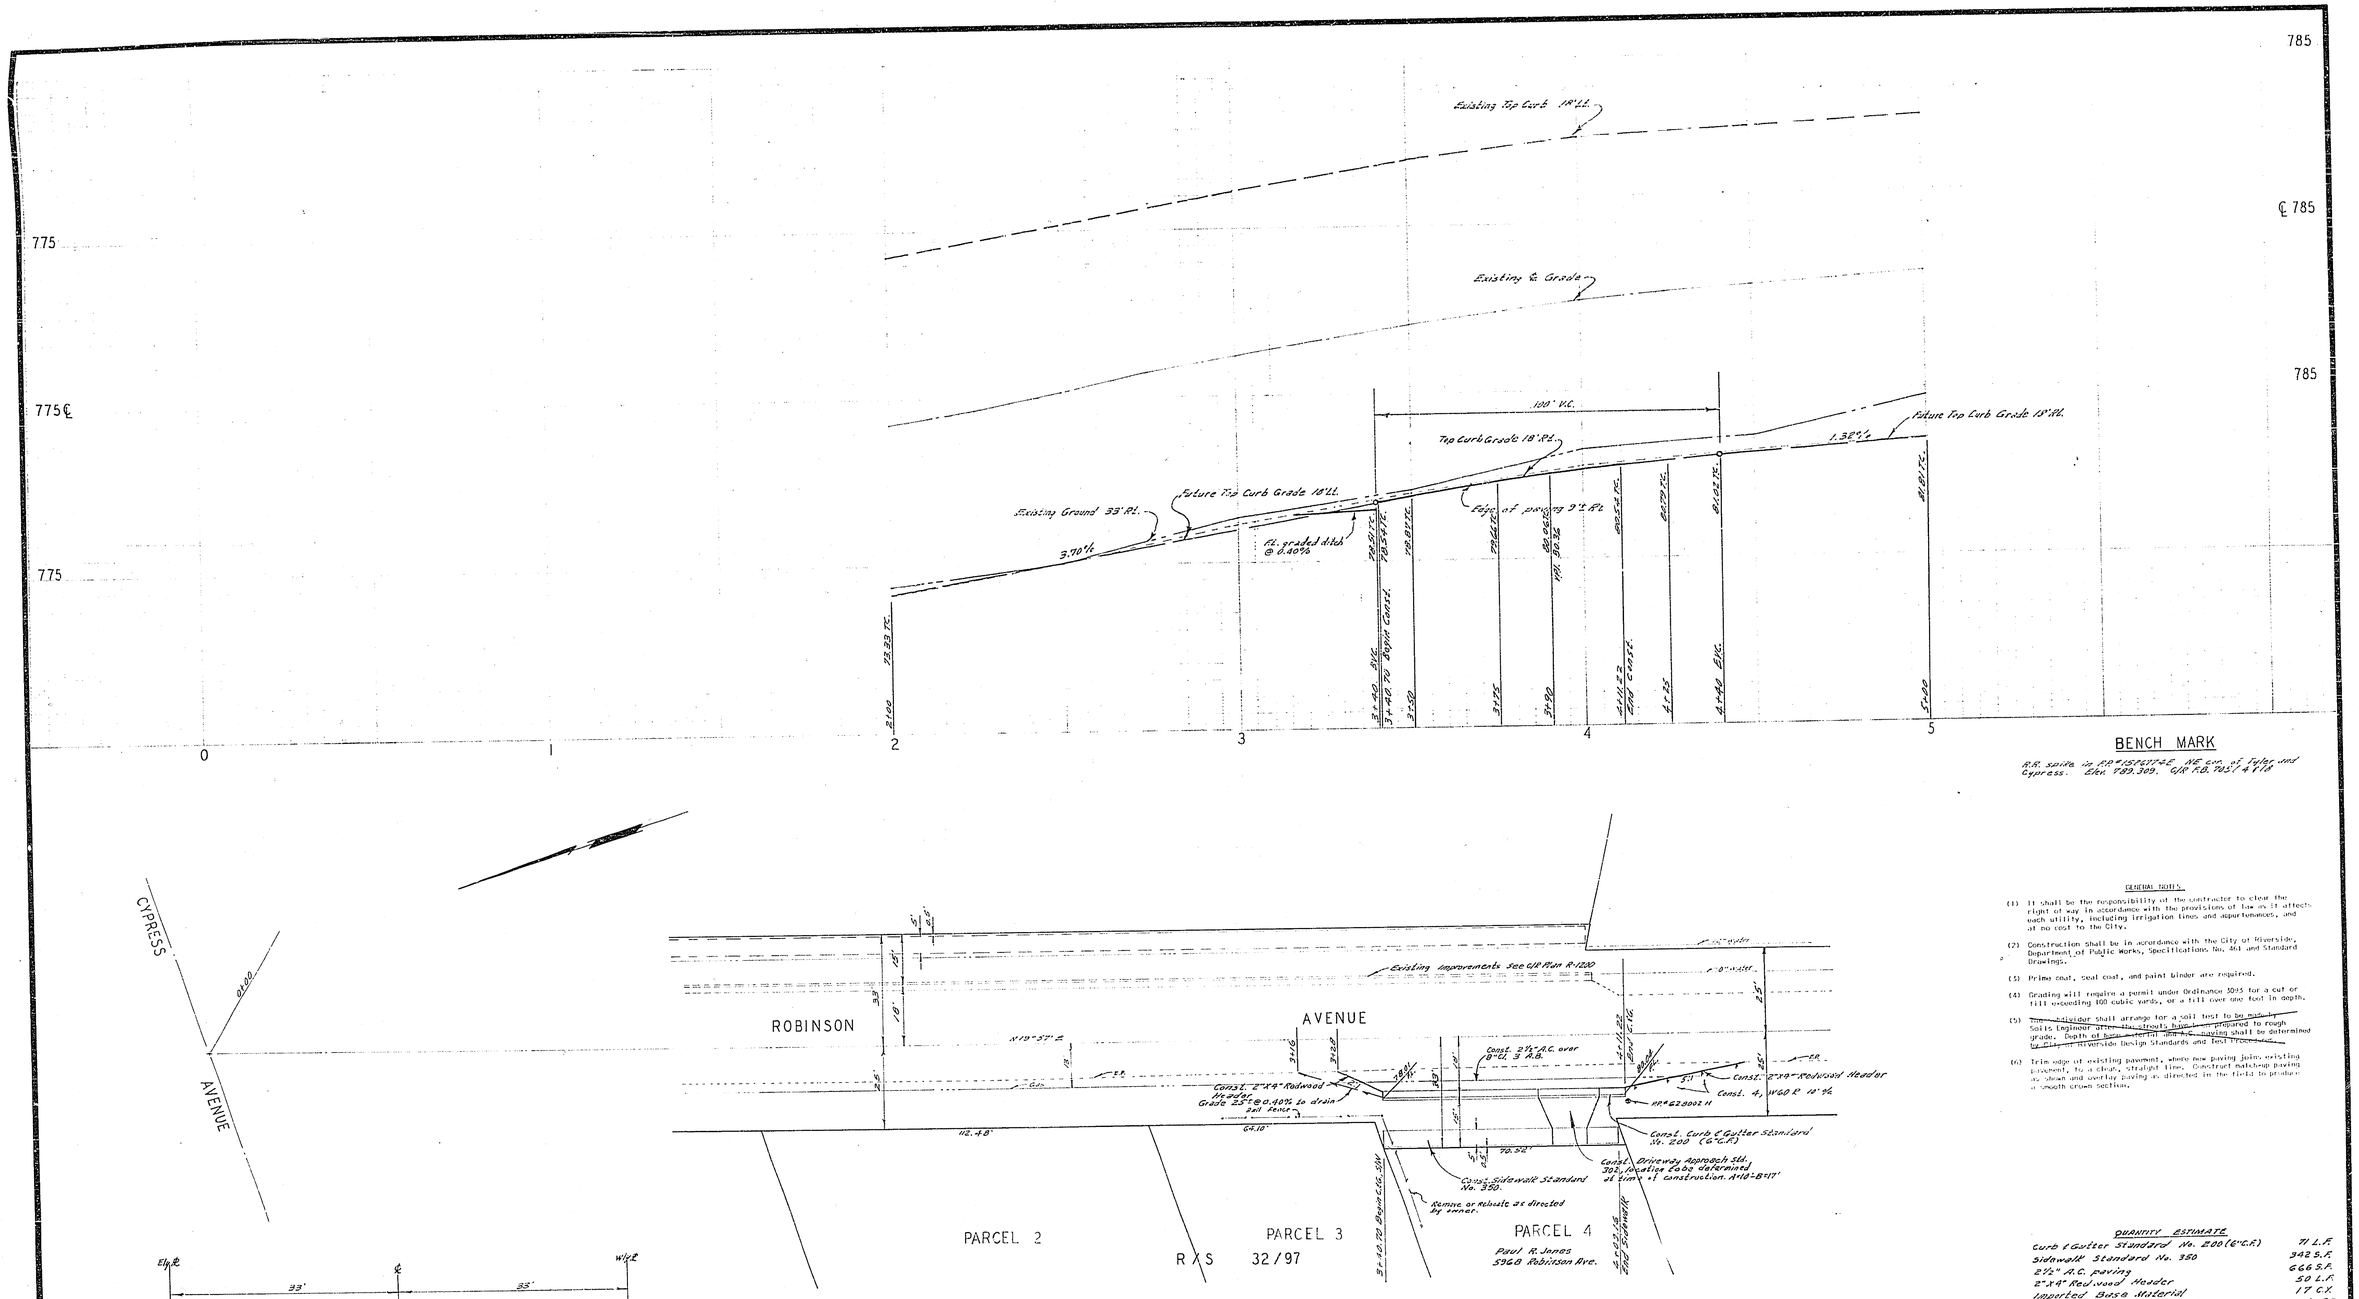

TYPICAL SECTION
ROBINSON AVENUE
FROM STA. 3+40.70 TO STA. 4+16.22
NO SCALE

GENERAL NOTES

(1) It shall be the responsibility of the contractor to clear the right of way in accordance with the provisions of law as it affects each utility, including irrigation lines and appurtenances, and at no cost to the City.

(2) Construction shall be in accordance with the City of Riverside, Department of Public Works, Specifications No. 461 and Standard Drawings.

(3) Prime coat, seal coat, and paint binder are required.

(4) Grading will require a permit under Ordinance 3095 for a cut or fill exceeding 100 cubic yards, or a fill over one foot in depth.

(5) ~~The developer shall arrange for a soil test to be made by Soils Engineer after the streets have been prepared to rough grade. Depth of base material and/or paving shall be determined by City Riverside Design Standards and Test Procedures.~~

(6) Trim edge of existing pavement, where new paving joins existing pavement, to a clean, straight line. Construct match-up paving as shown and overlay paving as directed in the field to produce a smooth crown section.

QUANTITY ESTIMATE

Curb & Gutter Standard No. 200 (6" C.F.)	71 L.F.
Sidewalk Standard No. 350	342 S.F.
2½" A.C. paving	666 S.F.
2" x 4" Redwood Header	50 L.F.
Imported Base Material	17 C.Y.
Driveway Approach Standard No. 302	1 EA.
W-60-R	4 EA.

NOTICE TO CONTRACTOR

The existence and location of any underground utility pipes or structures shown on these plans are obtained by a search of the available records. To the best of our knowledge, there are no existing utilities except as shown on these plans.

The Contractor is required to take due precautionary measures to protect the utility lines shown and any other lines not of record or not shown on these plans.

ALBERT A. WEBB ASSOCIATES
CIVIL ENGINEERS
RIVERSIDE, CALIFORNIA
APPROVED BY Donald N. Webb DATE 1/13/70
R.E. No. 3876
W.O. 69-299 FOR: Paul R. Jones F.B.

MARK	REVISIONS	APPR.	DATE

DESIGNED BY R.E.L. DRAWN BY R.E.L. CHECKED BY JHS

CITY OF RIVERSIDE, CALIFORNIA
PUBLIC WORKS DEPARTMENT

	BY	DATE
APPROVED BY		
PRINCIPAL ENGINEER		
PARK DEPARTMENT		
TRAFFIC DIVISION		
CHIEF PUB. WKS. ENGR.		

APPROVED BY [signature]
DIRECTOR OF PUBLIC WORKS
DATE 2-11-70

STREET PLAN AND PROFILE
ROBINSON AVENUE
Westerly Side
Between Cypress Avenue & Tyler Avenue
From 341' to 410' S'ly of Cypress Avenue
Bldg. Permit @ 5960 Robinson Ave.
SCALE: 1" = 20' Horiz., 1" = 4' Vert.

ACCOUNT No.
DRAWING NUMBER R-1406
SHEET 1 OF 1
69-299-A