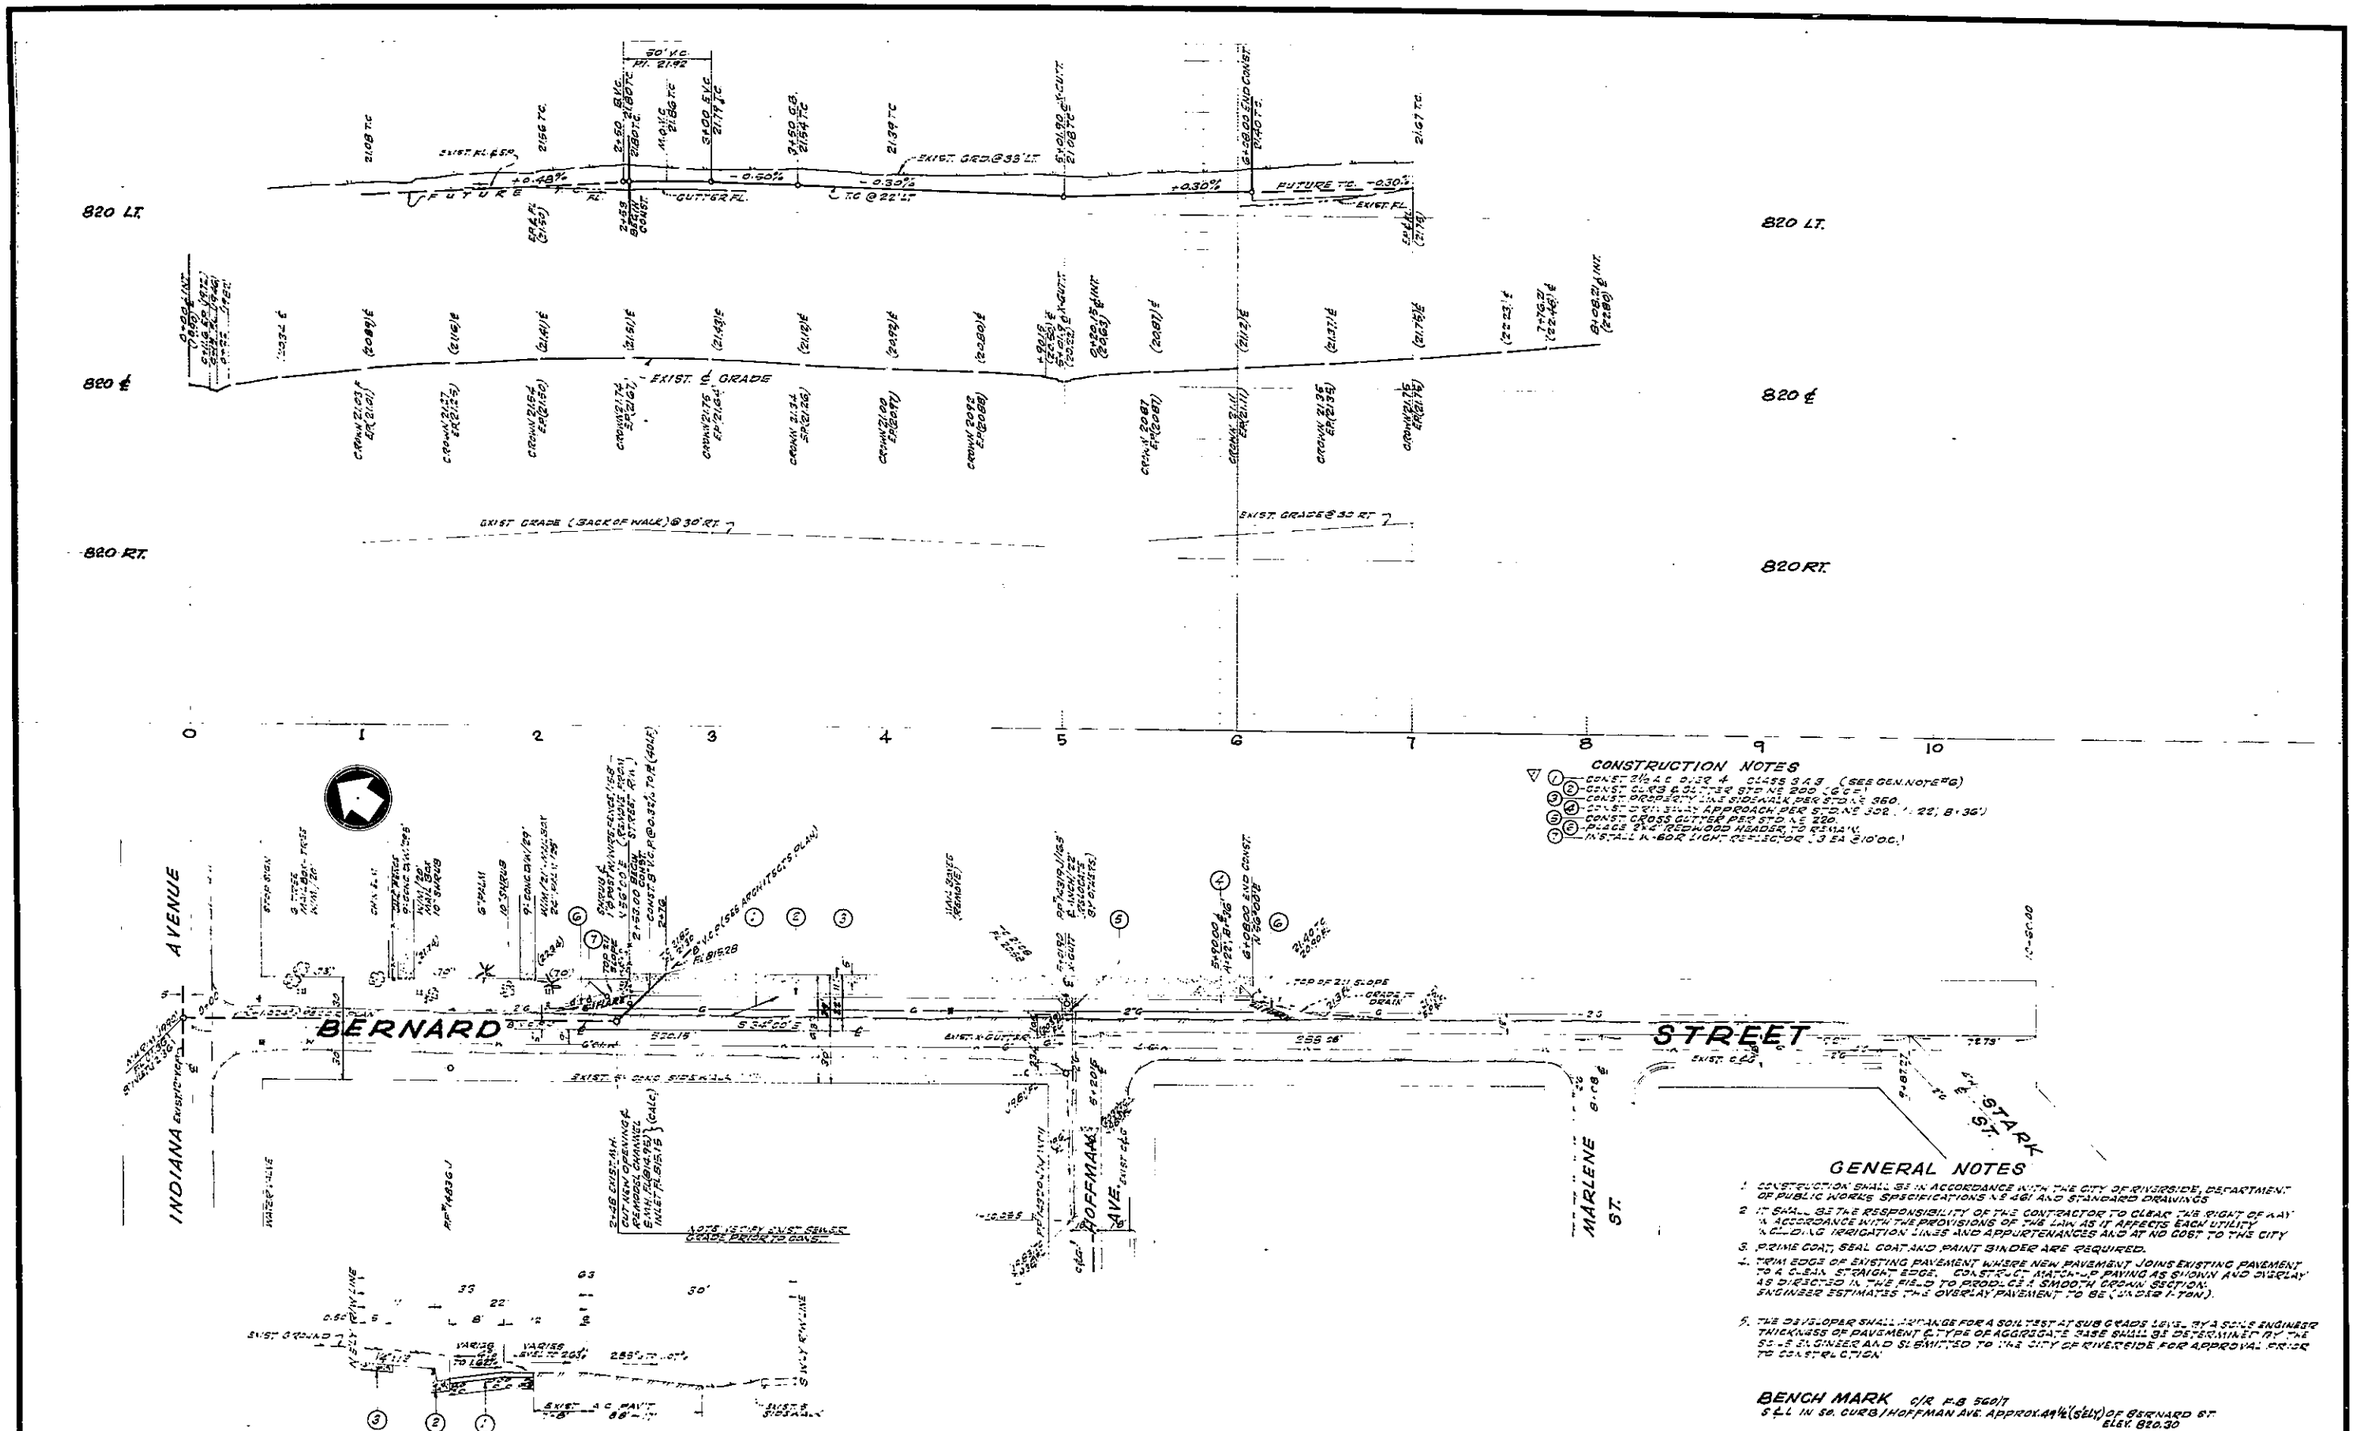
820 LT.
820 ℄
820 RT.
EXIST. GRADE @ 33' LT.
FUTURE T.C.
GUTTER FL.
T.C. @ 22' LT.
EXIST. FL.
EXIST. ℄ GRADE
EXIST. GRADE (BACK OF WALK) @ 30' RT.
EXIST. GRADE @ 32' RT.
0
1
2
3
4
5
6
7
8
9
10
CONSTRUCTION NOTES
GENERAL NOTES
BERNARD
STREET
INDIANA AVENUE
HOFFMAN AVE.
MARLENE ST.
STARK ST.
TYPICAL SECTION ~ BERNARD STREET
BENCH MARK
CRAWLEY HAWKINS & ASSOC.
ENGINEERS & SURVEYORS
RIVERSIDE, CALIFORNIA
CITY OF RIVERSIDE, CALIFORNIA
DEPARTMENT OF PUBLIC WORKS
STREET PLAN & PROFILE
BERNARD STREET
NORTHEASTERLY SIDE
FROM 263' TO 608' S'LY/℄ OF INDIANA AVE.
ZONING CASE R-21-690
PROJECT NO.
R-1409
SHEET. 1 OF. 1
HORIZ. SCALE: 1" = 40
VERT. SCALE: 1" = 4'
FILE NO. 4171
APPROVED BY
DIRECTOR OF PUBLIC WORKS
DATE
REVISIONS
DESIGNED BY G.H. DRAWN BY G.H. CHECKED BY
FOR DANA HORN
F8163'99