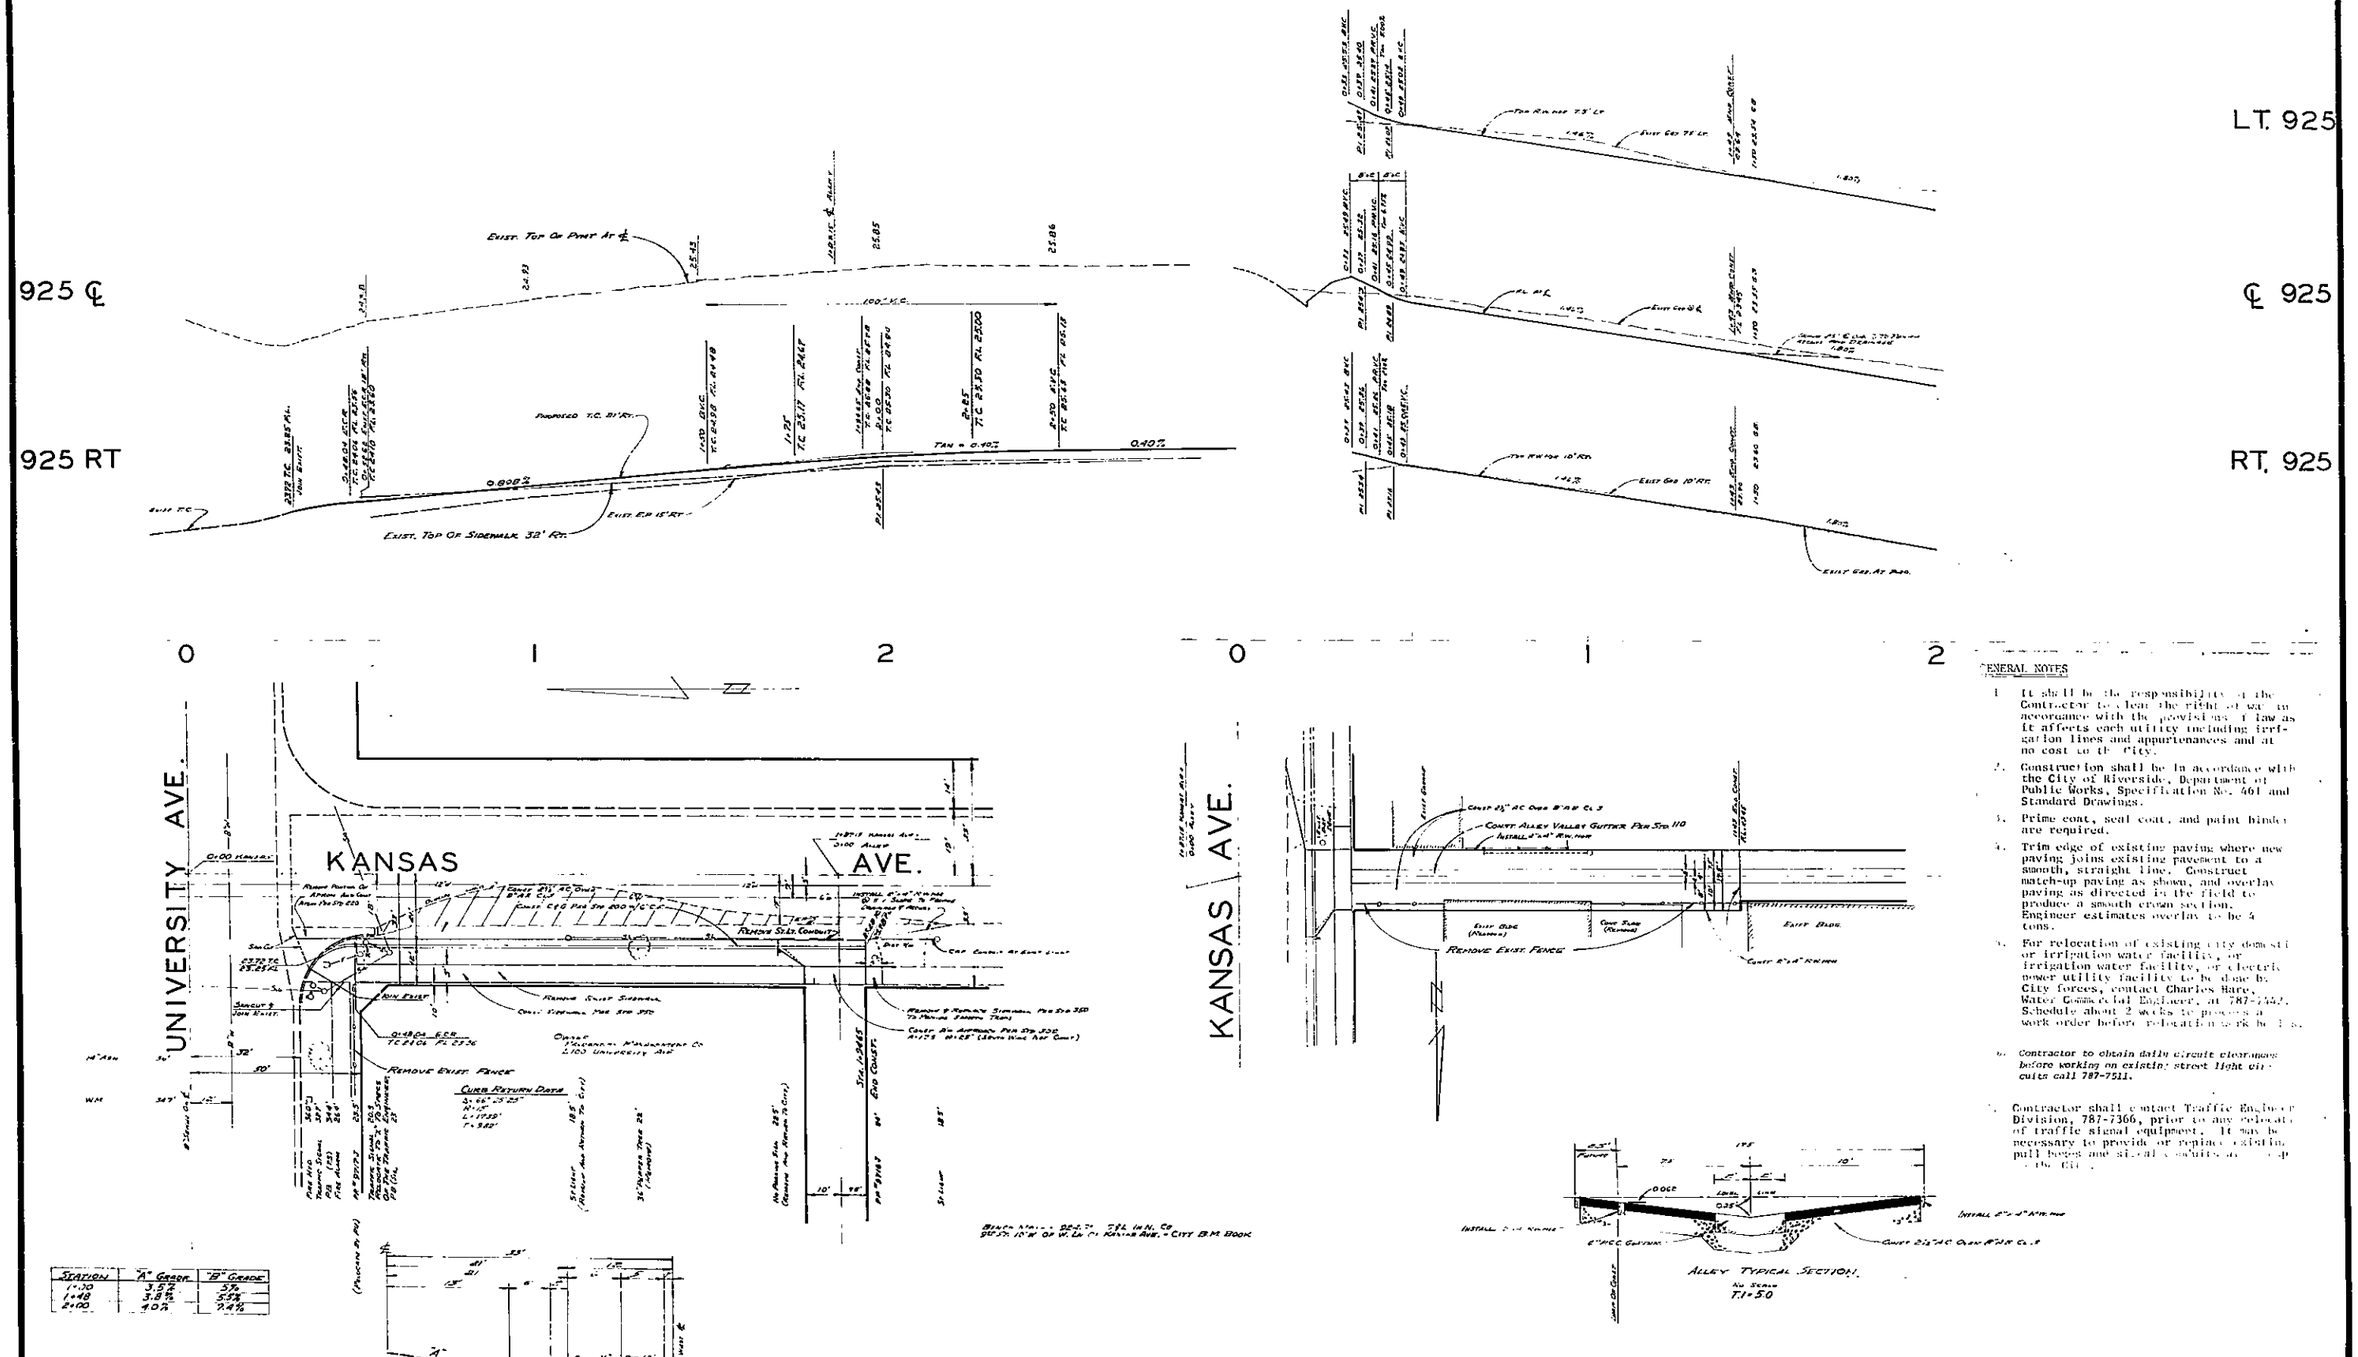

Station	"A" Grade	"B" Grade
1+00	3.5%	5%
1+48	3.8%	5.5%
2+00	4.0%	5.4%

General Notes

1. It shall be the responsibility of the Contractor to clear the right of way in accordance with the provisions of law as it affects each utility including irrigation lines and appurtenances and at no cost to the City.
2. Construction shall be in accordance with the City of Riverside, Department of Public Works, Specification No. 461 and Standard Drawings.
3. Prime coat, seal coat, and paint binder are required.
4. Trim edge of existing paving where new paving joins existing pavement to a smooth, straight line. Construct match-up paving as shown, and overlay paving as directed in the field to produce a smooth cross section. Engineer estimates overlay to be 4 tons.
5. For relocation of existing city domestic or irrigation water facility, or irrigation water facility, or electric power utility facility to be done by City forces, contact Charles Hare, Water Commercial Engineer, at 787-7442. Schedule about 2 weeks to process a work order before relocation work begins.
6. Contractor to obtain daily circuit clearances before working on existing street light circuits call 787-7511.
7. Contractor shall contact Traffic Engineer Division, 787-7366, prior to any relocation of traffic signal equipment. It may be necessary to provide or replace existing pull boxes and signal conduits as [illegible] by the City.

Bench Mark: Brass Tag 7.32 in N. Co. 90.52 ft. 10'W of W. Lip Of Kansas Ave. = City B.M. Book

APPROVED BY

CHIEF UTILITY ENGINEER DATE

J. F. DAVIDSON ASSOCIATES
CIVIL ENGINEERS - SURVEYORS - PLANNERS
RIVERSIDE, CALIFORNIA
APPROVED BY [signature] DATE 1-23-70
R.E. No. 13,490
W.O. 2420 FOR: PRUDENTIAL MANAGEMENT CO. F.B. 1020

MARK	REVISIONS	APPR.	DATE

DESIGNED BY EW DRAWN BY AM CHECKED BY BB

CITY OF RIVERSIDE, CALIFORNIA
DEPARTMENT OF PUBLIC WORKS

APPROVED BY	BY	DATE
OFFICE ENGINEER	[illegible]	1-16
PARK DEPARTMENT	[illegible]	2-15
TRAFFIC DIVISION	[illegible]	[illegible]
ASSISTANT CITY ENG.	[illegible]	[illegible]

APPROVED BY [signature]
DIRECTOR OF PUBLIC WORKS
DATE 2/27/70

BLDG. PERMIT 2100 UNIVERSITY AVE.

KANSAS AVENUE
WESTSIDE
UNIVERSITY AVE TO 200' SOUTHERLY
ALLEY
SOUTHERLY OF UNIVERSITY AVE.
KANSAS AVE. TO 200' WESTERLY

HORIZ. SCALE: 1" = 20' VERT. SCALE: 1" = 2'

PROJECT NO. R-1413
SHEET 1 OF 1
FILE NO. 3377