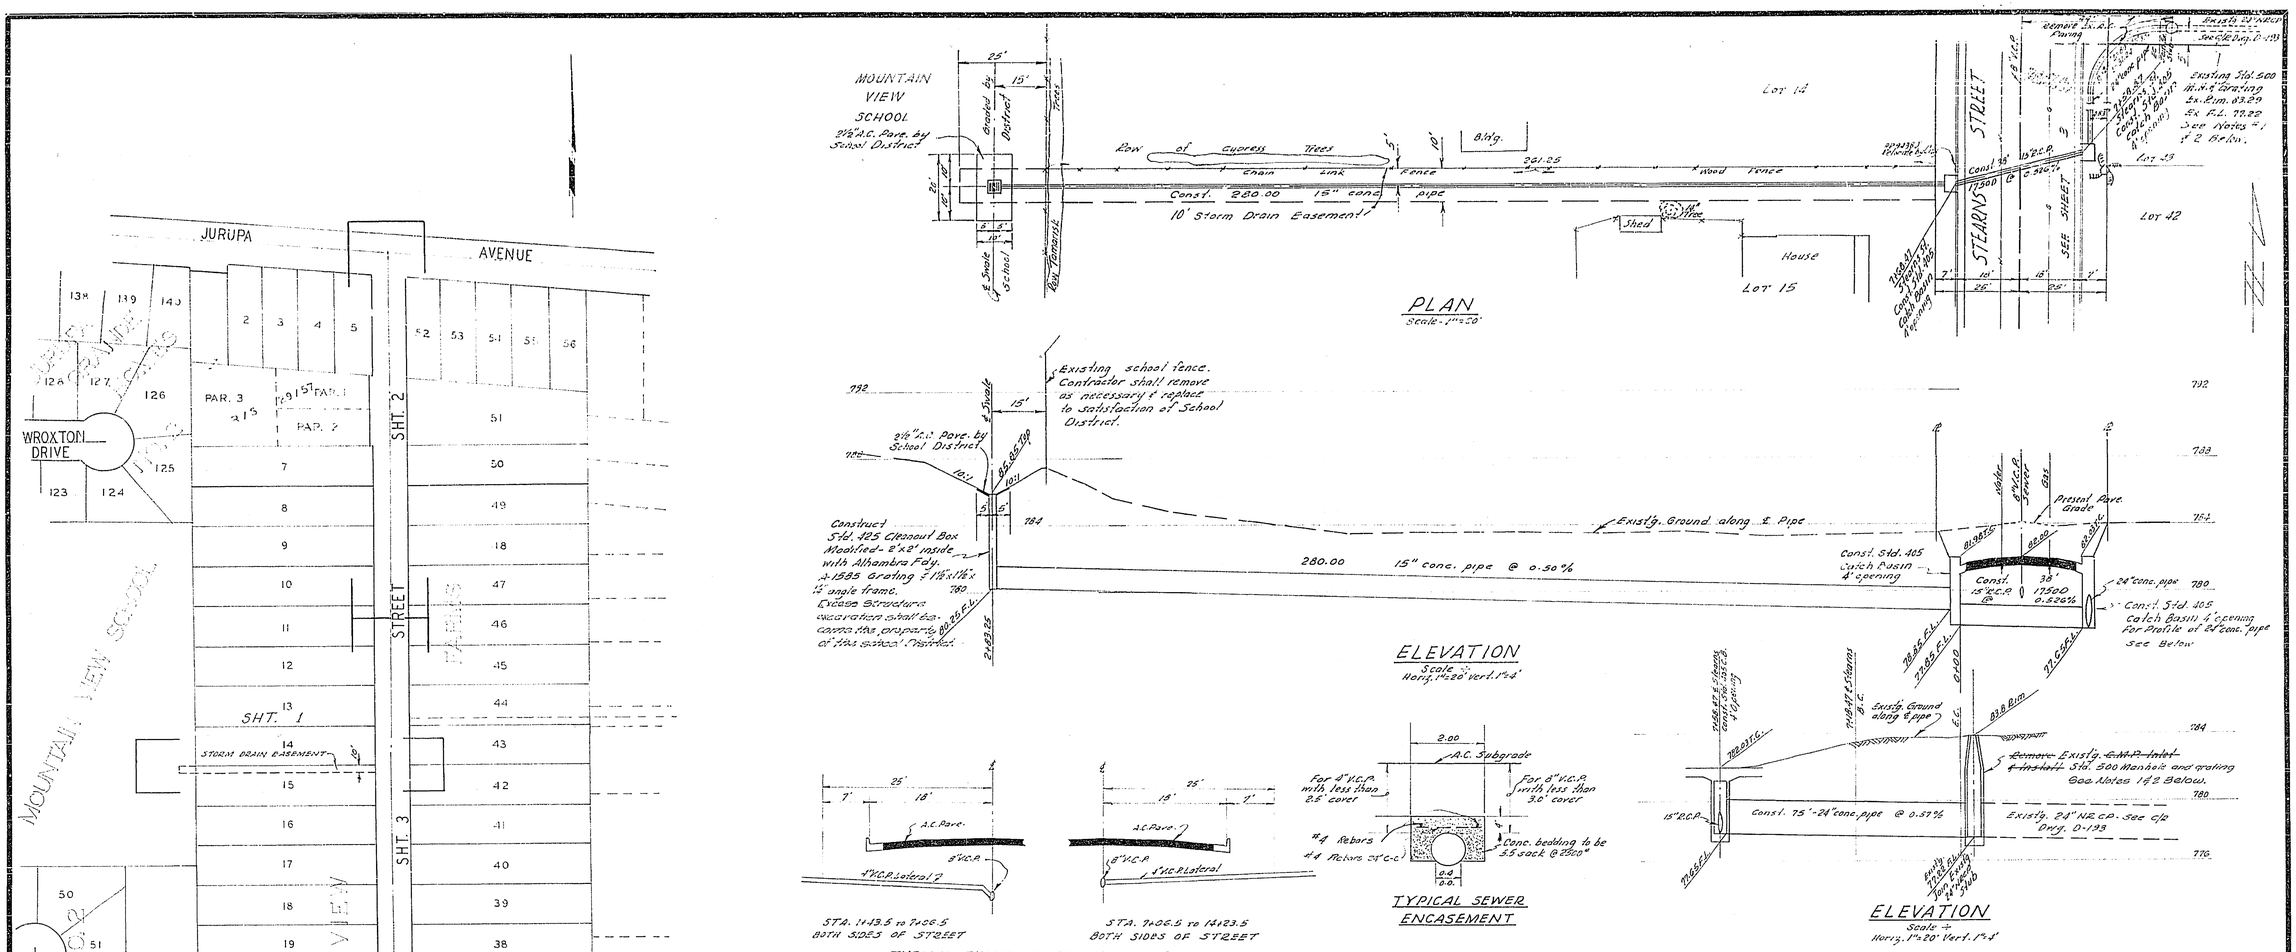

INDEX MAP
SCALE 1" = 100'

BENCH MARKS

1. U.S.C.&G.S. Brass Disk Stamped Z-1142-1961, on top of concrete culvert 54-03, 10' South of South rail & 98' North of ℄ Dewey St. Elev. 785.34
2. Chisled ⊥ on top of brick wall between house Nos. 5131 and 5211 Stearns St. Elev. 784.03.

QUANTITY ESTIMATE

21" R.C.P. 1750D	56 L.F.
2" Air Vent	1 Ea.
Encasement - 8" V.C.P. Case 4" Std. 452 (Medium)	1170 L.F.
Concrete Lined Swale	148 S.F.
Onsite Drive & Walk Replacements	4,190 S.F.
Standard 200 Curb & Gutter G.C.F.	3,028 L.F.
Standard 325 Sidewalk	1,290 S.F.
Standard 302 Driveway Approaches (25)	4,505 S.F.
A.C. Pave. & Seal Coat	50,703 S.F.
Standard 220 Cross Gutter-Modified	284 S.F.
4" V.C.P. Lateral	25 L.F.
Standard 405 Catch Basin	2 Ea.
Standard 406 Catch Basin	1 Ea.
Standard 425 Cleanout Box	1 Ea.
Standard 500 Manhole	1 Ea.
15" concrete pipe	280 L.F.
15" R.C.P. 1750D	68 L.F.
24" concrete pipe	78 L.F.
Sewer Manhole Modification	4 Ea.

GENERAL NOTES

1. City will salvage grate top ring. Contractor to install necessary rings and Alhambra A-1254 Frame & Cover or equal, to bring top to original ground.
2. Contractor to expose existing pipes at storm drain connections so existing flow line elevations may be verified prior to construction of new storm drains.
3. The 20" Irrigation line shall not be out of service more than three (3) days. The Contractor must notify the Irrigation Division, Telephone No. 787-7441, ten (10) days before taking line out of service.
4. The locations of sewer laterals were obtained from the Public Works Department card file of lateral locations. The Contractor shall expose all laterals at the proposed curb lines and then notify the Engineer so it can be determined whether the laterals are to be lowered or encased.

ALBERT A. WEBB ASSOCIATES
CIVIL ENGINEERS
RIVERSIDE, CALIFORNIA
APPROVED BY [signature] DATE 10/27/69
R.E. No. 19276
W.O. 63-266 FOR City of Riverside F.B. 1013

MARK	REVISIONS	APPR.	DATE

DESIGNED BY RBC DRAWN BY RBC CHECKED BY [illegible]

CITY OF RIVERSIDE, CALIFORNIA
DEPARTMENT OF PUBLIC WORKS

APPROVED BY	BY	DATE
OFFICE ENGINEER	[illegible]	6/17
PARK DEPARTMENT	[illegible]	[illegible]
TRAFFIC DIVISION	[illegible]	7/23
ASSISTANT CITY ENG.	[illegible]	[illegible]

APPROVED BY
DIRECTOR OF PUBLIC WORKS
DATE

DETAIL SHEET
STEARNS STREET
ASSESSMENT DISTRICT
FROM JURUPA AVENUE TO U.P.R.R. R/W

SCALE: AS NOTED

PROJECT NO. R-1415
SHEET 1 OF 4
FILE NO. 69-266-A

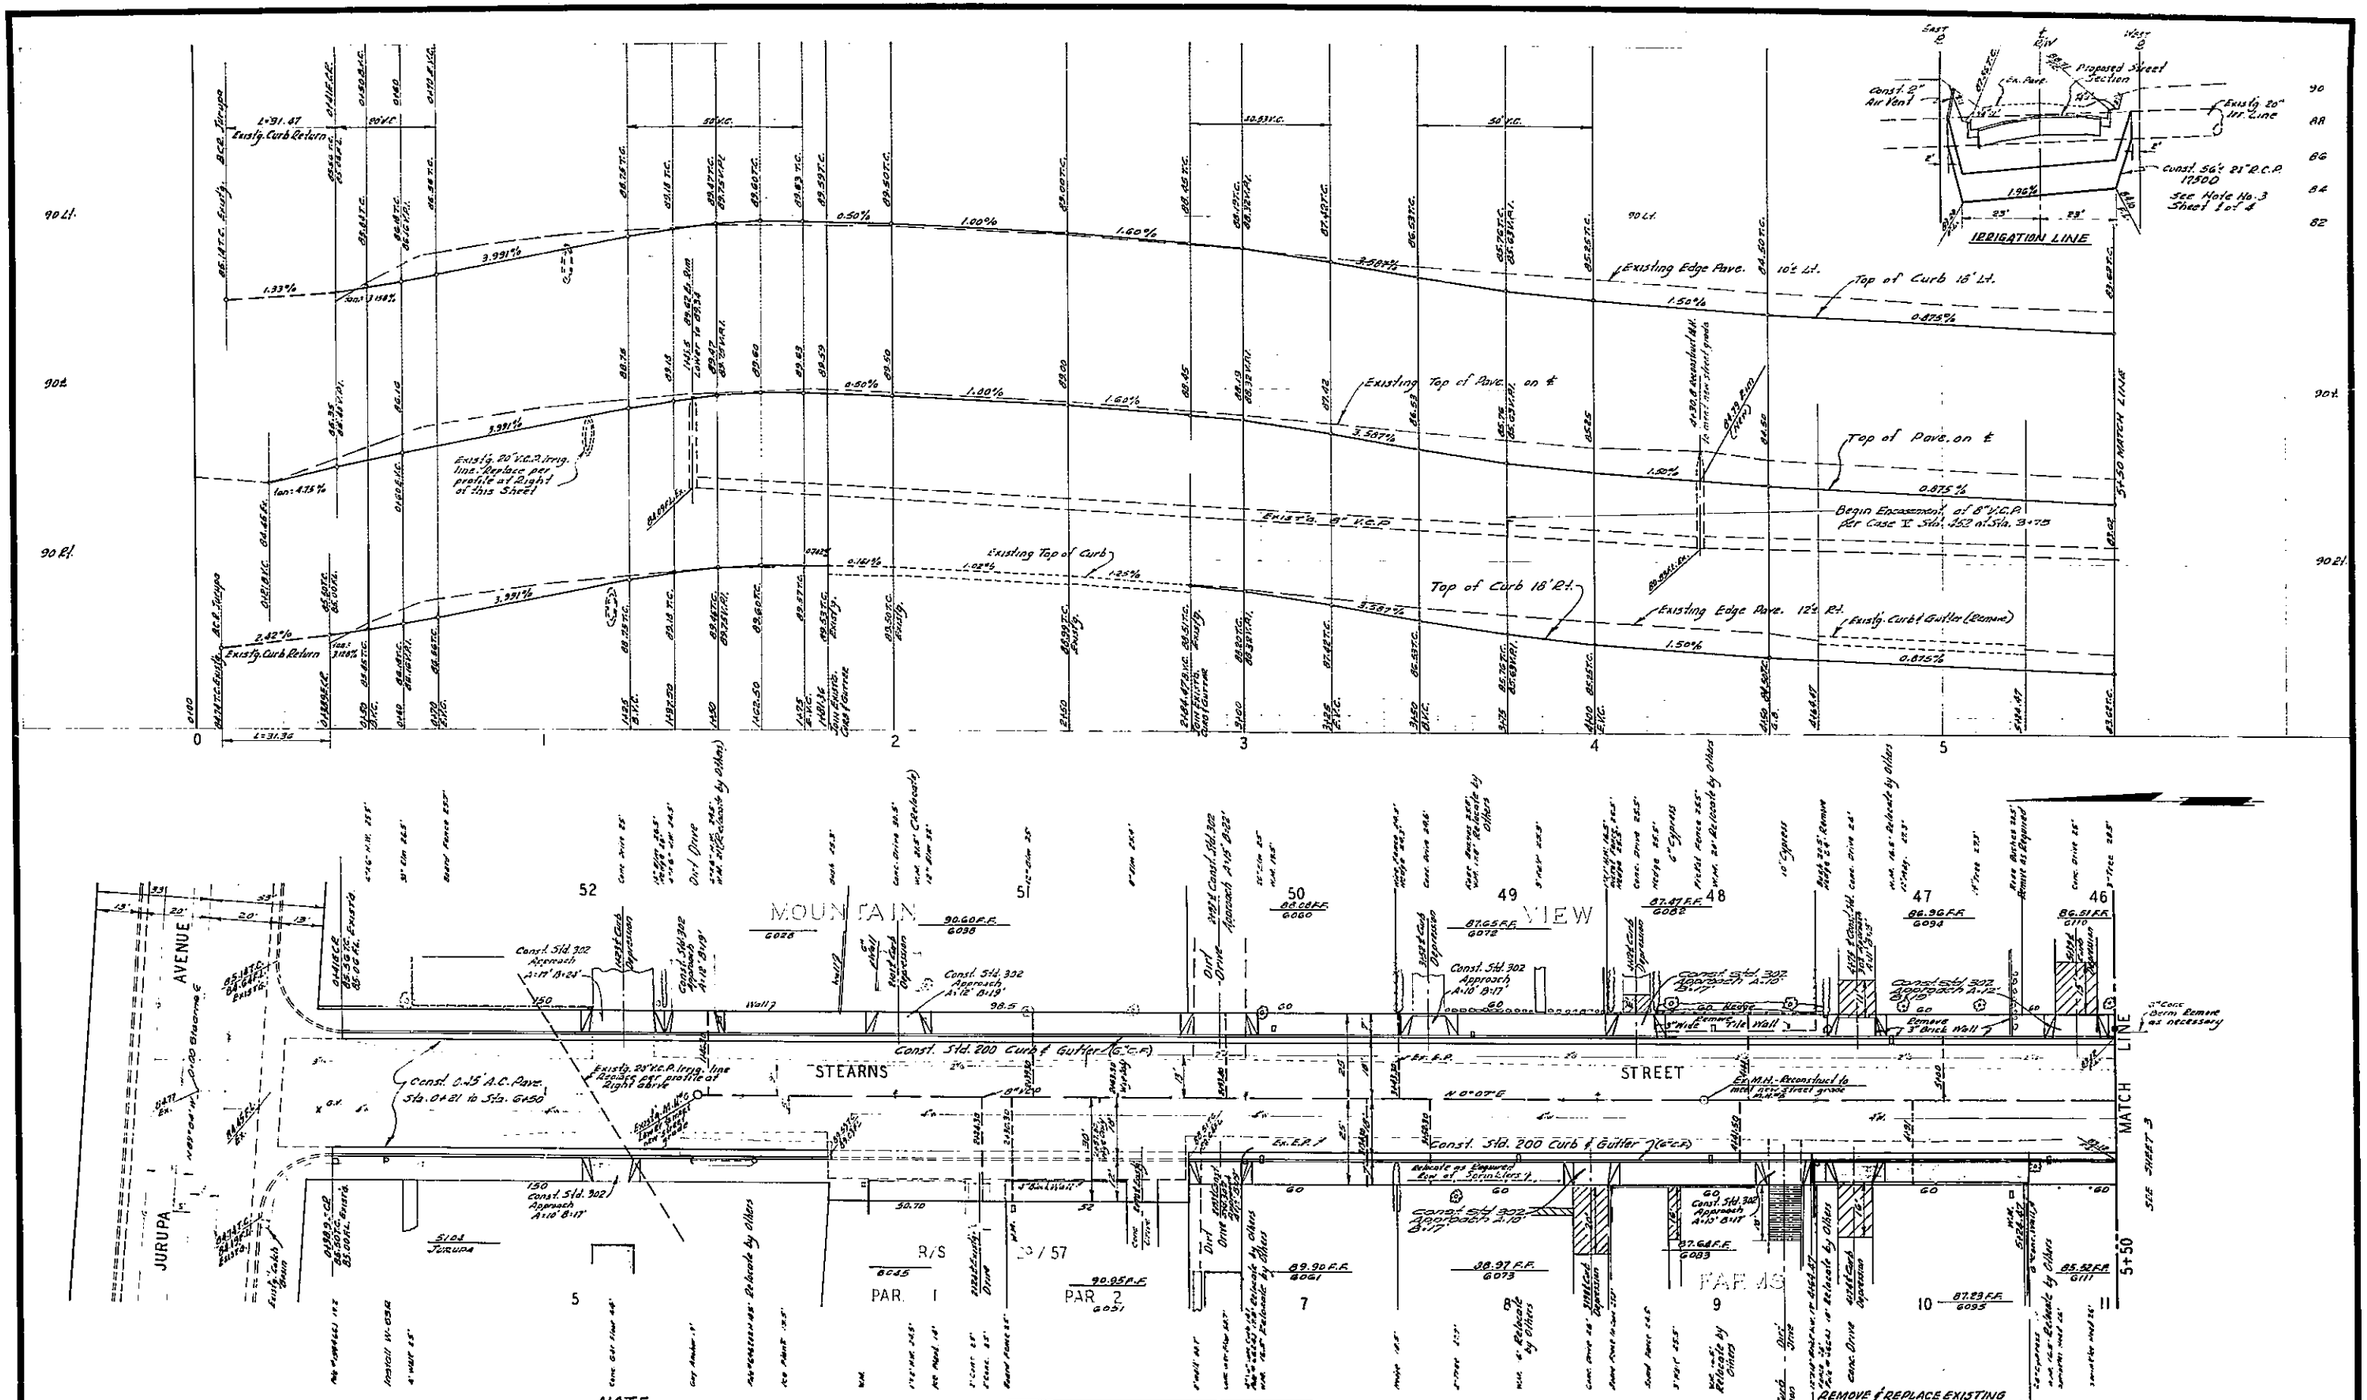

BENCH MARKS

1. U.S.C.&G.S. Brass Disk stamped Z-1142-1961 on top of concrete culvert Sta. 0+03 10' south of south rail & 32' north of ℄ Dewey. Elev. 785.34
2. Chisled □ on top of brick wall between house Nos. 6191 & 6211 Stearns St. Elev. 786.03.

NOTE

Remove all driveways and walks shown thus. Replace in kind portions on private property. Remove and replace all curb & gutter, driveways, and sidewalks in street right of way shown thus. Resurface existing dirt drive on private property shown thus for smooth transition from approach.

Approved [signature] General Superintendent & Chief Engineer-Water Division Date 3-26-70

ALBERT A. WEBB ASSOCIATES
CIVIL ENGINEERS
RIVERSIDE, CALIFORNIA

APPROVED BY [signature] DATE 10/27/69
R.E. No. [illegible]

W.O. 69-266 FOR City of Riverside F.B. 1019

MARK	REVISIONS	APPR.	DATE

DESIGNED BY REC DRAWN BY B.E.L. CHECKED BY Lin

CITY OF RIVERSIDE, CALIFORNIA
PUBLIC WORKS DEPARTMENT

APPROVED BY	BY	DATE
PRINCIPAL ENGINEER	[illegible]	[illegible]
PARK DEPARTMENT	[illegible]	[illegible]
TRAFFIC DIVISION	[illegible]	[illegible]
CHIEF PUB. WKS. EN.	[illegible]	[illegible]

APPROVED BY [signature]
DIRECTOR OF PUBLIC WORKS
DATE [illegible]

STREET PLAN AND PROFILE
STEARNS STREET
ASSESSMENT DISTRICT
FROM JURUPA AVE. TO U.P.R.R. R/W

SCALE: 1" = 20' HORZ., 1" = 4' VERT.

ACCOUNT No.
DRAWING NUMBER R-1415
SHEET 2 OF 4
69-266-A

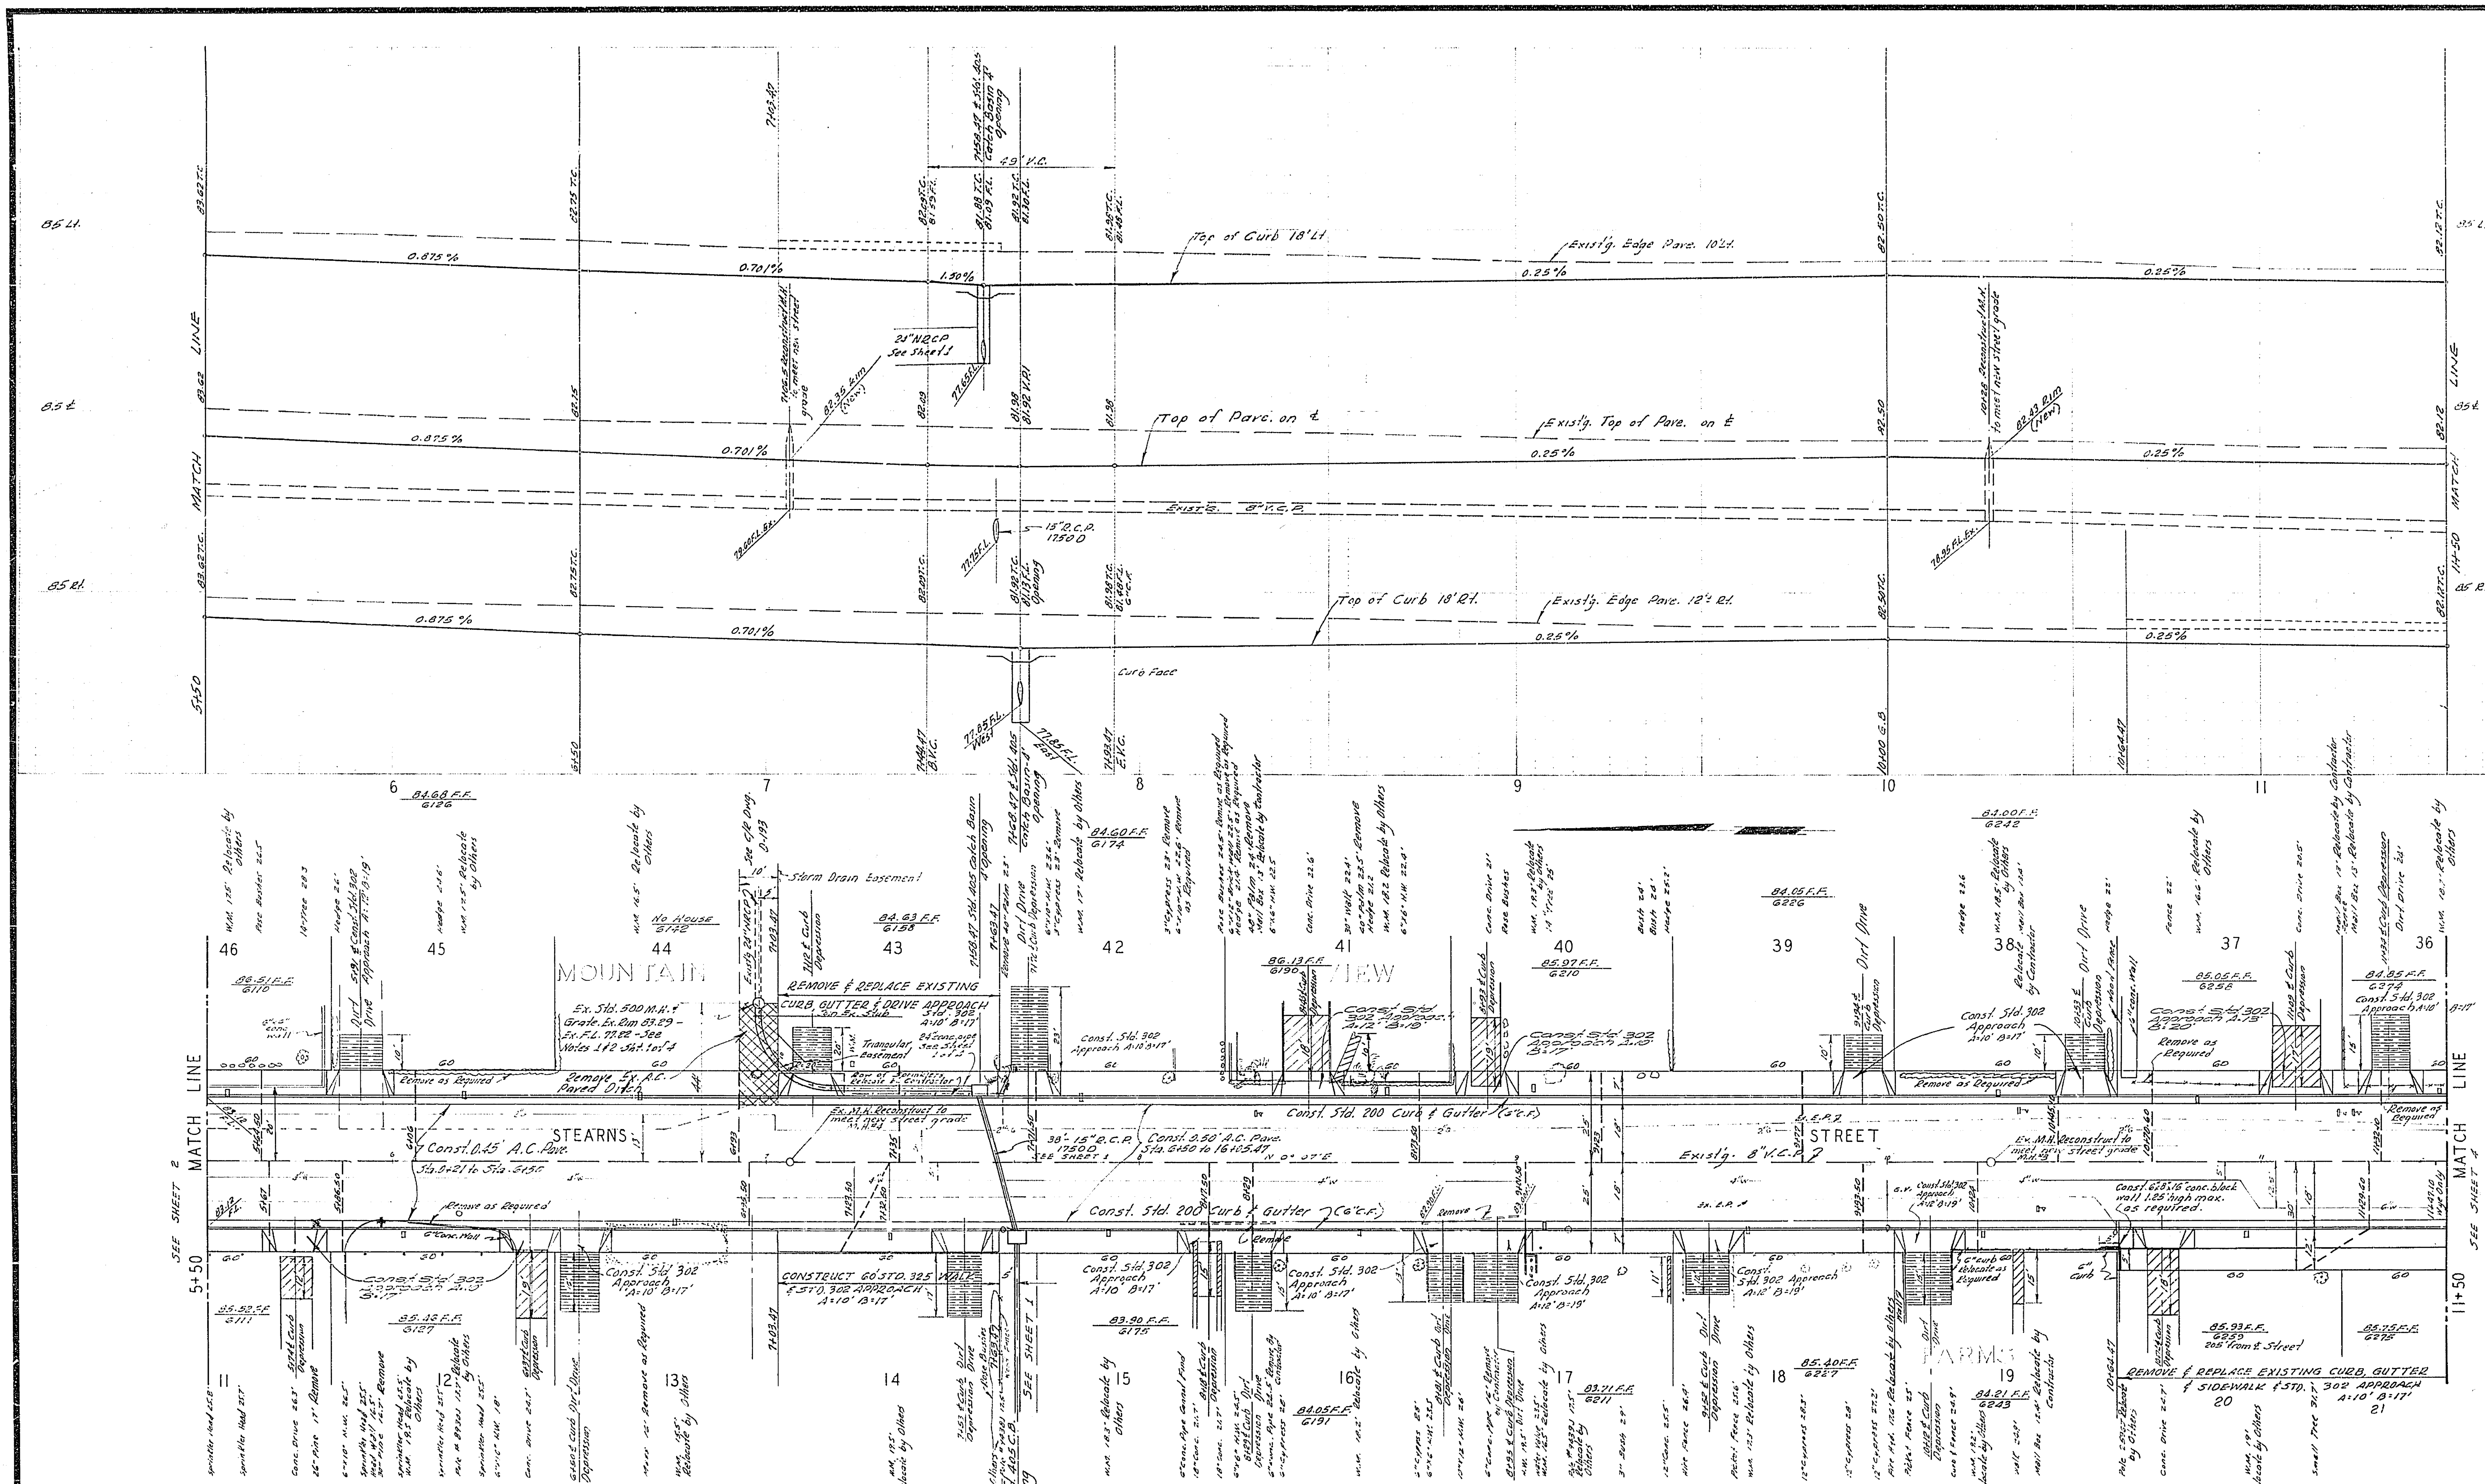

BENCH MARKS

1. U.S.C.&G.S. Brass Disk stamped Z-1142-1961 on top of concrete culvert 54-03 10' south of south rail & 32' north of ℄ Dewey. Elev. 785.34.
2. Chisled □ on top of brick wall between house No's. 6191 & 6211 Stearns St. Elev. 786.03.

NOTE

Remove all driveways and walks shown thus. Replace in kind, all portions on private property.

Remove and replace all curb & gutter, driveways and sidewalks in street right of way shown thus.

Regrade existing dirt drive on private property for smooth transition from approach.

ALBERT A. WEBB ASSOCIATES
CIVIL ENGINEERS
RIVERSIDE, CALIFORNIA

APPROVED BY [signature] DATE 10/27/69
R.E. No. 9876
W.O. 69-266 FOR: City of Riverside F.B. 1013

MARK	REVISIONS	APPR.	DATE

DESIGNED BY REC DRAWN BY B.E.L. CHECKED BY Lia

CITY OF RIVERSIDE, CALIFORNIA
PUBLIC WORKS DEPARTMENT

APPROVED BY	BY	DATE
PRINCIPAL ENGINEER	[initials]	6/17
PARK DEPARTMENT	[initials]	3-7
TRAFFIC DIVISION	[initials]	7/23
CHIEF PUB. WKS. ENGR.	[initials]	6-12

APPROVED BY [signature]
DIRECTOR OF PUBLIC WORKS
DATE 6-5-70

STREET PLAN AND PROFILE
STEARNS STREET
ASSESSMENT DISTRICT
FROM JURUPA AVENUE TO U.P.R.R. R/W

SCALE: 1" = 20' HORZ., 1" = 4' VERT.

ACCOUNT No.
DRAWING NUMBER R-1415
SHEET 3 OF 4
69-266-A

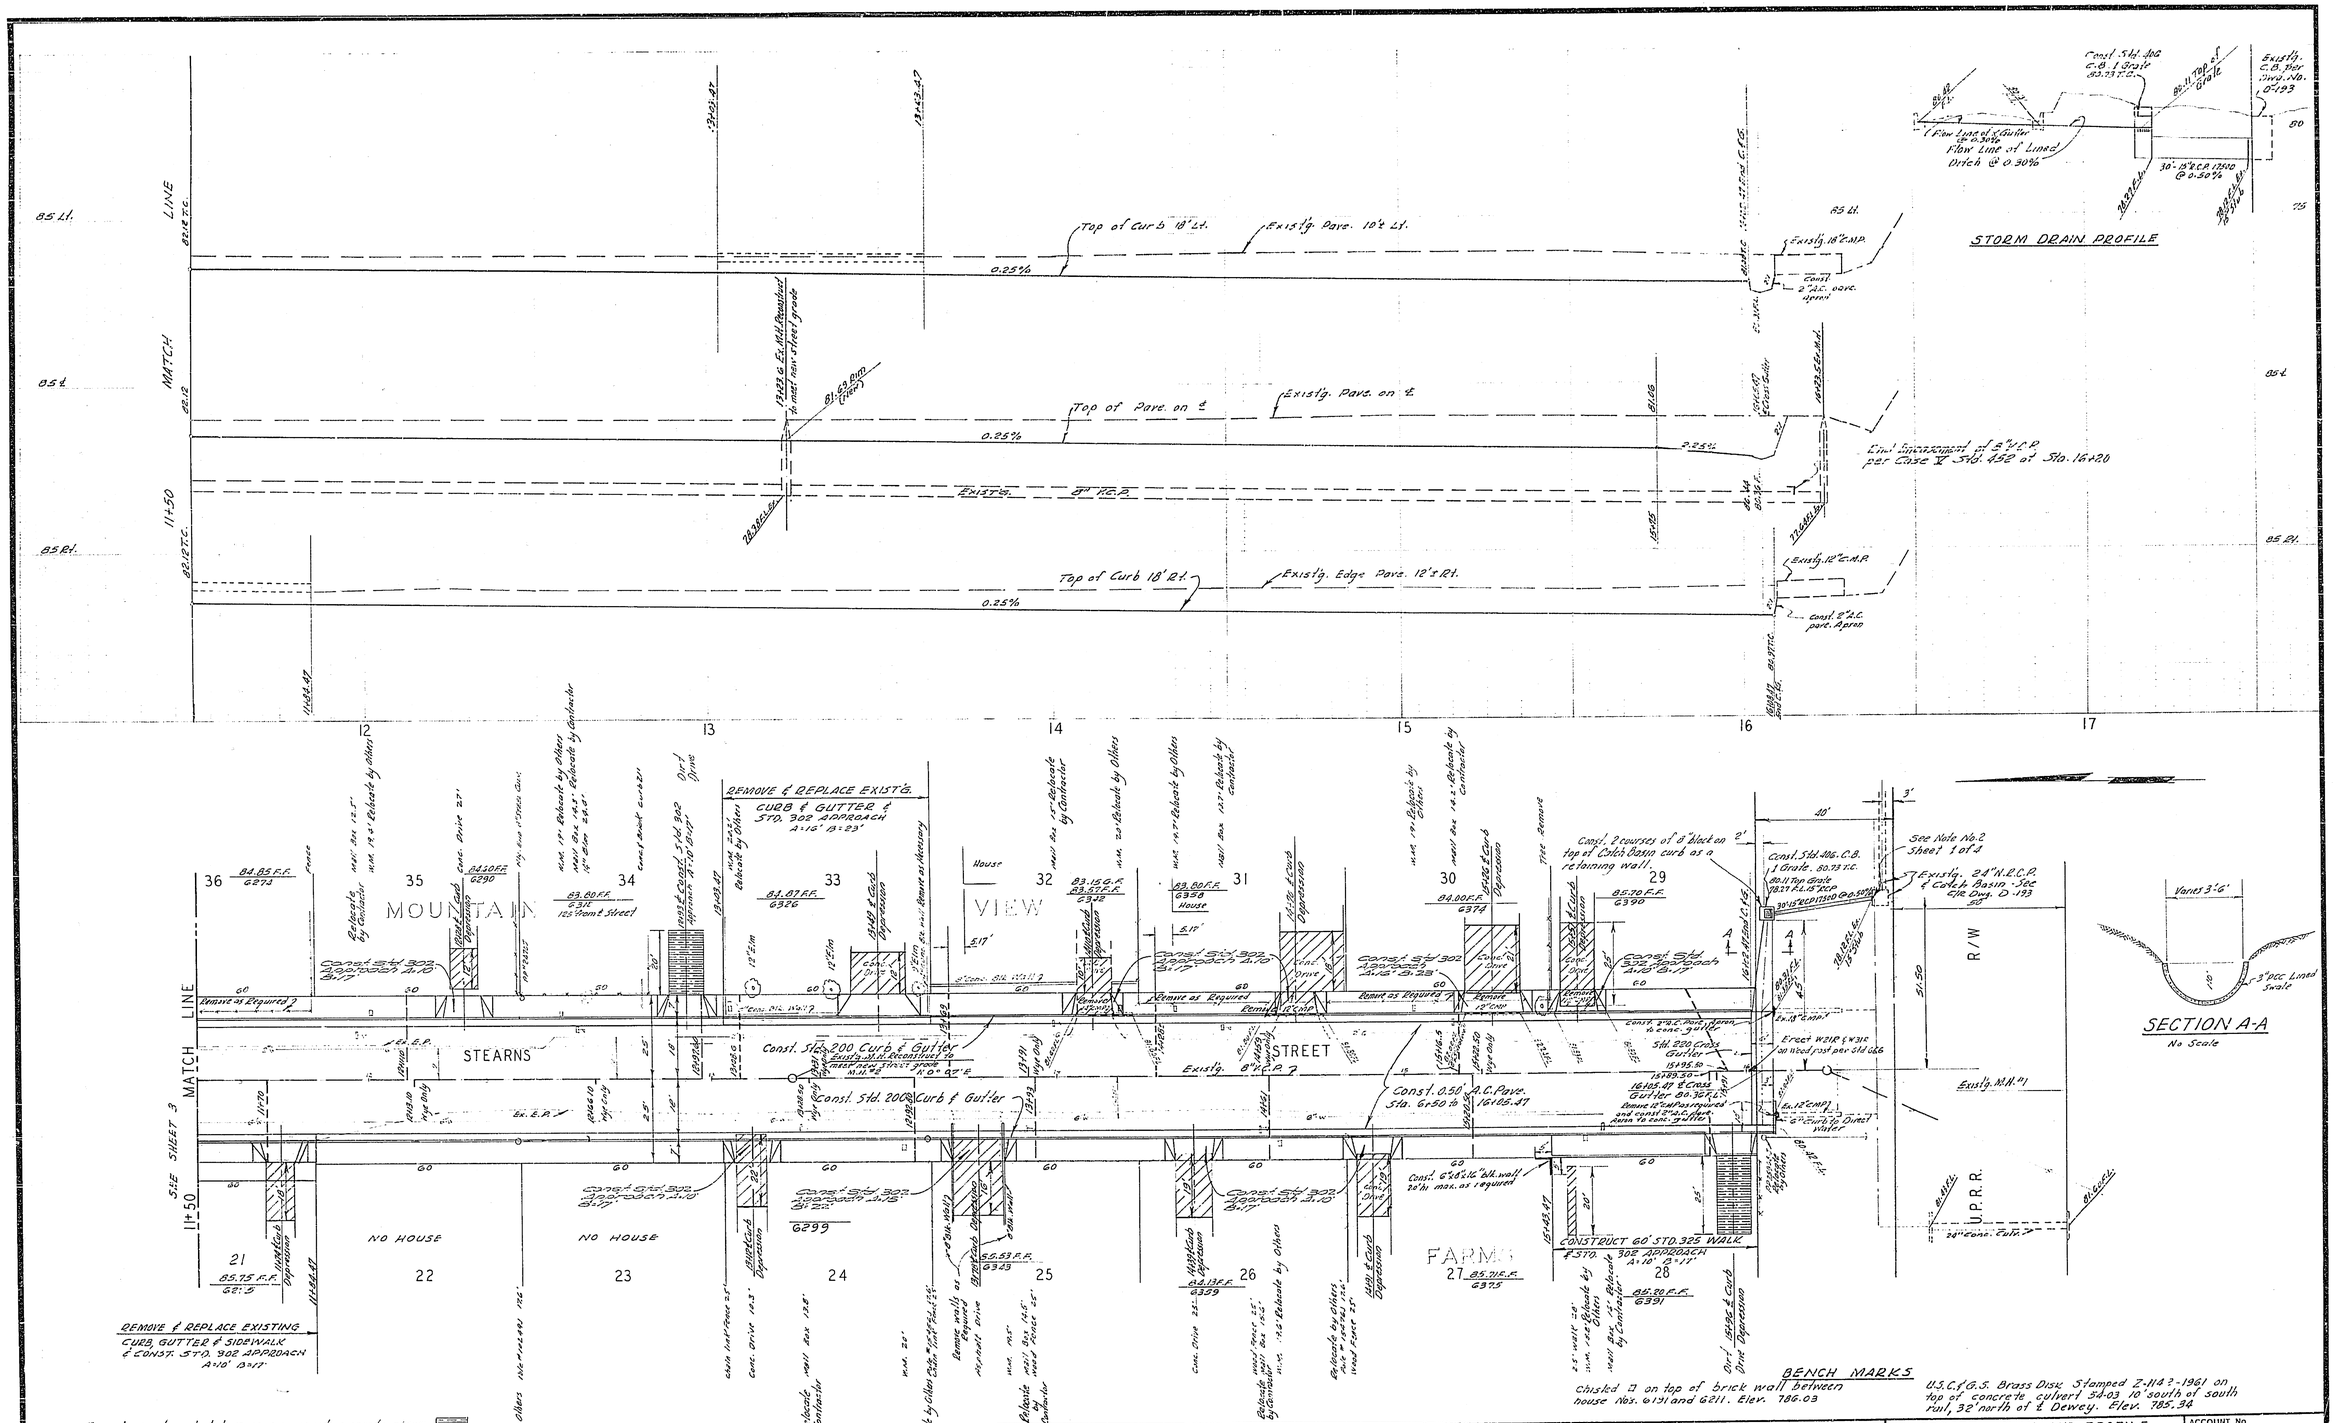

ALBERT A. WEBB ASSOCIATES
CIVIL ENGINEERS
RIVERSIDE, CALIFORNIA

APPROVED BY [signature] DATE 10/22/69
R.E. No. 9876
W.O. 69-266 FOR: City of Riverside F.D. 1013

MARK	REVISIONS	APPR.	DATE

DESIGNED BY REC DRAWN BY B.E.L. CHECKED BY Lin

CITY OF RIVERSIDE, CALIFORNIA
PUBLIC WORKS DEPARTMENT

APPROVED BY	BY	DATE
PRINCIPAL ENGINEER	[signature]	6/17
PARK DEPARTMENT	[signature]	2-8
TRAFFIC DIVISION	[signature]	7/24
CHIEF PUB. WKS. ENGR.	[signature]	7-18

APPROVED BY [signature]
DIRECTOR OF PUBLIC WORKS
DATE [illegible]

STREET PLAN AND PROFILE
STEARNS STREET
ASSESSMENT DISTRICT
FROM JURUPA AVENUE TO U.P.R.R. R/W
SCALE: 1" = 20' HORZ. , 1" = 4' VERT.

ACCOUNT No.
DRAWING NUMBER R-1415
SHEET 4 OF 4
69-266-A