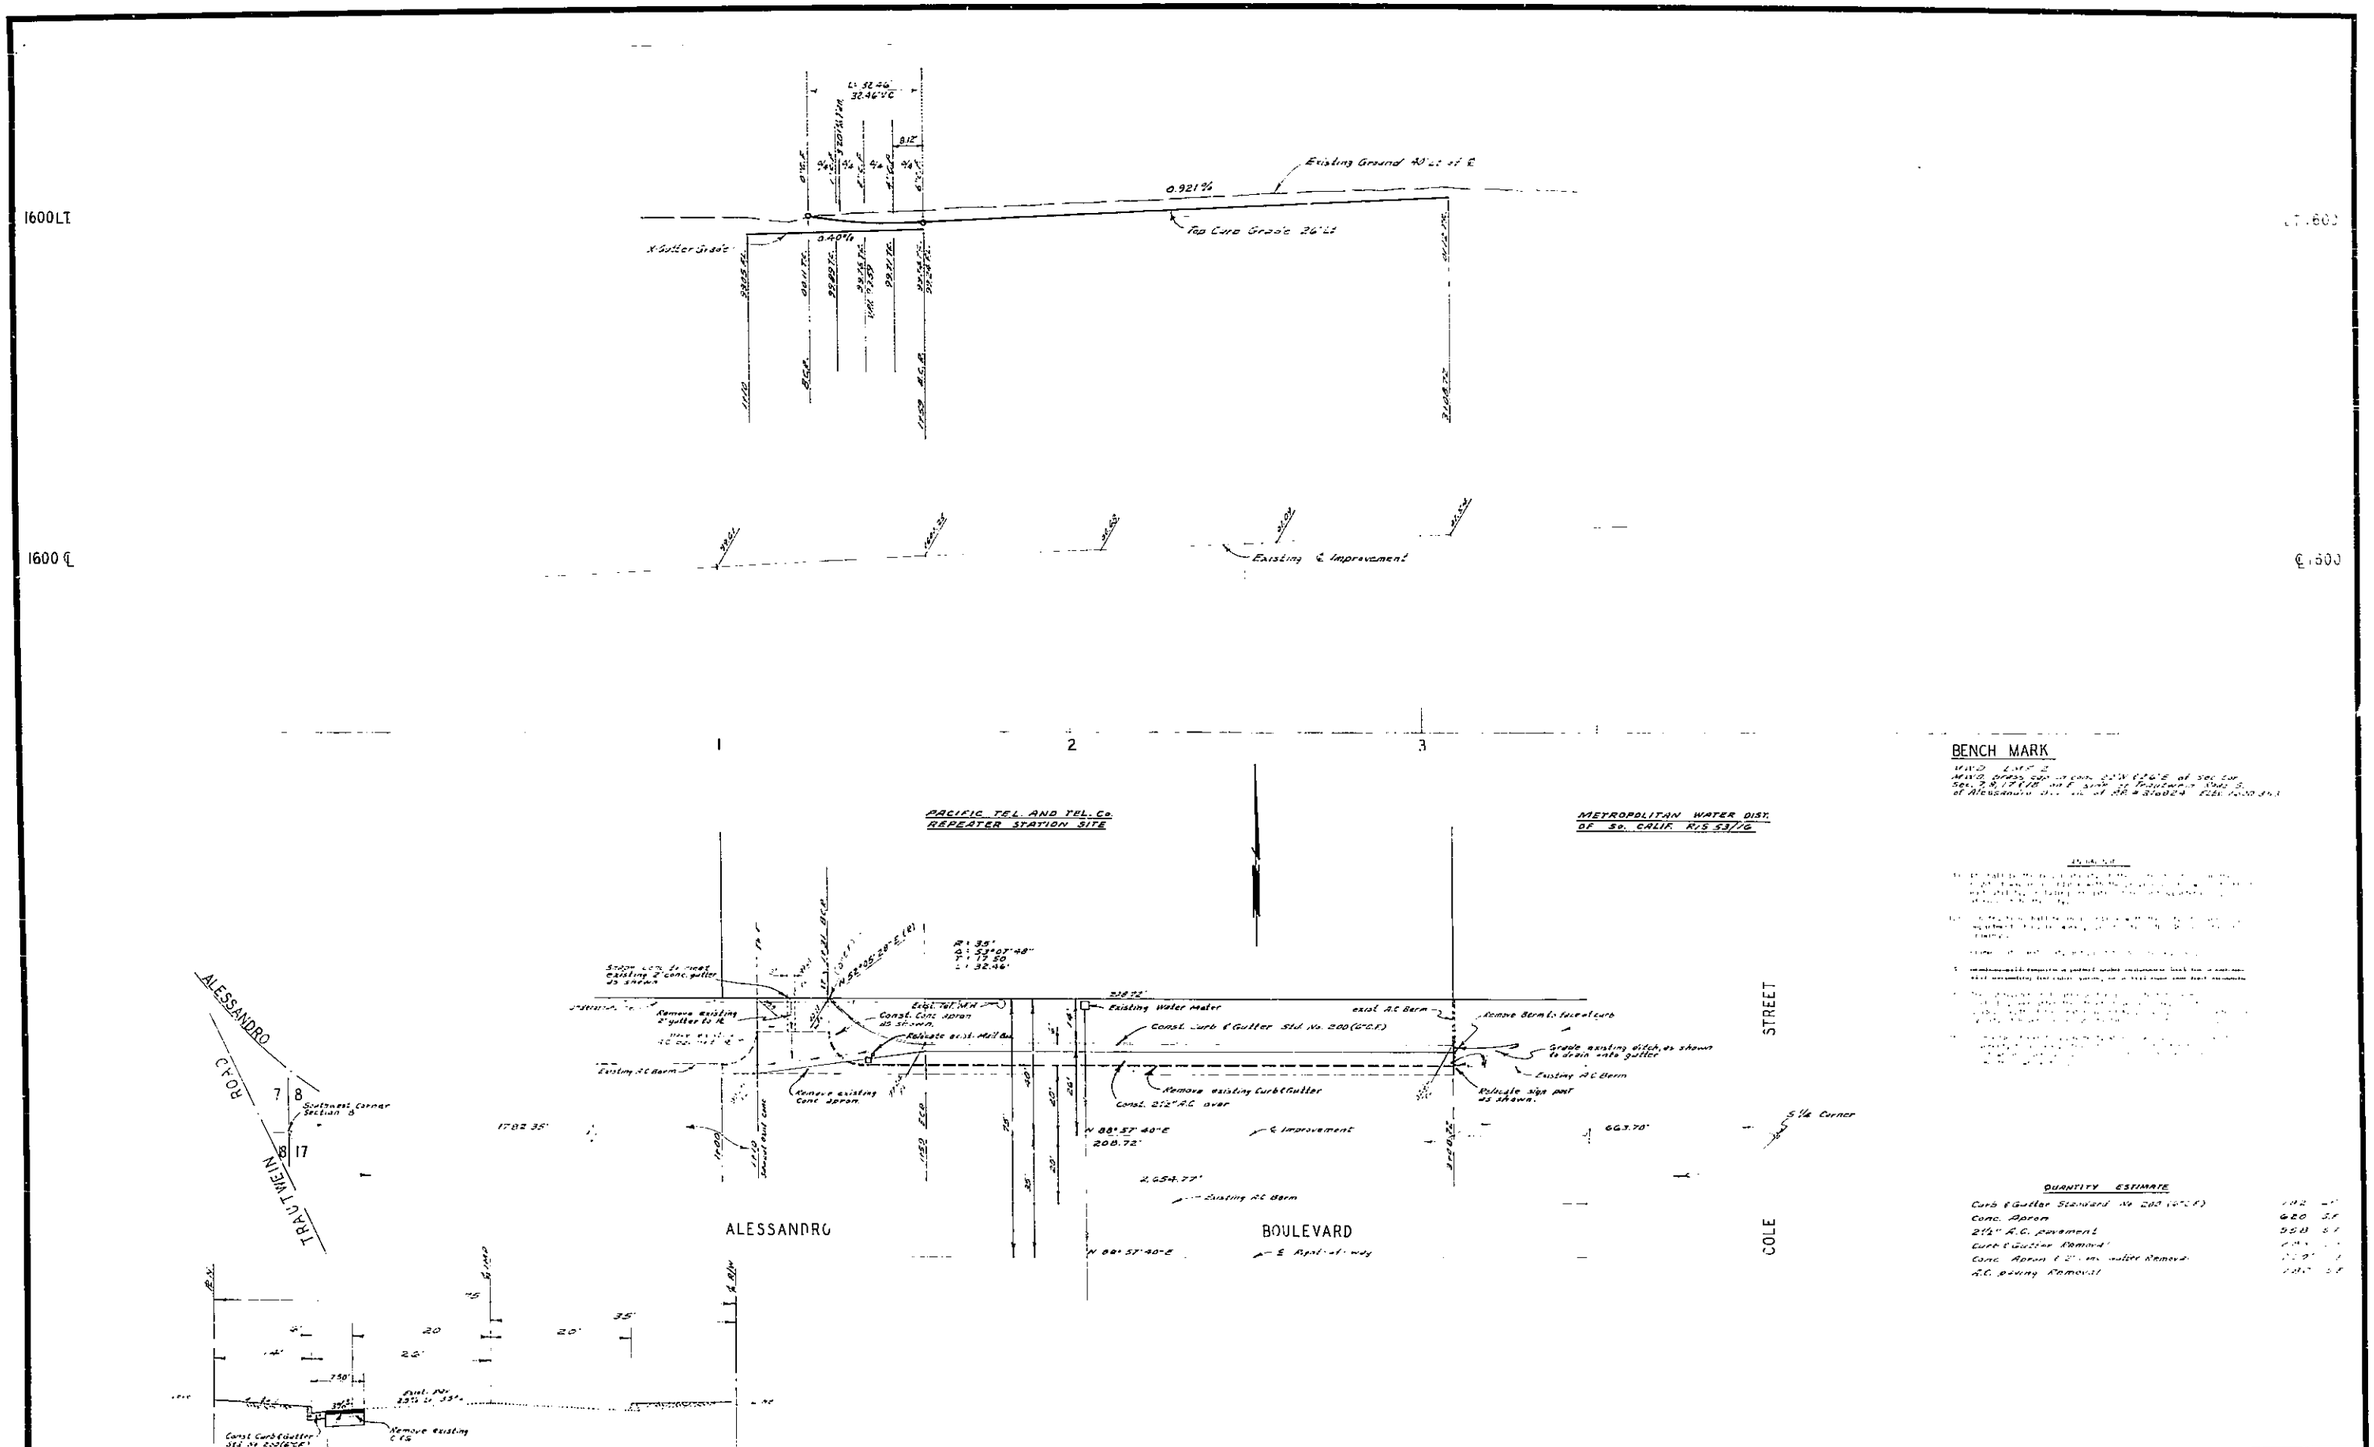

ALBERT A. WEBB ASSOCIATES
CIVIL ENGINEERS
RIVERSIDE, CALIFORNIA

APPROVED BY [illegible] DATE 3/25/76
R.E. No. 9876
W.O. 70-72 FOR: PACIFIC TEL & TEL. Co. F.B.

MARK	REVISIONS	APPR.	DATE

DESIGNED BY B.E.L. DRAWN BY B.E.L. CHECKED BY [illegible]

CITY OF RIVERSIDE, CALIFORNIA
PUBLIC WORKS DEPARTMENT

APPROVED BY	BY	DATE
PRINCIPAL ENGINEER	[illegible]	3/16
PARK DEPARTMENT	—	—
TRAFFIC DIVISION	—	—
CHIEF PUB WKS ENGR.	[illegible]	3/13

APPROVED BY [illegible]
DIRECTOR OF PUBLIC WORKS
DATE

STREET PLAN AND PROFILE
ALESSANDRO BOULEVARD
BETWEEN TRAUTWEIN ROAD & COLE ST.
IN SW 1/4 Sec. 8 T.3S., R.4W., S.B.B.&M.
SCALE: 1" = 20' Horiz., 1" = 4' Vert.

ACCOUNT No
DRAWING NUMBER
R-1423
SHEET 1 OF 1
70-72-A