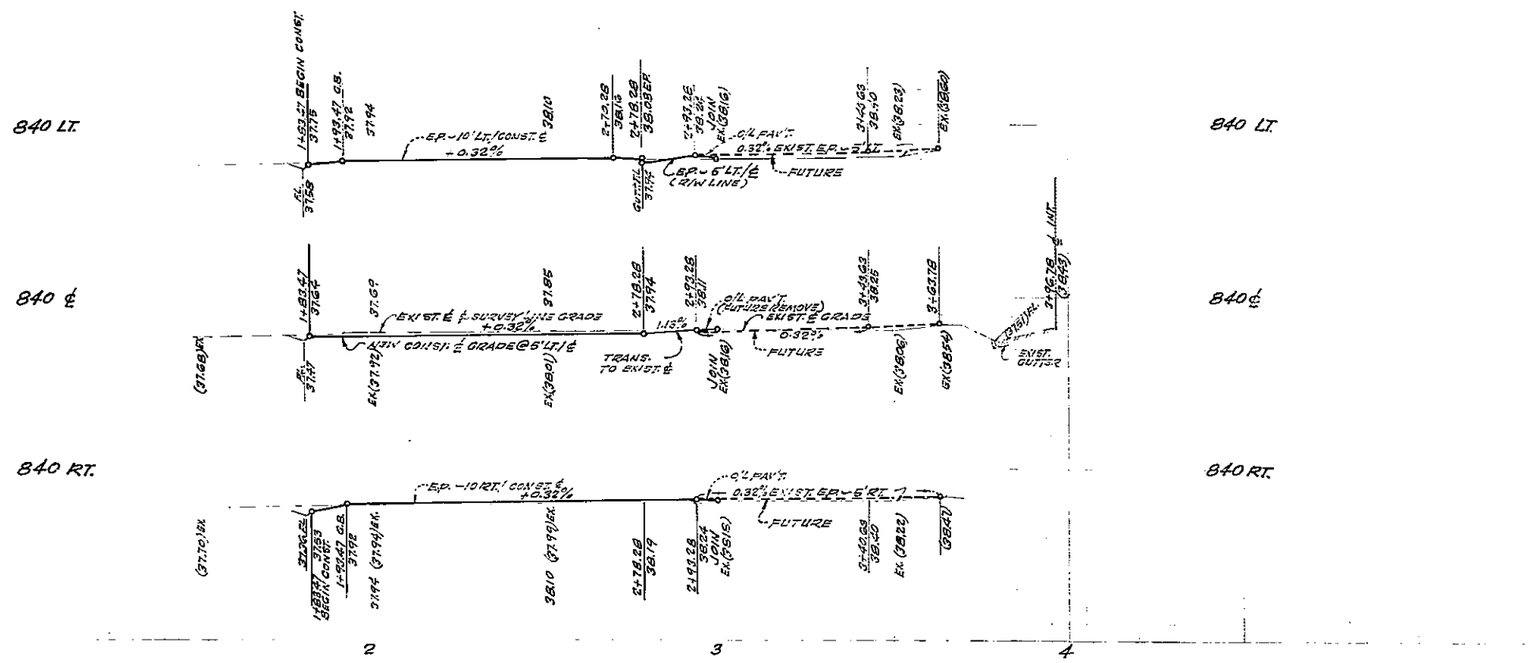

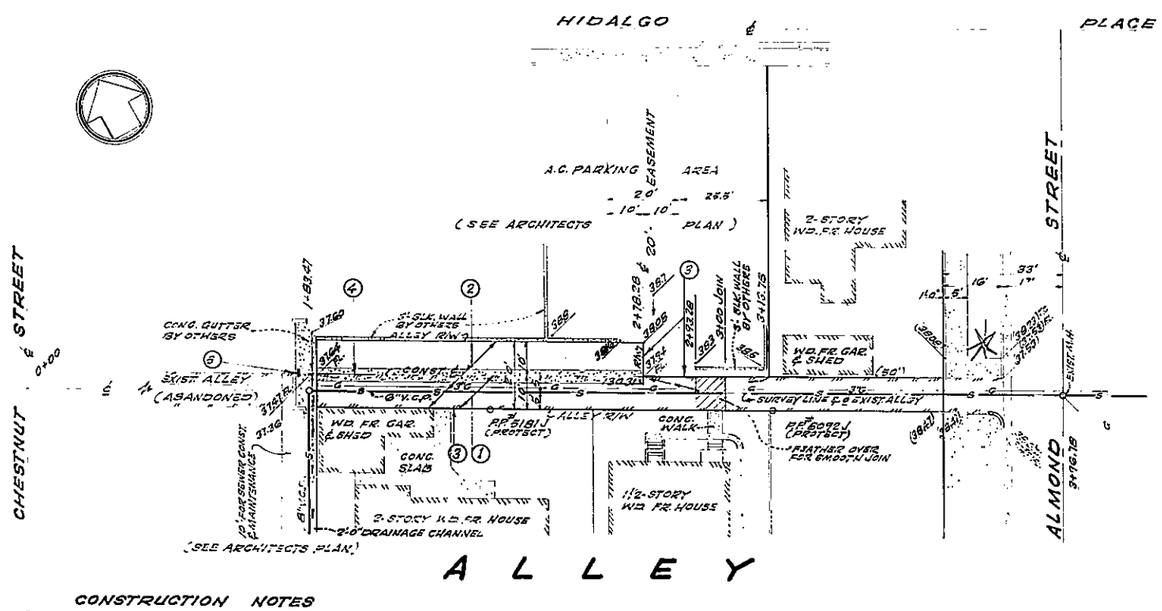

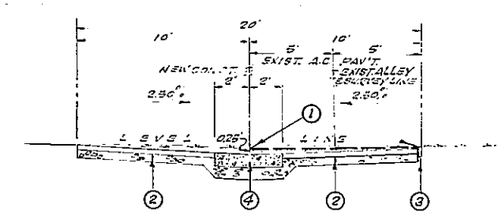

TYPICAL ALLEY SECTION
(PER STD. PLAN No 110.)

CONSTRUCTION NOTES

1. REMOVE EXIST. A.C. PAV'T.
2. CONST. 2½" A.C. OVERLAY, A-3 CLASS III
3. PLACE 2"x4" REDWOOD HEADER
4. CONST. 4" CONC. GUTTER
5. REPLACE EXIST. CONC. BLOCK WALL BY OTHERS PER STD. PLAN 6.030.

GENERAL NOTES

1. CONSTRUCTION SHALL BE IN ACCORDANCE WITH THE CITY OF RIVERSIDE, DEPARTMENT OF PUBLIC WORKS SPECIFICATIONS No 461 AND STANDARD DRAWINGS.
2. IT SHALL BE THE RESPONSIBILITY OF THE CONTRACTOR TO CLEAR THE RIGHT OF WAY IN ACCORDANCE WITH THE PROVISIONS OF THIS LAW AS IT AFFECTS EACH UTILITY INCLUDING IRRIGATION LINES AND APPURTENANCES AND AT NO COST TO THE CITY.
3. PRIME COAT, SEAL COAT AND PAINT BINDER ARE REQUIRED.
4. TRIM EDGE OF EXISTING PAVEMENT WHERE NEW PAVEMENT JOINS EXISTING PAVEMENT TO A CLEAN STRAIGHT EDGE. CONSTRUCT MATCH-UP PAVING AS SHOWN AND OVERLAY AS DIRECTED IN THE FIELD TO PRODUCE A SMOOTH CROWN SECTION. ENGINEER ESTIMATES THE OVERLAY PAVEMENT TO BE LESS THAN [illegible]

BENCH MARK
S.E.L. IN NORTH CURB, 9TH ST. 10' WEST OF WEST LINE OF CHESTNUT ST.
ELEV. 837.91

HAWKINS, ROBERTSON & ASSOC.
ENGINEERS & SURVEYORS
RIVERSIDE, CALIFORNIA

APPROVED Charles E. Robertson R.C.E. 8016 3-9-70 DATE
J.O. 1169
FOR: RIVERSIDE FIRST BAPTIST HOMES F.B. 104/14

MARK	REVISIONS	APPR	DATE

DESIGNED BY G.H. DRAWN BY G.H. CHECKED BY [illegible]

CITY OF RIVERSIDE, CALIFORNIA
DEPARTMENT OF PUBLIC WORKS

APPROVED BY	BY	DATE
OFFICE ENGINEER		
PARK DEPARTMENT		
TRAFFIC DIVISION		
ASS'TANT CITY ENG.		

APPROVED BY
DIRECTOR OF PUBLIC WORKS
DATE

STREET PLAN & PROFILE
ALLEY
N'LY OF TENTH ST., E'LY OF CHESTNUT ST., FROM STA. [illegible] TO STA. 3+00
C-33-689
HORIZ. SCALE: 1" = 20' VERT. SCALE: 1" = 4'

PROJECT NO. R-1425
SHEET 1 OF 1
FILE NO. 4174