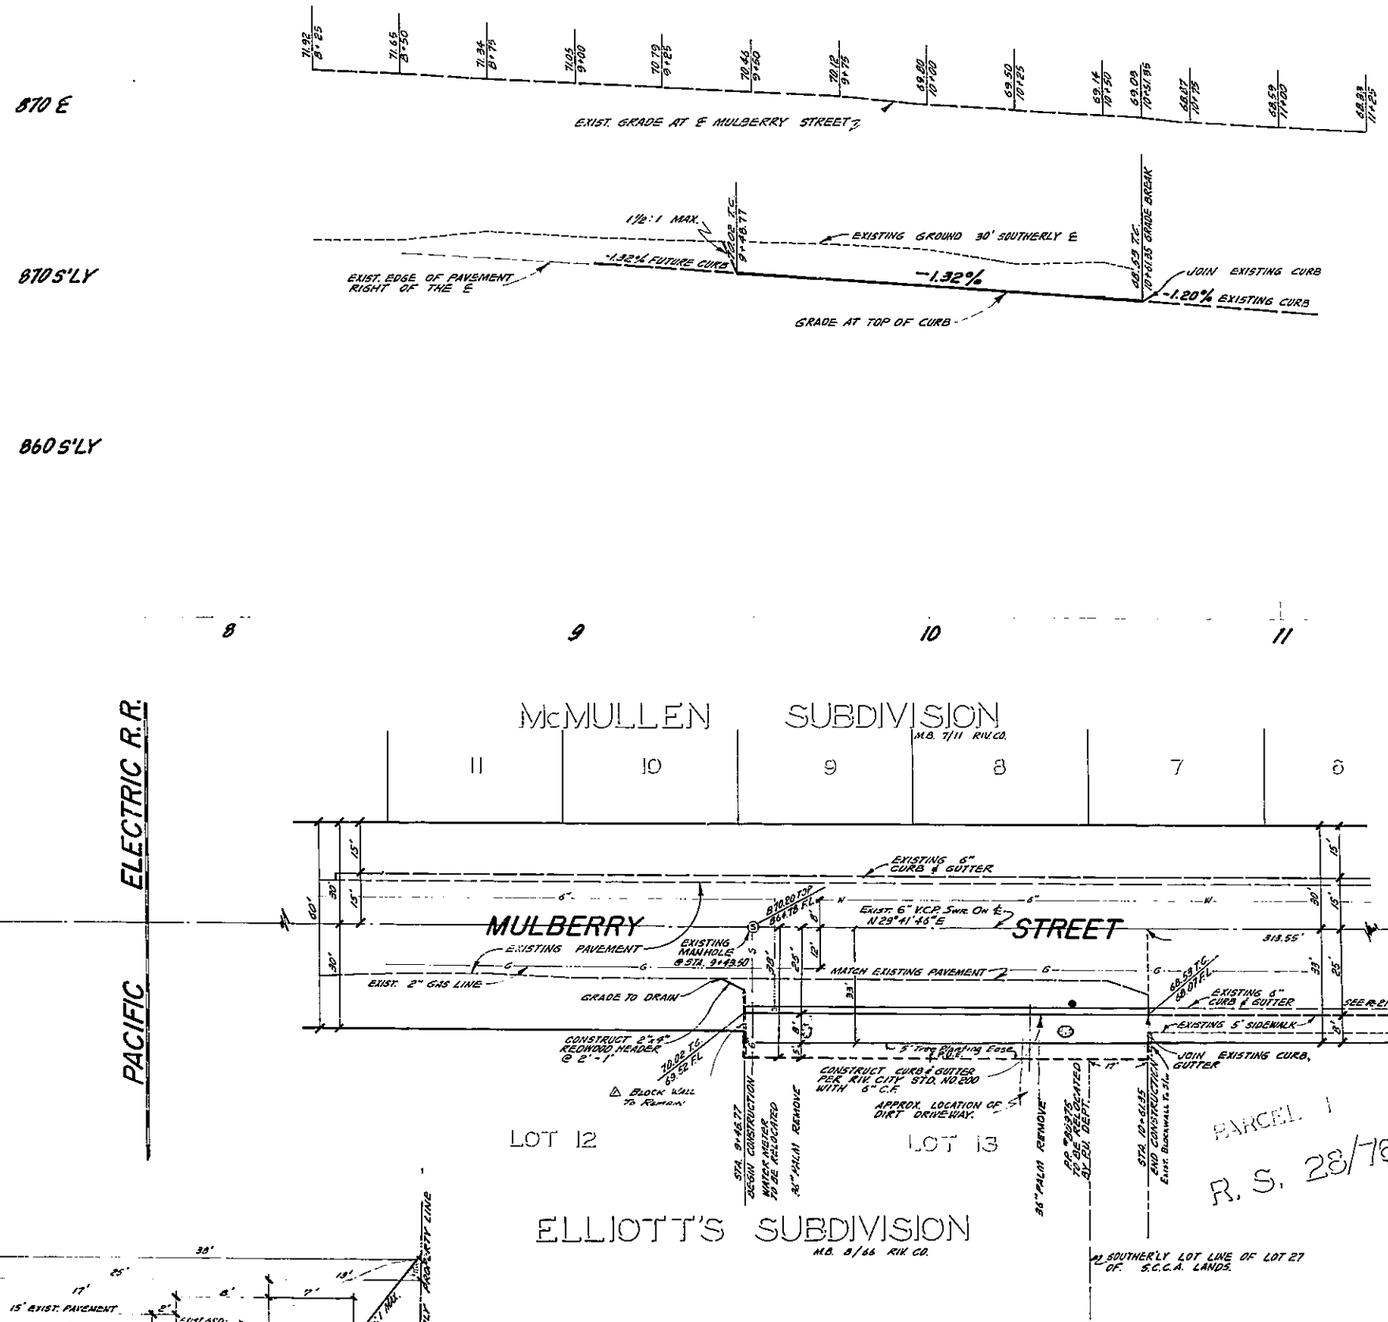

TYPICAL SECTION
NO SCALE
ST. 60

GENERAL NOTES:

1. IT SHALL BE THE RESPONSIBILITY OF THE CONTRACTOR TO CLEAR THE RIGHT-OF-WAY IN ACCORDANCE WITH THE PROVISIONS OF LAW AS IT AFFECTS EACH UTILITY INCLUDING IRRIGATION LINES AND APPURTENANCES AND AT NO COST TO THE CITY.
2. CONSTRUCTION SHALL BE IN ACCORDANCE WITH THE CITY OF RIVERSIDE DEPT. OF PUBLIC WORKS, SPECIFICATION NO. 461 AND STANDARD DRAWINGS.
3. PRIME COAT, SEAL COAT, AND PAINT BINDER ARE REQUIRED.
4. GRADING WILL REQUIRE A PERMIT UNDER ORDINANCE 3033 FOR A CUT OR FILL EXCEEDING 100 CU. YDS., OR A CUT OR FILL OVER ONE-FOOT IN DEPTH.
5. THE DEVELOPER SHALL ARRANGE FOR A SOILS TEST AT THE SUBGRADE LEVEL BY A SOILS ENGINEER. THICKNESS OF PAVEMENT AND THICKNESS AND TYPE OF AGGREGATE BASE SHALL BE DETERMINED BY THE SOILS ENGINEER AND SUBMITTED TO THE CITY OF RIVERSIDE FOR APPROVAL PRIOR TO CONSTRUCTION.
6. TRIM EDGE OF EXISTING PAVEMENT WHERE NEW PAVING JOINS EXISTING PAVEMENT TO A CLEAN STRAIGHT LINE. CONSTRUCT MATCH-UP PAVING AS SHOWN, AND OVERLAY PAVING AS DIRECTED IN THE FIELD TO PRODUCE A SMOOTH CROWN SECTION. ENGINEER ESTIMATES OVERLAY TO BE APPROXIMATELY 0 TONS.
7. CONSTRUCT DRIVEWAY APPROACH(S) PER STANDARD NO. 202. SIZE NUMBER & EXACT LOCATION TO BE DETERMINED AT THE TIME OF CONSTRUCTION.

BENCH MARK: (STATE DIV OF HIGHWAYS)

NAIL & LEAD IN WEST CURB OF MULBERRY STREET, 60' NORTH OF THE ℄ OF PACIFIC ELECTRIC R.R.

ELEVATION: 871.56 C/R F.B. 646/17

J.F. DAVIDSON ASSOCIATES
CIVIL ENGINEERS · SURVEYORS · PLANNERS
APPROVED BY Robert L. Kipp 3-10-79 R.C.E. 15697 DATE:
W.O. 2188 FOR: JOHN COTE F.B. 993/1-79

MARK	REVISIONS	APPR.	DATE
A	Revise Street Surface Width		7-2-78
B	Add Note: Contract Must Comply With Prior Conditions		7-7-78

DESIGNED BY NICKS DRAWN BY NICKS CHECKED BY WHITE

CITY OF RIVERSIDE, CALIFORNIA
DEPARTMENT OF PUBLIC WORKS

	BY	DATE
APPROVED BY		
OFFICE ENGINEER		
PARK DEPARTMENT		
TRAFFIC DIVISION		
ASSISTANT CITY ENG.		

APPROVED BY
DIRECTOR OF PUBLIC WORKS
DATE

PLAN & PROFILE
MULBERRY STREET
BETWEEN: PACIFIC ELECTRIC R.R. & POPLAR AVENUE
R-47-578

HORIZ. SCALE: 1" = 20' VERT. SCALE: 1" = 4'

PROJECT NO. R-1428
SHEET 1 OF 1
FILE NO. 3361