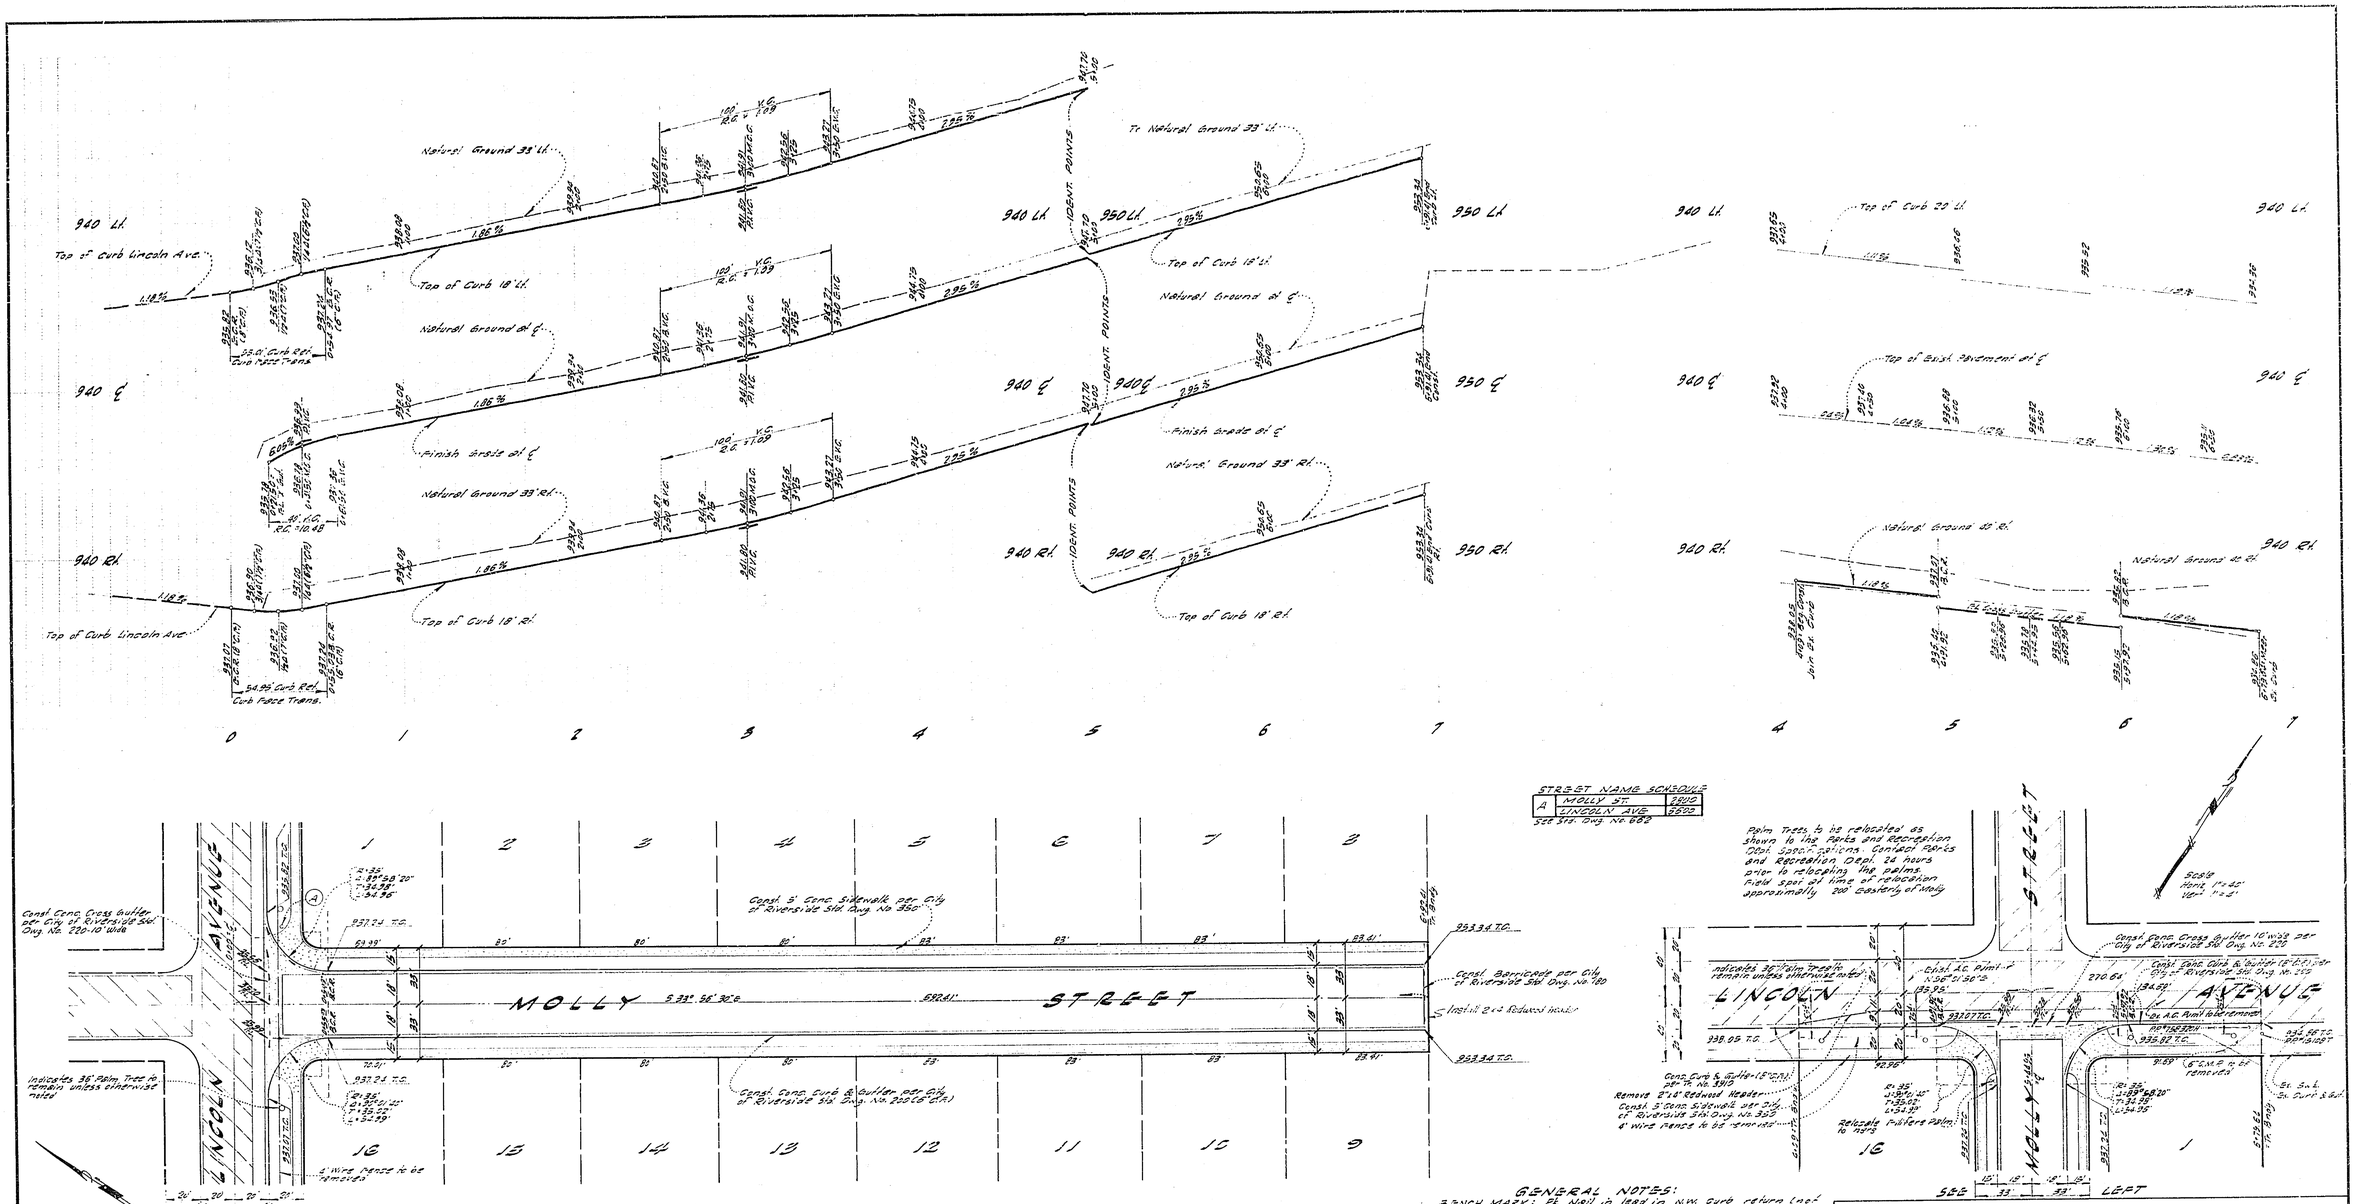

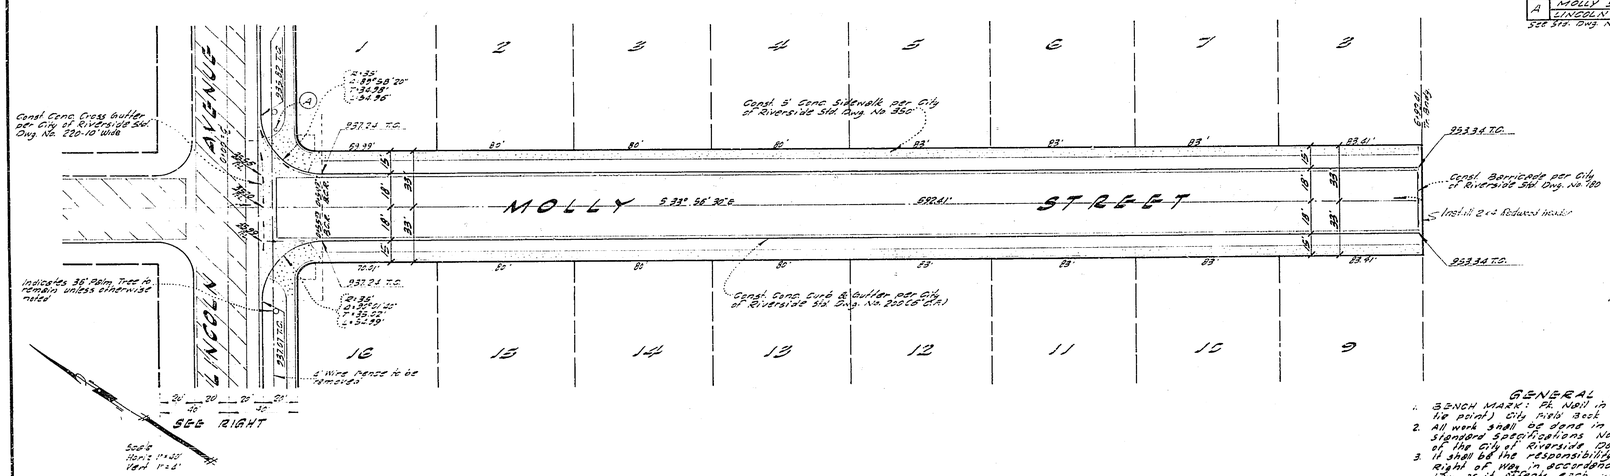

STREET NAME SCHEDULE		
A	MOLLY ST.	2000
	LINCOLN AVE.	2000

See Std. Dwg. No. 208

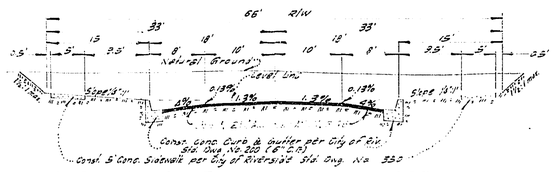

TYPICAL SECTION - MOLLY STREET
TS = 5

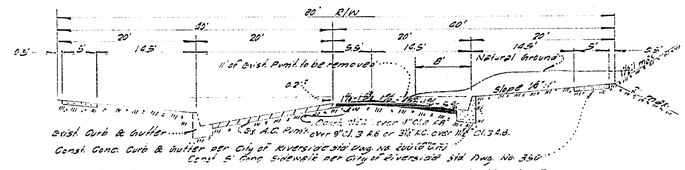

TYPICAL SECTION - LINCOLN AVENUE
TS = 5

GENERAL NOTES:

1. BENCH MARK: PK Nail in lead in N.W. Curb return (not to point) City Field Book No. 360, Sta. 2+80.25
2. All work shall be done in accordance with these plans, Standard Specifications No. 461 and the Standard Drawings of the City of Riverside Department of Public Works.
3. It shall be the responsibility of the contractor to place the Right of Way in accordance with the provisions of the law as it affects each utility including irrigation lines and appurtenances and at no cost to the City.
4. Prime coat, Fog Binder, and Seal Coat are required.
5. Grading will require a permit under ordinance No. 3033 for a cut or fill exceeding 100 cubic yards or a fill over 1' in depth.
6. Trim edge of existing paving where new paving joins existing pavement to a clean straight line. Construct match up paving as shown and overlay paving as necessary in the field to produce a smooth crown section. Engineer estimates overlay to be 0 tons.
7. Driveways to be constructed per Riverside City Std. Dwg. No. 206 and located in the field.
8. It shall be the contractor's responsibility to familiarize himself with the locations and any underground facilities shown or not shown on these plans. The engineer will not be responsible for any damages to underground facilities.
9. The subgrade shall arrange for a soil test to be made by a Soils Engineer after the street has been prepared to rough grade. Compaction of base material also to be determined by City of Riverside Design Standards and test method.

GARNER, TEE, TRACADAS & TROY
357 WEST SECOND STREET
SAN BERNARDINO, CALIFORNIA

FRANK TRACADAS R.E. 11447 — DATE 3/22/69

REVISIONS		
MARK	DATE	DESCRIPTION

CITY OF RIVERSIDE, CALIFORNIA
DEPARTMENT OF PUBLIC WORKS

PLAN AND PROFILE

TRACT NO. 3674
Molly Street & Lincoln Avenue

DESIGNED BY	SUBMITTED BY	APPROVED BY	PROJ. NO.
DRAWN BY	PARK DEPT. TRAFFIC DIV.	Director of Public Works	R-1434
CHECKED BY	RECOMMENDED BY ASSISTANT CITY ENGINEER	DATE	SHEET 1 OF 1