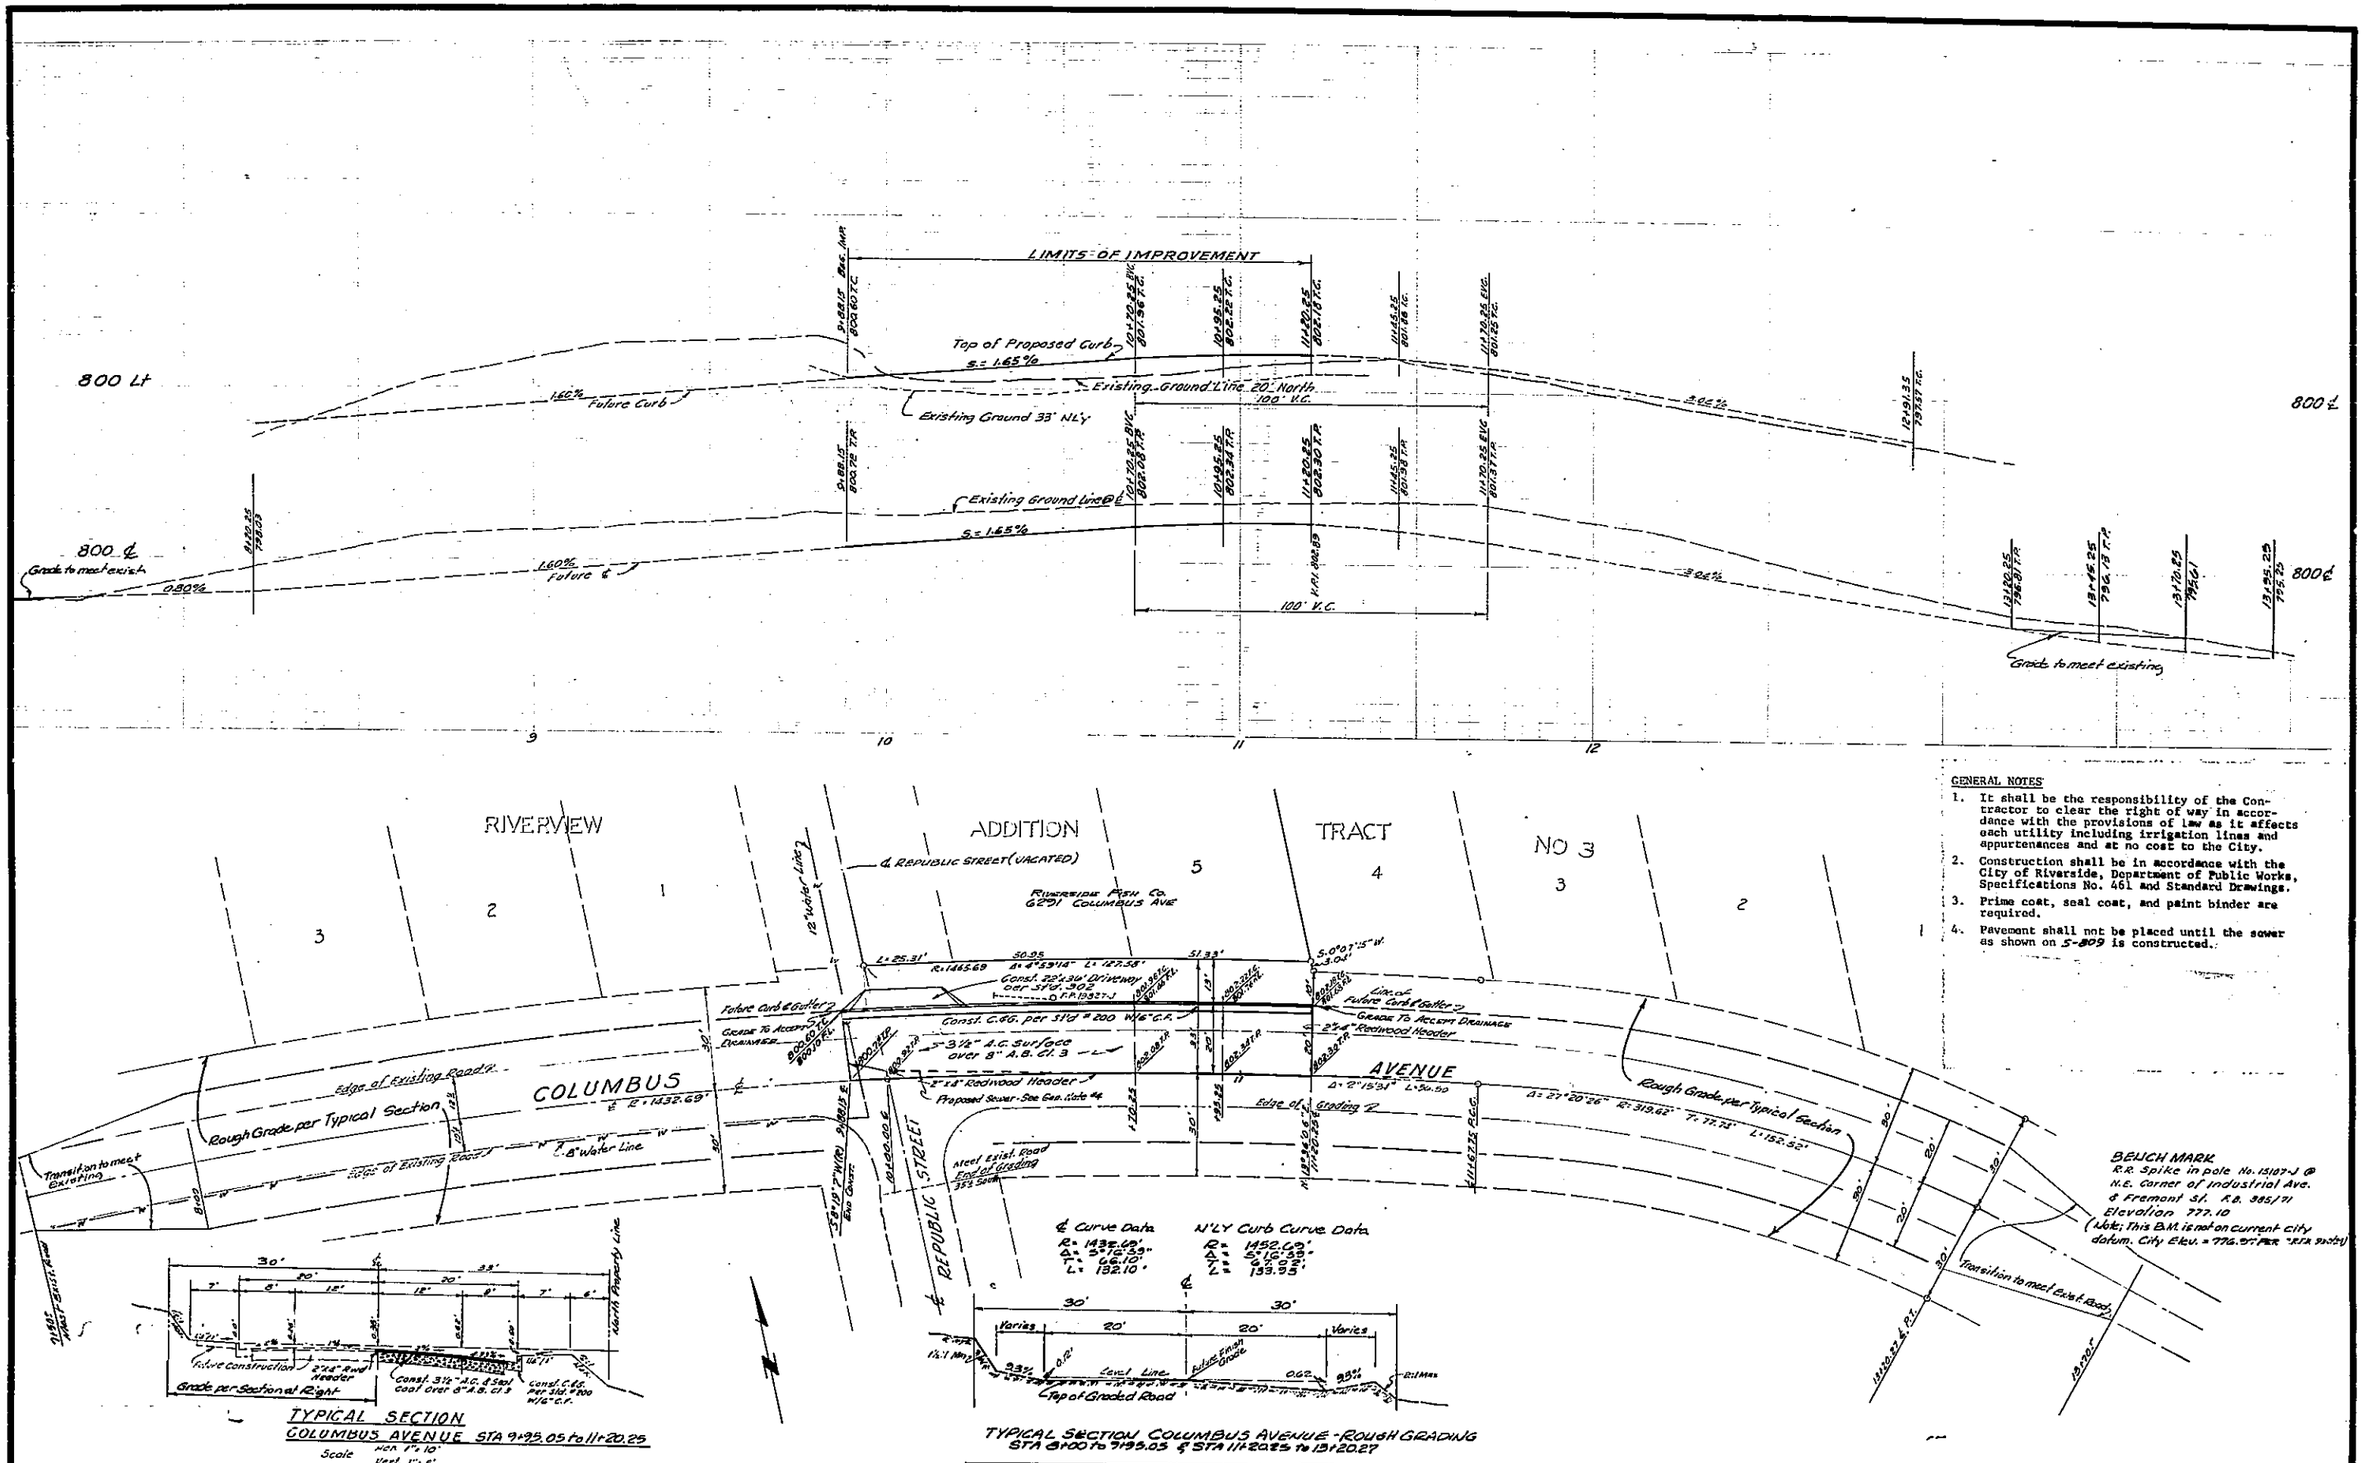

GENERAL NOTES

1. It shall be the responsibility of the Contractor to clear the right of way in accordance with the provisions of law as it affects each utility including irrigation lines and appurtenances and at no cost to the City.
2. Construction shall be in accordance with the City of Riverside, Department of Public Works, Specifications No. 461 and Standard Drawings.
3. Prime coat, seal coat, and paint binder are required.
4. Pavement shall not be placed until the sewer as shown on S-809 is constructed.

J. F. DAVIDSON ASSOCIATES
CIVIL ENGINEERS - SURVEYORS - PLANNERS
RIVERSIDE, CALIFORNIA
APPROVED BY Robert J. Kipper DATE 9-16-70
R.E. No. 13649
W.O. 2704 FOR: Riverside Fish Co F.B. 1024/74

MARK	REVISIONS	APPR.	DATE

DESIGNED BY HH DRAWN BY HH CHECKED BY DD

CITY OF RIVERSIDE, CALIFORNIA
DEPARTMENT OF PUBLIC WORKS

APPROVED BY	BY	DATE
OFFICE ENGINEER		
PARK DEPARTMENT	—	—
TRAFFIC DIVISION		
ASSISTANT CITY ENG.		

APPROVED BY William D. Gardner
DIRECTOR OF PUBLIC WORKS
DATE 11/25/70

STREET PLAN AND PROFILE
COLUMBUS AVENUE
NORTH SIDE - REPUBLIC ST. TO 125 FT. EAST
BUILDING PERMIT 6291 COLUMBUS
HORIZ. SCALE: 1" = 20' VERT. SCALE: 1" = 4'

PROJECT NO. R-1457
SHEET 1 OF 1
FILE NO. 3392