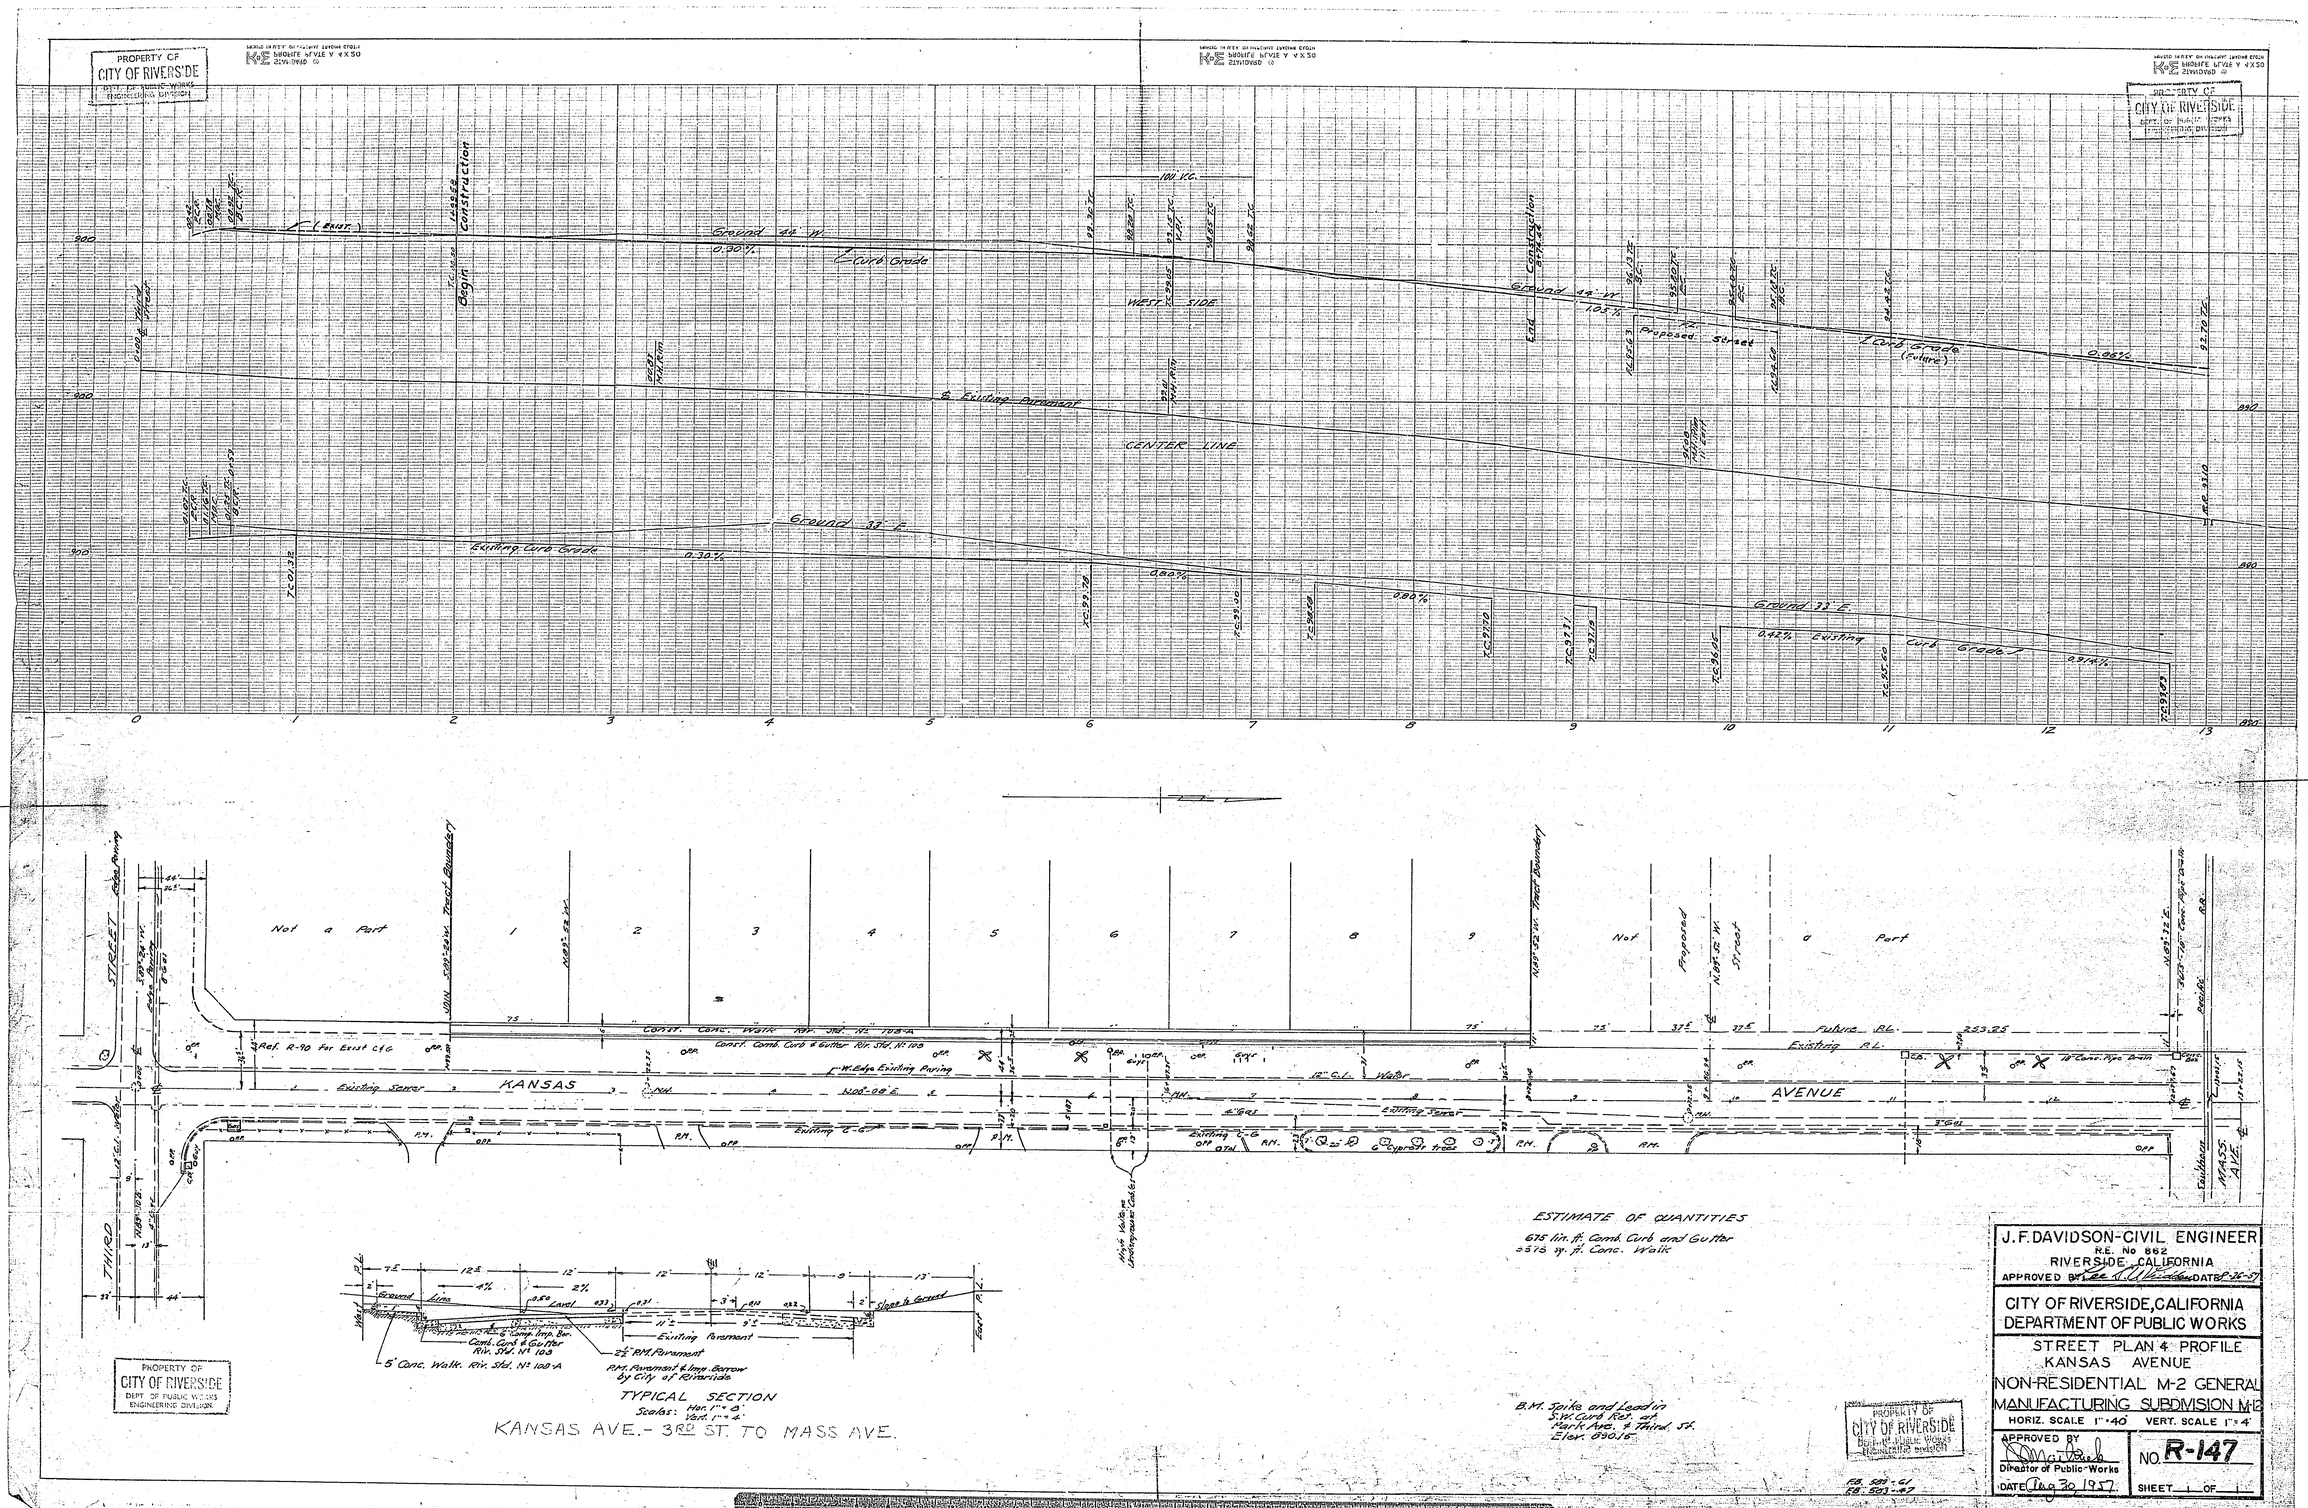
PROPERTY OF
CITY OF RIVERSIDE
DEPT. OF PUBLIC WORKS
ENGINEERING DIVISION
Begin Construction
Ground 44' W.
0.90%
Curb Grade
WEST SIDE
Ground 44' W.
1.05%
Proposed Street
Curb Grade (Future)
0.86%
Existing Pavement
CENTER LINE
Ground 33' E.
Existing Curb Grade
0.30%
0.80%
0.80%
Ground 33' E.
0.42% Existing Curb Grade
0.914%
Not a Part
Not a Part
Proposed Street
Future P.L.
Existing P.L.
Const. Conc. Walk Riv. Std. No. 108-A
Const. Comb. Curb & Gutter Riv. Std. No. 108
Ref. R-90 for Exist C&G
Existing Sewer
KANSAS
AVENUE
Existing C-G
Existing Sewer
Existing C-G
6" Cypress trees
THIRD STREET
MASS AVE.
Southern Pacific R.R.
High Voltage Underground Cables
ESTIMATE OF QUANTITIES
675 lin. ft. Comb. Curb and Gutter
3575 sq. ft. Conc. Walk
Ground Line
Level
Slope to Ground
Existing Pavement
Comb. Curb & Gutter Riv. Std. No. 108
5' Conc. Walk. Riv. Std. No. 108-A
2½" P.M. Pavement
P.M. Pavement & Imp. Borrow by City of Riverside
TYPICAL SECTION
Scales: Hor. 1" = 8'
Vert. 1" = 4'
KANSAS AVE. - 3RD ST. TO MASS AVE.
B.M. Spike and Lead in S.W. Curb Ret. at Park Ave. & Third St. Elev. 890.15
PROPERTY OF
CITY OF RIVERSIDE
DEPT. OF PUBLIC WORKS
ENGINEERING DIVISION
F.B. 583-61
F.B. 583-47
J.F. DAVIDSON-CIVIL ENGINEER
R.E. No 862
RIVERSIDE, CALIFORNIA
APPROVED BY
DATE 8-26-57
CITY OF RIVERSIDE, CALIFORNIA
DEPARTMENT OF PUBLIC WORKS
STREET PLAN & PROFILE
KANSAS AVENUE
NON-RESIDENTIAL M-2 GENERAL
MANUFACTURING SUBDIVISION M-12
HORIZ. SCALE 1" = 40'
VERT. SCALE 1" = 4'
APPROVED BY
Director of Public Works
DATE Aug 30, 1957
NO. R-147
SHEET 1 OF 1