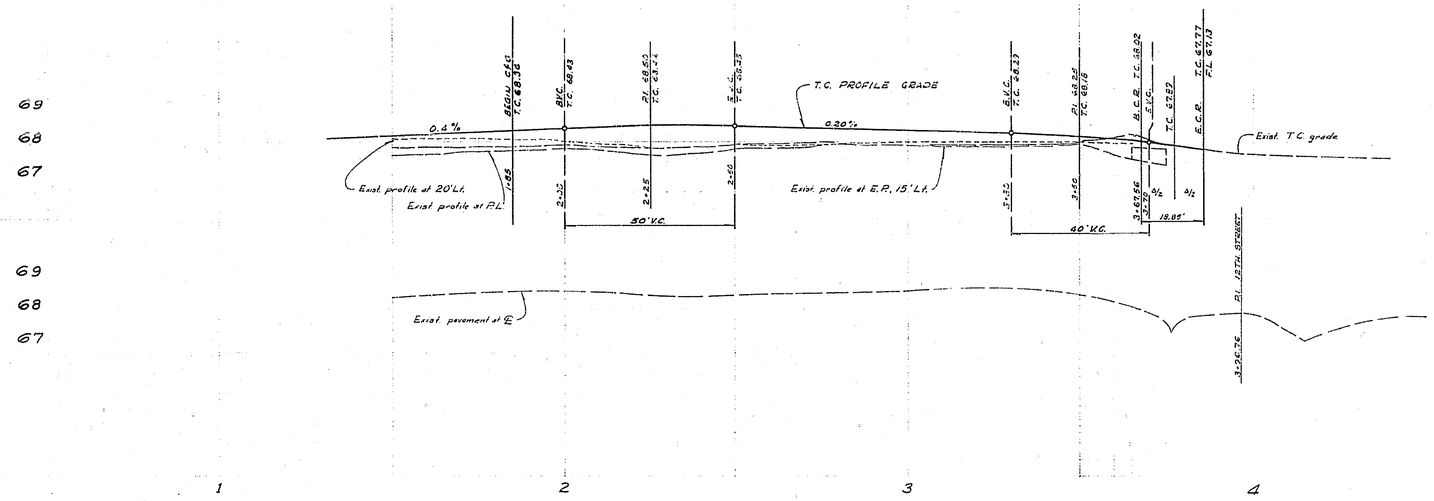


F.B. 948/37-39
B.M.: Steel pin in N. curb of 13th St., 57' E. of Vine.
ELEV. 867.39

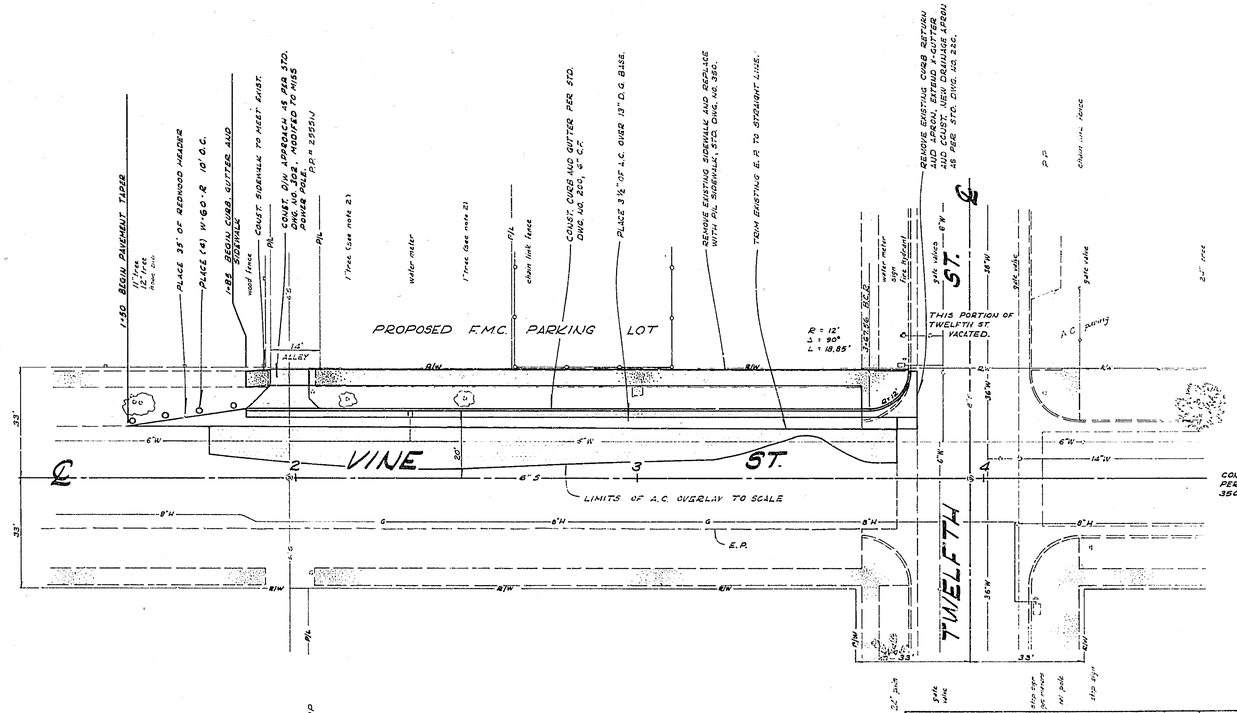


## NOTES

1. CONSTRUCTION SHALL BE IN ACCORDANCE WITH STANDARD SPECIFICATIONS OF PUBLIC WORKS CONSTRUCTION, 1970 EDITION AND WITH CITY STANDARD DRAWINGS.
2. RIVERSIDE PARKS AND RECREATION DEPT. WILL REMOVE 2 TREES. CONTRACTOR SHALL NOTIFY MR. DAVENPORT 48 HOURS PRIOR TO CONSTRUCTION. CALL 787-7518.

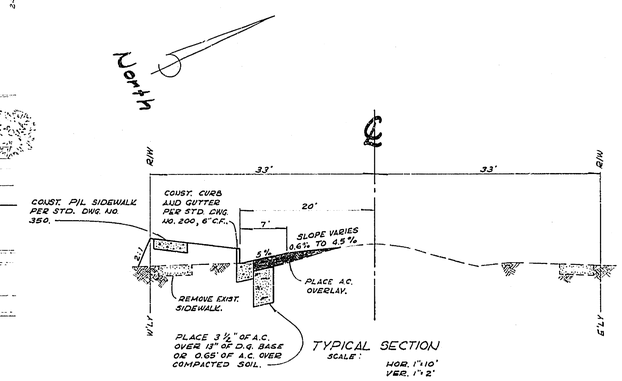


TYPICAL SECTION
SCALE: HOR. 1"=10' VER. 1"=2'

| MARK | REVISIONS | APPR. | DATE |
|---|---|---|---|
| | | | |

DESIGNED BY HWM DRAWN BY Karl CHECKED BY

CITY OF RIVERSIDE, CALIFORNIA
DEPARTMENT OF PUBLIC WORKS

| APPROVED BY | BY | DATE |
|---|---|---|
| PROFESSIONAL ENGINEER | | 3-8-71 |
| PARK DEPARTMENT | | 3-8-71 |
| TRAFFIC DIVISION | | 3/8 |
| CITY ENGINEER | | 3-8-71 |

APPROVED BY
DIRECTOR OF PUBLIC WORKS
DATE 3-8-71

# VINE STREET CURB & GUTTER
TWELFTH ST. TO 190' S'LY.

HORIZ. SCALE: 1" 20' VERT. SCALE: 1" 2'

PROJECT NO. 30-575-268-30
R-1472
SHEET 1 OF 1
FILE NO.