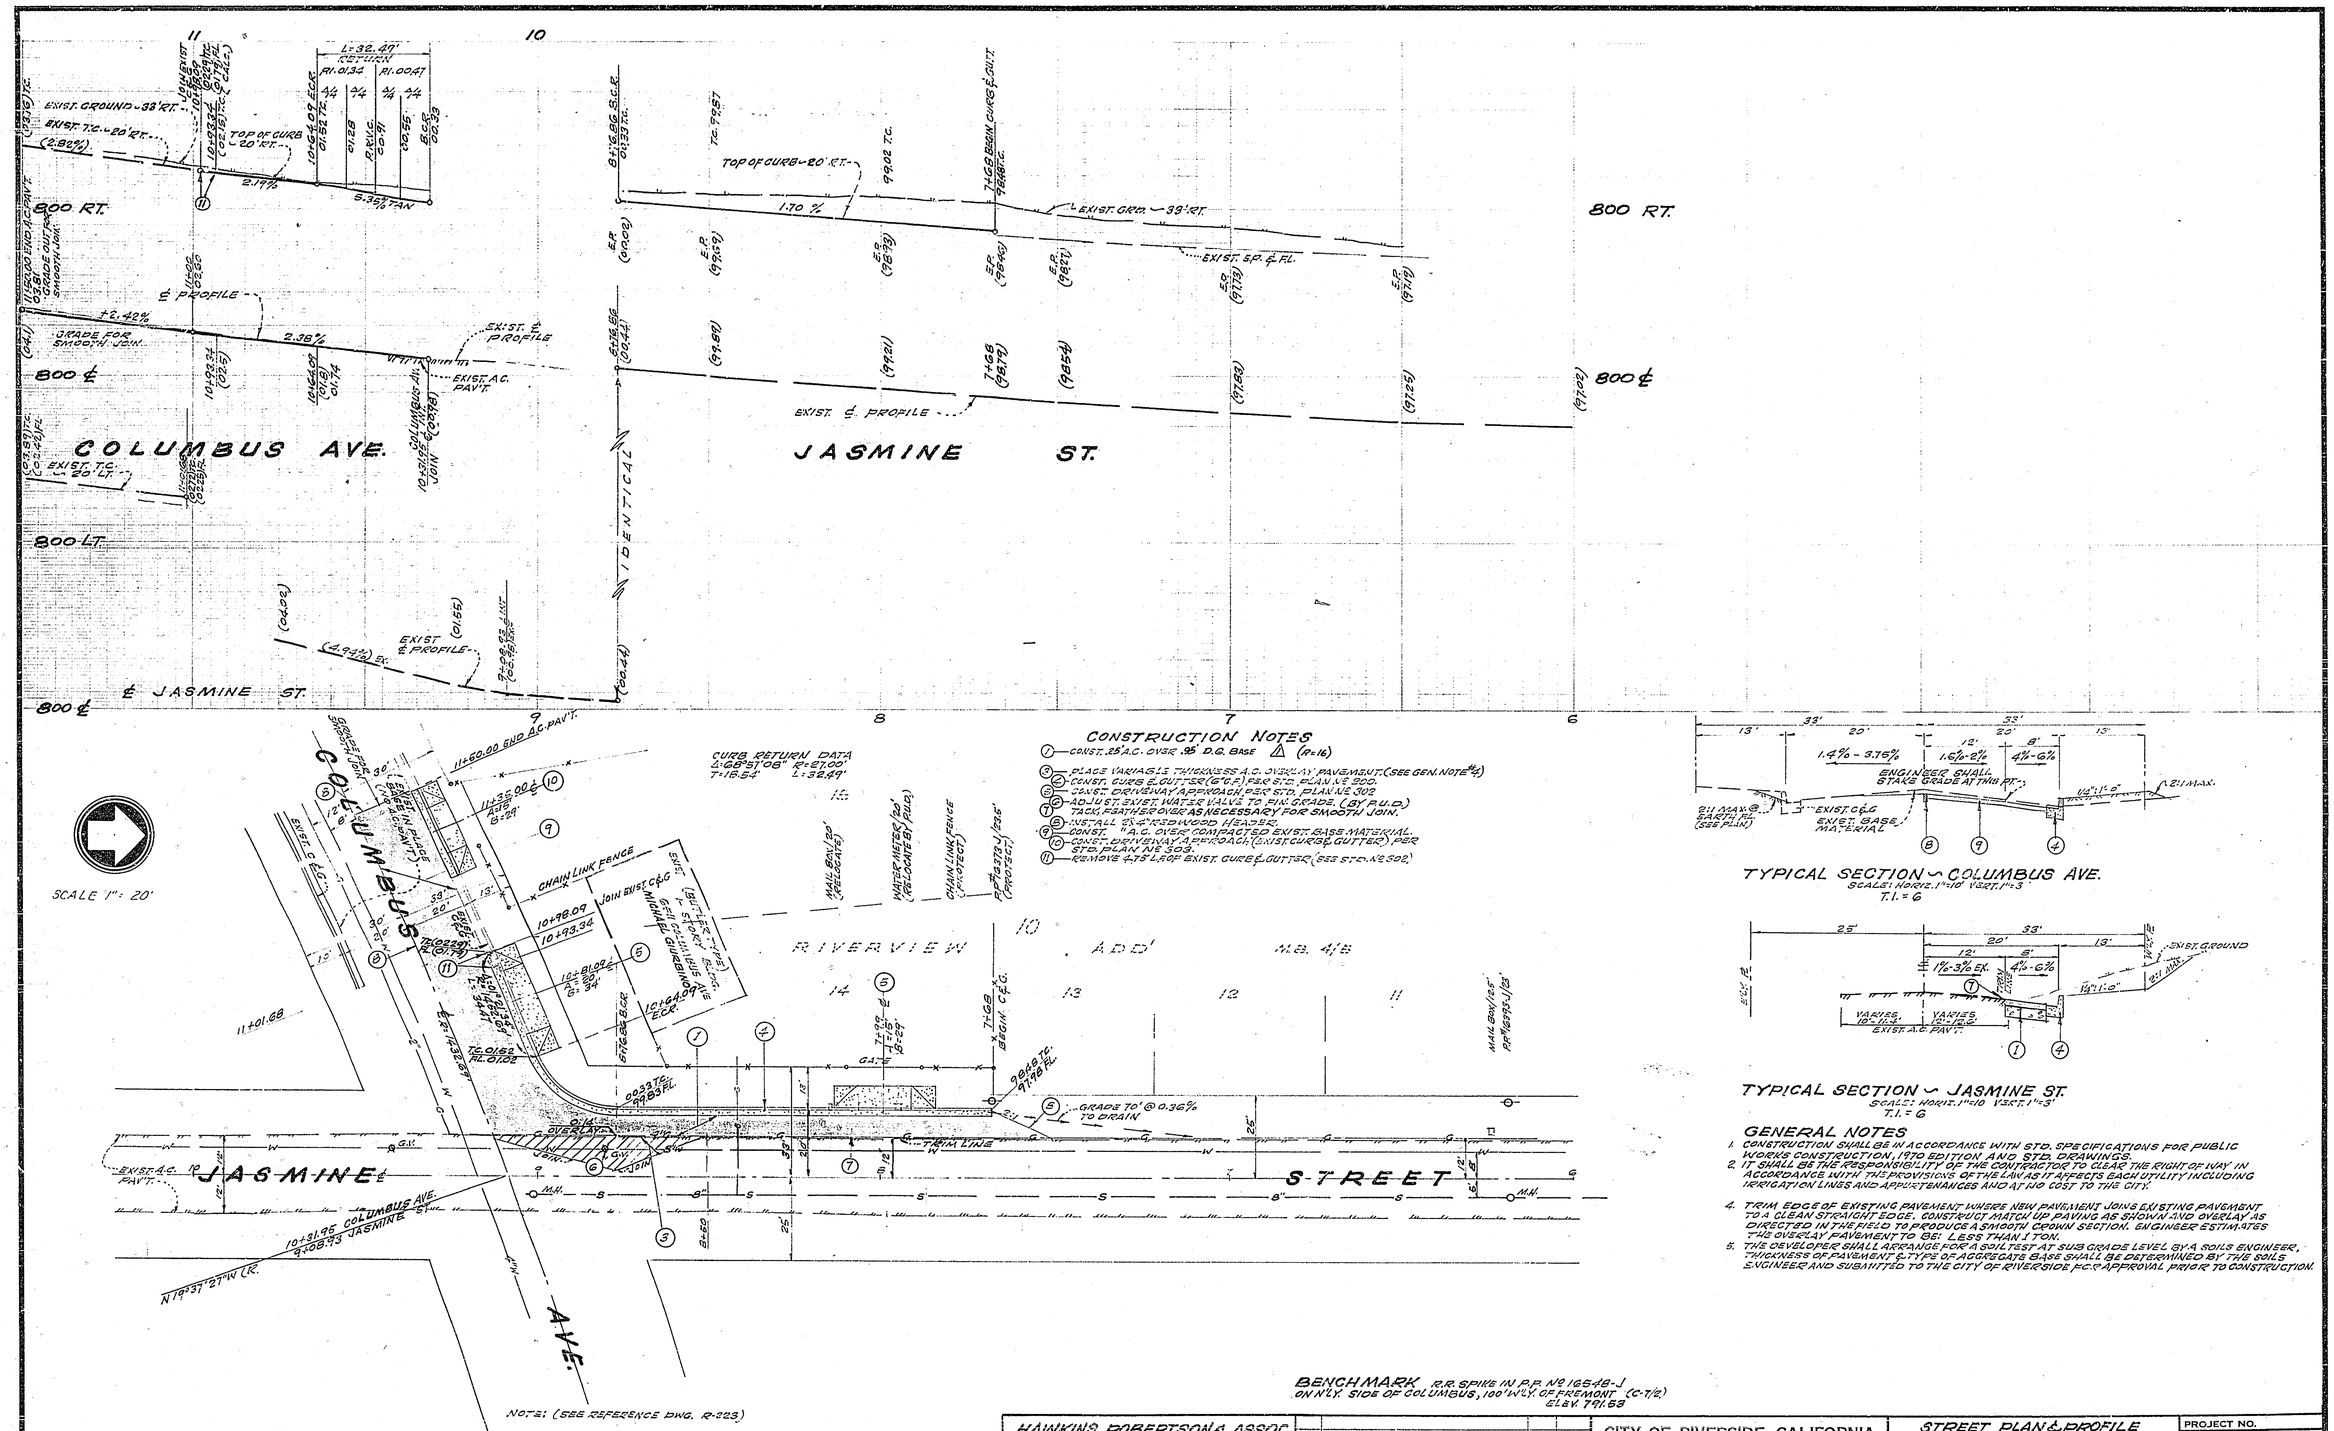

BENCHMARK R.R. SPIKE IN P.P. NO 16548-J ON N'LY. SIDE OF COLUMBUS, 100' W'LY. OF FREMONT (C-7/2) ELEV. 771.63

GENERAL NOTES

1. CONSTRUCTION SHALL BE IN ACCORDANCE WITH STD. SPECIFICATIONS FOR PUBLIC WORKS CONSTRUCTION, 1970 EDITION AND STD. DRAWINGS.
2. IT SHALL BE THE RESPONSIBILITY OF THE CONTRACTOR TO CLEAR THE RIGHT OF WAY IN ACCORDANCE WITH THE PROVISIONS OF THE LAW AS IT AFFECTS EACH UTILITY INCLUDING IRRIGATION LINES AND APPURTENANCES AND AT NO COST TO THE CITY.
4. TRIM EDGE OF EXISTING PAVEMENT WHERE NEW PAVEMENT JOINS EXISTING PAVEMENT TO A CLEAN STRAIGHT EDGE. CONSTRUCT MATCH UP PAVING AS SHOWN AND OVERLAY AS DIRECTED IN THE FIELD TO PRODUCE A SMOOTH CROWN SECTION. ENGINEER ESTIMATES THE OVERLAY PAVEMENT TO BE: LESS THAN 1 TON.
5. THE DEVELOPER SHALL ARRANGE FOR A SOIL TEST AT SUB GRADE LEVEL BY A SOILS ENGINEER. THICKNESS OF PAVEMENT & TYPE OF AGGREGATE BASE SHALL BE DETERMINED BY THE SOILS ENGINEER AND SUBMITTED TO THE CITY OF RIVERSIDE P.C.P. APPROVAL PRIOR TO CONSTRUCTION.

HAWKINS, ROBERTSON & ASSOC.
ENGINEERS & SURVEYORS
RIVERSIDE CALIFORNIA

APPROVED BY: Charles L. Robertson R.C.E. 15016 — 2-3-71 DATE

MARK	REVISIONS	APPR.	DATE
1	Added Paving Section on hill		1-29-71

J.O. 2074 | MIKE GIURBINO | F.B. 107/56 | DESIGNED BY ____ DRAWN BY ____ CHECKED BY ____

CITY OF RIVERSIDE, CALIFORNIA
DEPARTMENT OF PUBLIC WORKS

APPROVED BY	BY	DATE
OFFICE ENGINEER		
PARK DEPARTMENT		
TRAFFIC DIVISION		
ASSISTANT CITY ENG.		

APPROVED BY: DIRECTOR OF PUBLIC WORKS
DATE 9-27-71

STREET PLAN & PROFILE
COLUMBUS AVENUE
N'LY. SIDE, FROM JASMINE ST. TO 118.05' WEST OF JASMINE ST.
JASMINE STREET
W'LY. SIDE, FROM 91.07' SOUTH OF, TO 140.93' NORTH OF COLUMBUS AVE.
BLOCK PERMIT - EAST COLUMBUS AVE.

HORIZ. SCALE: 1" = 20' VERT. SCALE: 1" = 4'

PROJECT NO. R-1476
SHEET 1 OF 1
FILE NO. 4197