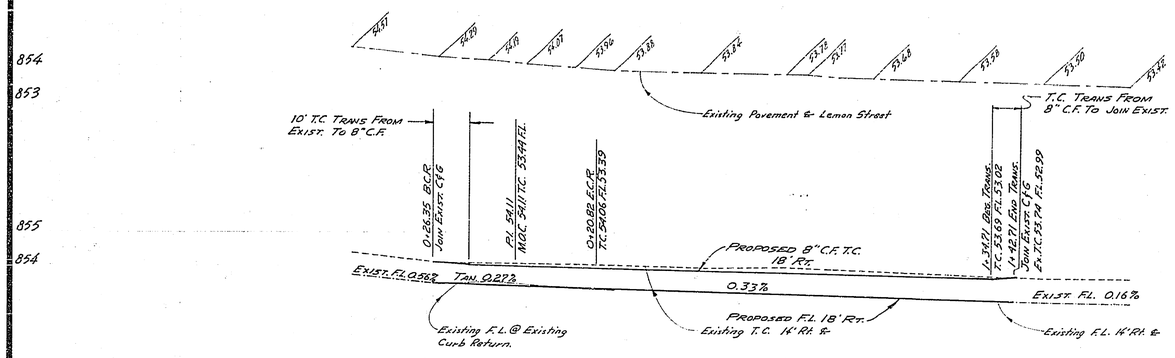

B.M. 864.229
Steel Pin In Curb 15' N'ly Curb Ret. At N.W. Corner Mulberry & Prospect.

T.B.M. 853.68
Chis □ On M.O.C. N.W. Cor. Prospect & Lemon.

GENERAL NOTES:

Construction shall be in accordance with the Standard Specifications for Public Works construction, 1970 Edition and City of Riverside Standard Drawings.

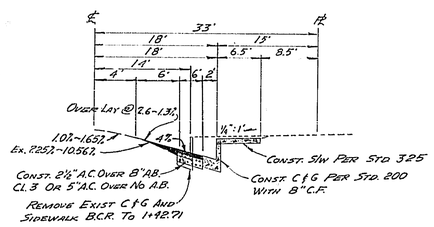

TYPICAL SECTION
LEMON STREET
No Scale
T.1-5.0

J. F. DAVIDSON ASSOCIATES
CIVIL ENGINEERS - SURVEYORS - PLANNERS
RIVERSIDE, CALIFORNIA
APPROVED BY Robert S. Kipper DATE 2-4-71
R.E. No. 13699
W.O. 2838-71 FOR: Church of Jesus Christ of L.D.S. F.B.

MARK	REVISIONS	APPR.	DATE

DESIGNED BY A.W. DRAWN BY [illegible] CHECKED BY [illegible]

CITY OF RIVERSIDE, CALIFORNIA
DEPARTMENT OF PUBLIC WORKS

APPROVED BY	BY	DATE
OFFICE ENGINEER	[illegible]	[illegible]
PARK DEPARTMENT	[illegible]	3-17
TRAFFIC DIVISION	[illegible]	[illegible]
ASSISTANT CITY ENG.	[illegible]	2/22

APPROVED BY William S. [illegible]
DIRECTOR OF PUBLIC WORKS
DATE 4/22/71

STREET PLAN AND PROFILE
LEMON STREET
EAST SIDE
PROSPECT To 150' N'LY
C-22-690

HORIZ. SCALE: 1" = 20' VERT. SCALE: 1" = 2'

PROJECT NO. R-1478
SHEET 1 OF 1
FILE NO. 3398