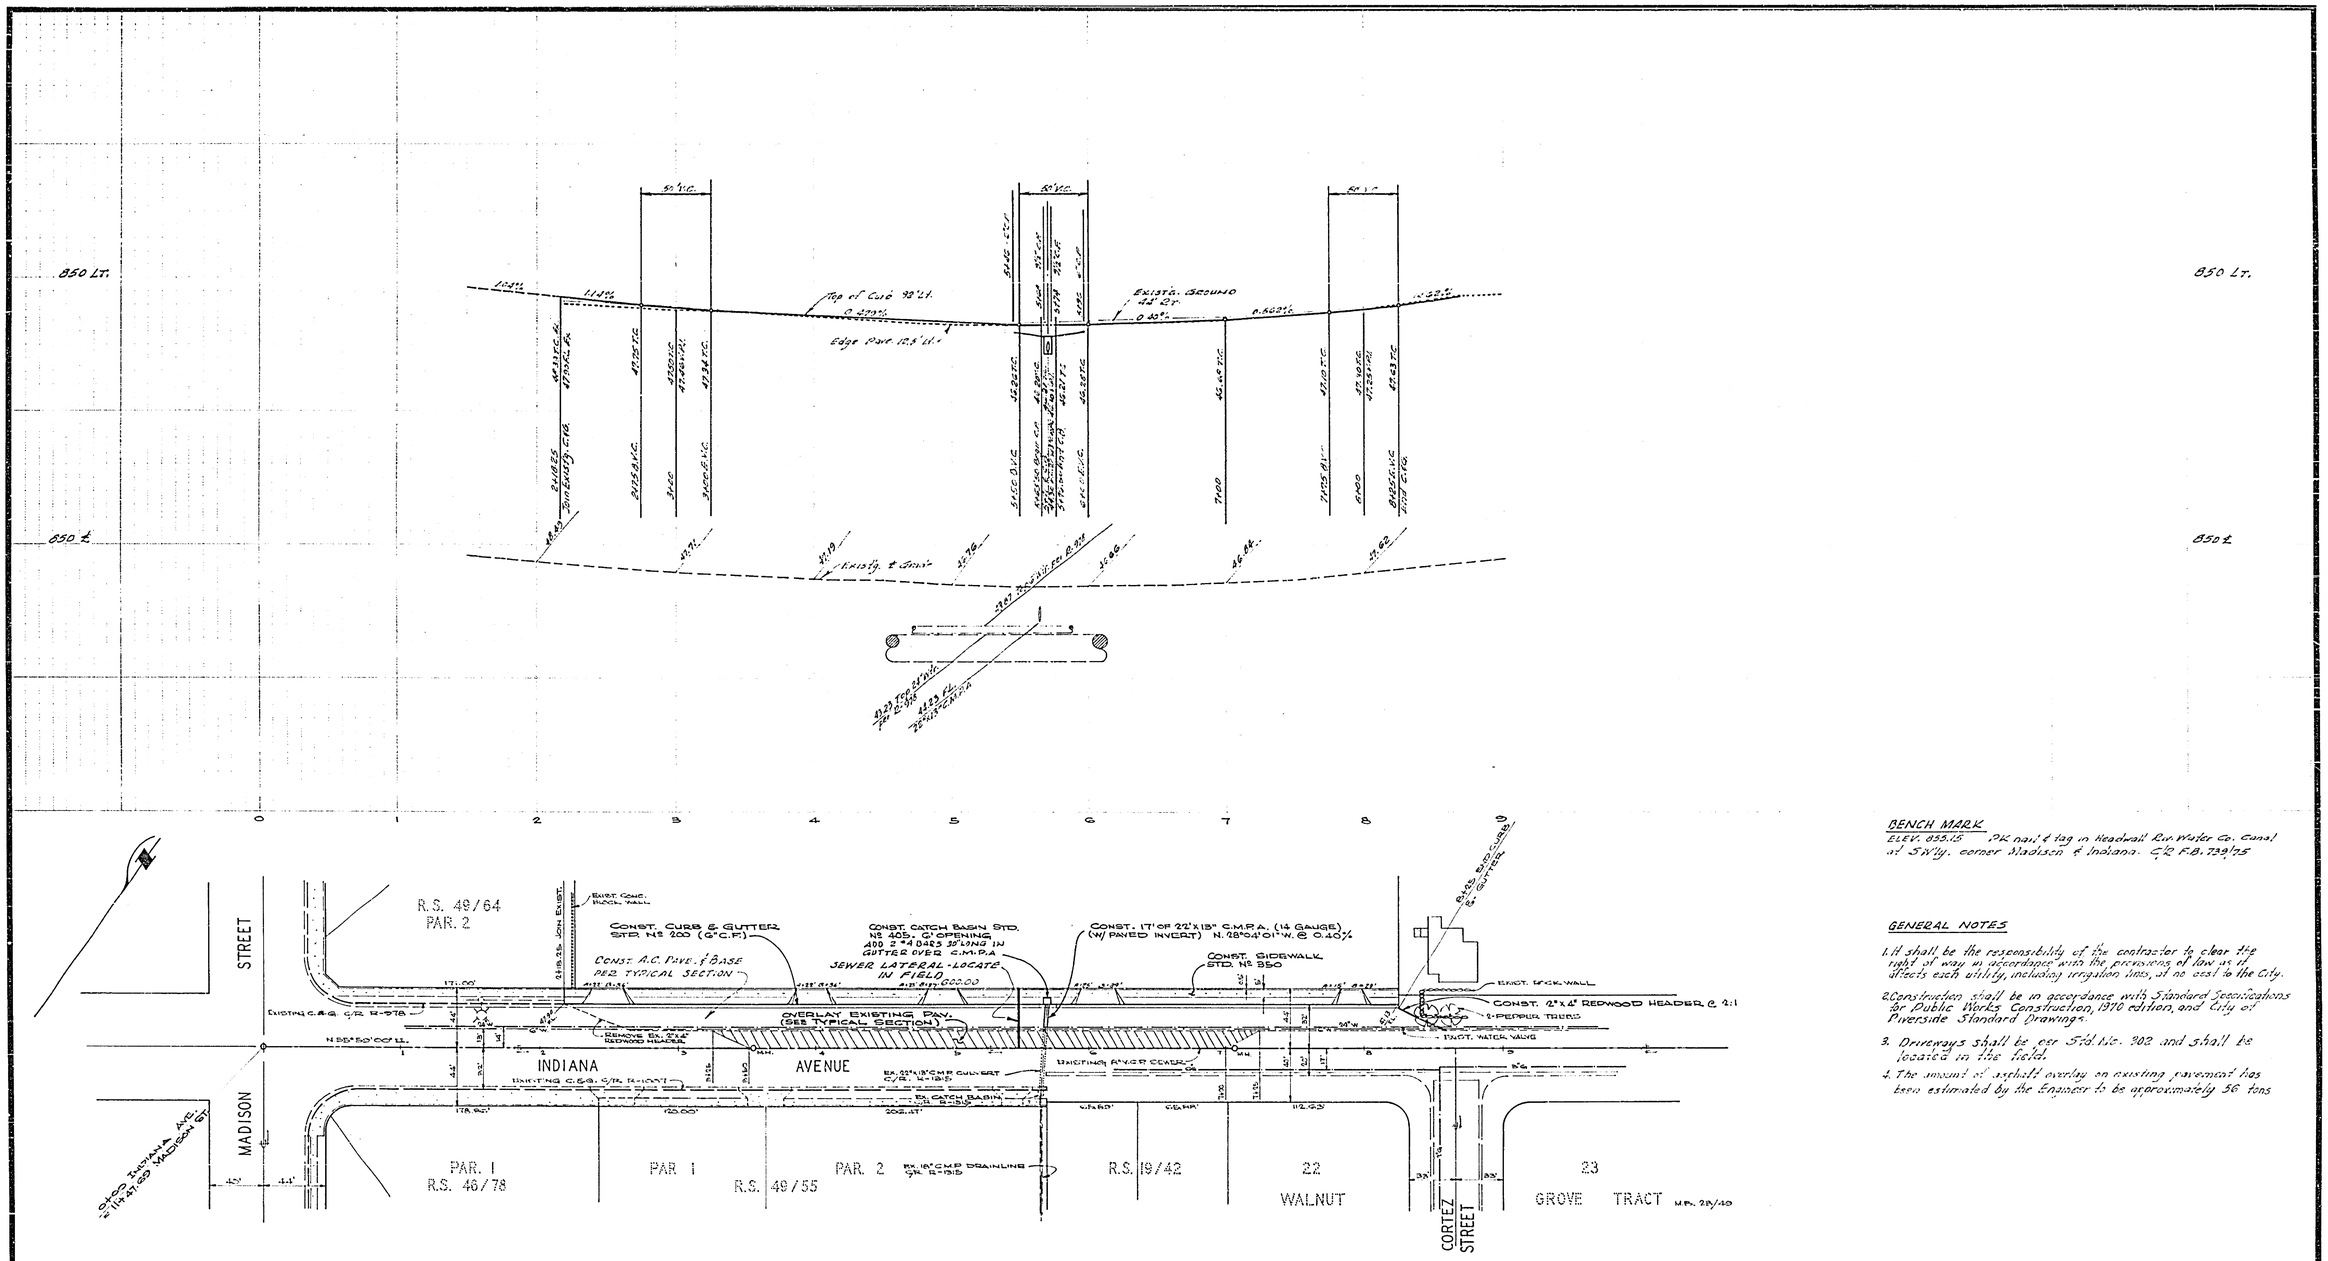

BENCH MARK

ELEV. 855.15 PK nail & tag in Headwall Riv. Water Co. Canal at SW'ly. corner Madison & Indiana. C/R F.B. 739/75

GENERAL NOTES

1. It shall be the responsibility of the contractor to clear the right of way in accordance with the provisions of law as it affects each utility, including irrigation lines, at no cost to the City.
2. Construction shall be in accordance with Standard Specifications for Public Works Construction, 1970 edition, and City of Riverside Standard Drawings.
3. Driveways shall be per Std. No. 302 and shall be located in the field.
4. The amount of asphalt overlay on existing pavement has been estimated by the Engineer to be approximately 56 tons

ALBERT A. WEBB ASSOCIATES CIVIL ENGINEERS RIVERSIDE, CALIFORNIA APPROVED BY [signature] DATE 4/6 R.E. No. [illegible] W.O. 71-45 FOR: Plaza Automotive F.B. 650	MARK / REVISIONS / APPR. / DATE DESIGNED BY [illegible] DRAWN BY V.S. CHECKED BY [illegible]	CITY OF RIVERSIDE, CALIFORNIA PUBLIC WORKS DEPARTMENT APPROVED BY / BY / DATE PRINCIPAL ENGINEER PARK DEPARTMENT TRAFFIC DIVISION CHIEF PUB. WKS. ENGR. APPROVED BY [signature] DIRECTOR OF PUBLIC WORKS DATE 3/27/71	STREET PLAN & PROFILE INDIANA AVENUE BETWEEN MADISON ST. & CORTEZ ST. SOUTH SIDE ZONING CASE R-55-701 SCALE: Horiz. 1"=50 Vert. 1"=5'	ACCOUNT No. DRAWING NUMBER R-1488 SHEET 1 OF 1 71-45-A